

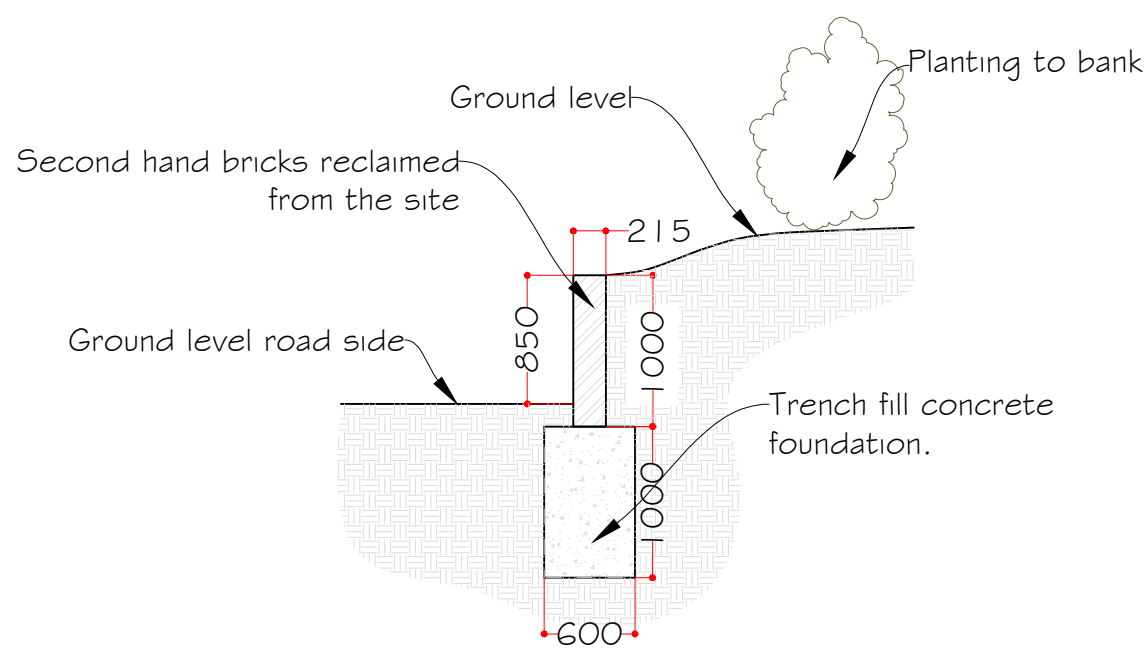


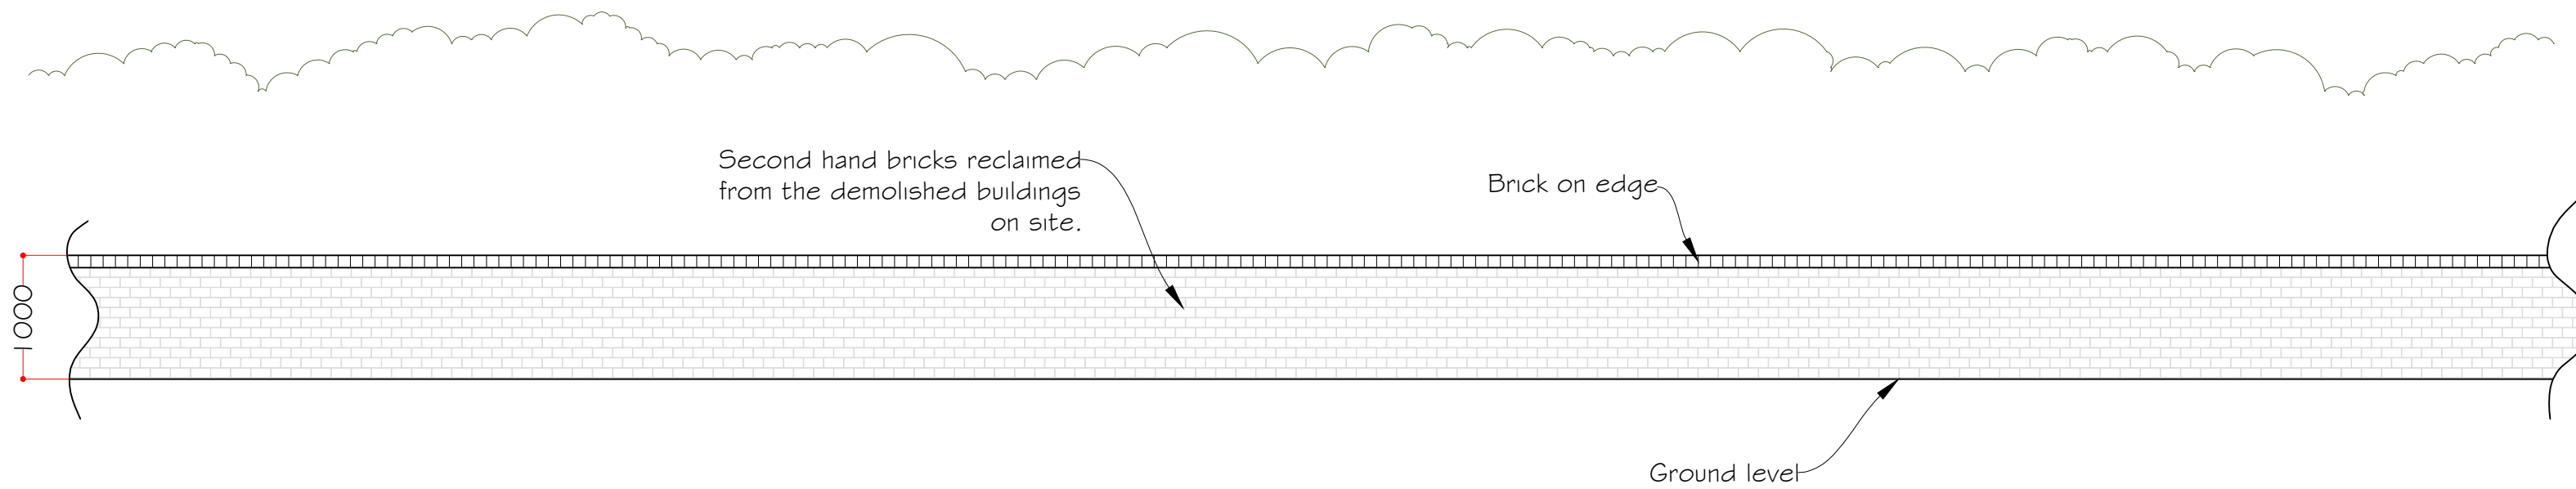

Wall section

Scale 1:50

 

Wall elevation

Scale 1:50



Ordnance Survey (c) Crown Copyright 2016. All rights reserved. Licence number 100022432

Location Plan

Scale 1:5000



Site Layout Plan

Scale 1:1250



Rev B - Scale bars amended. 7 June 2023
Rev A - Scale bars amended. 6 June 2023

Synergy Planning & Property Consultants Ltd The Office The Larches Rochester Kent ME3 7NQW		
Client	Nuralite	
Address	Nuralite Industrial Centre Canal Road ME3 7JA	
Drawing title	Proposed retaining wall	
Scale	1:50/1:5000/1:1250 at A1	
Date	May 2023	Drawn by
Drawing No	23/171/14	B