

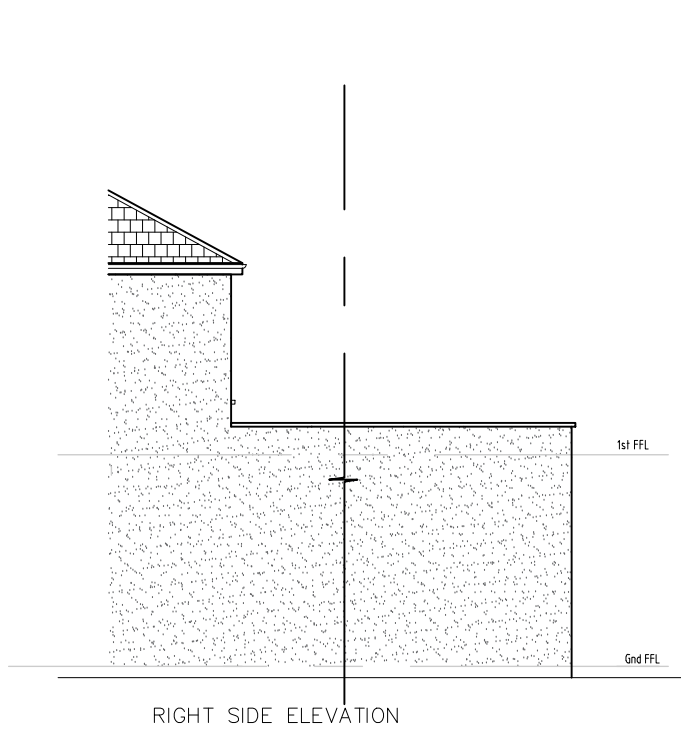
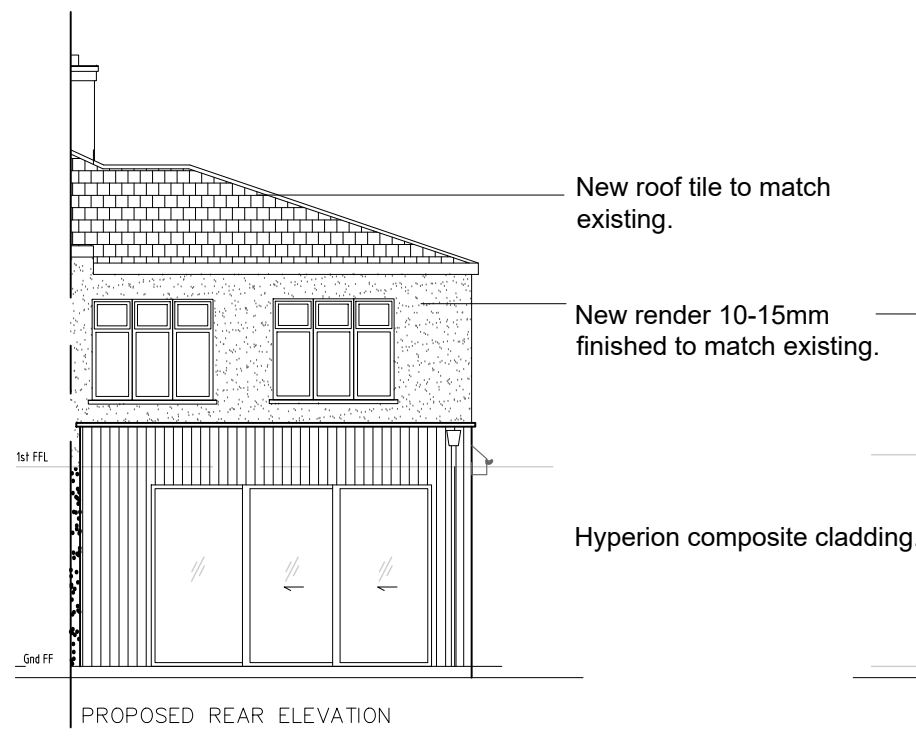
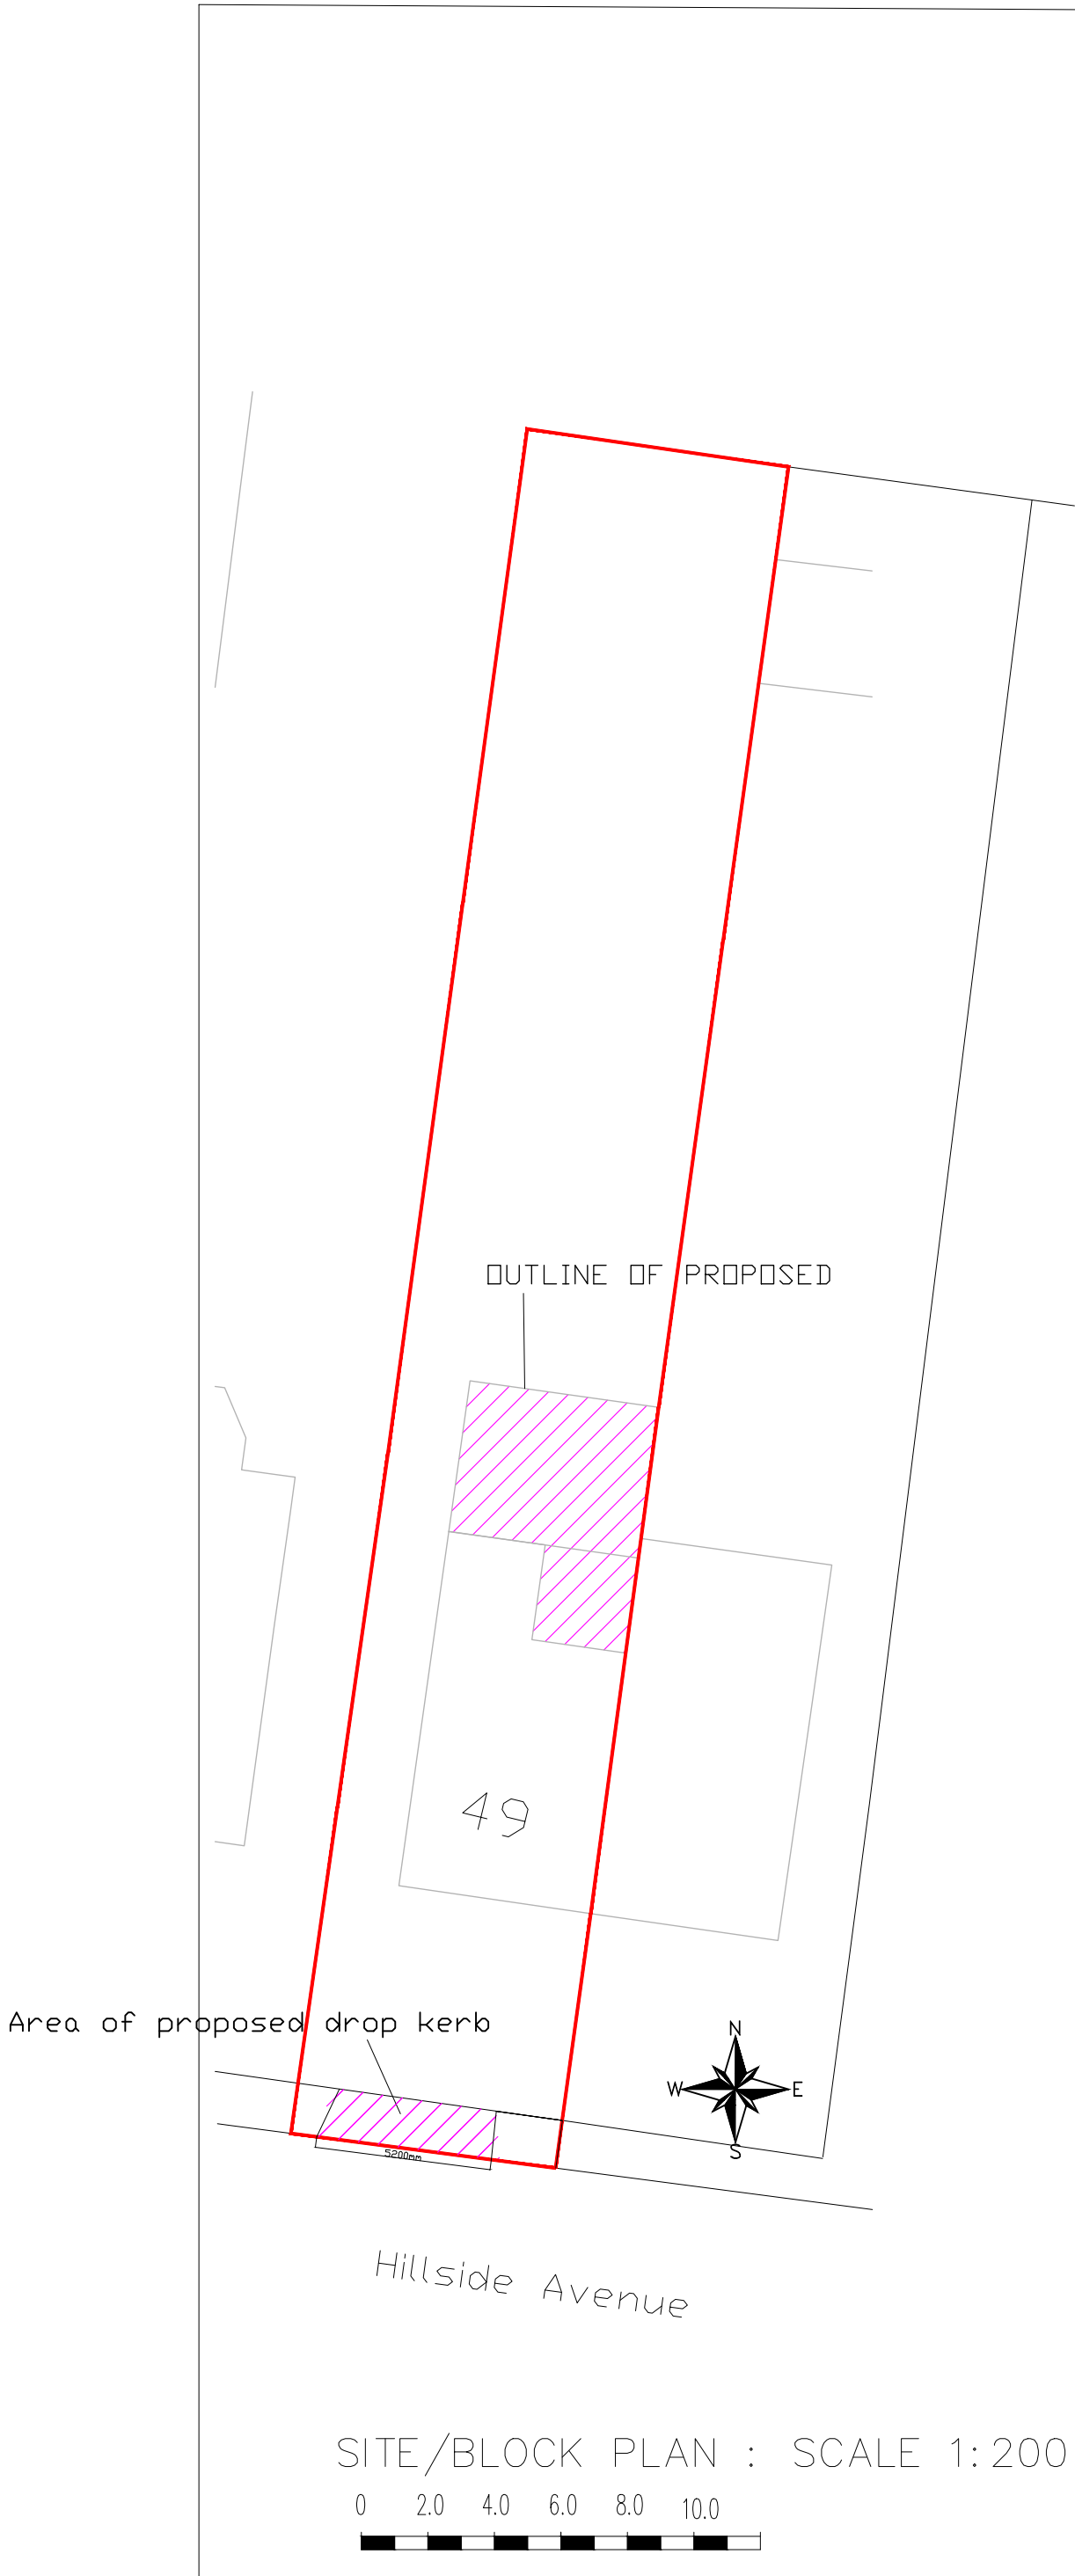


PROPOSED ELEVATIONS : 1:100

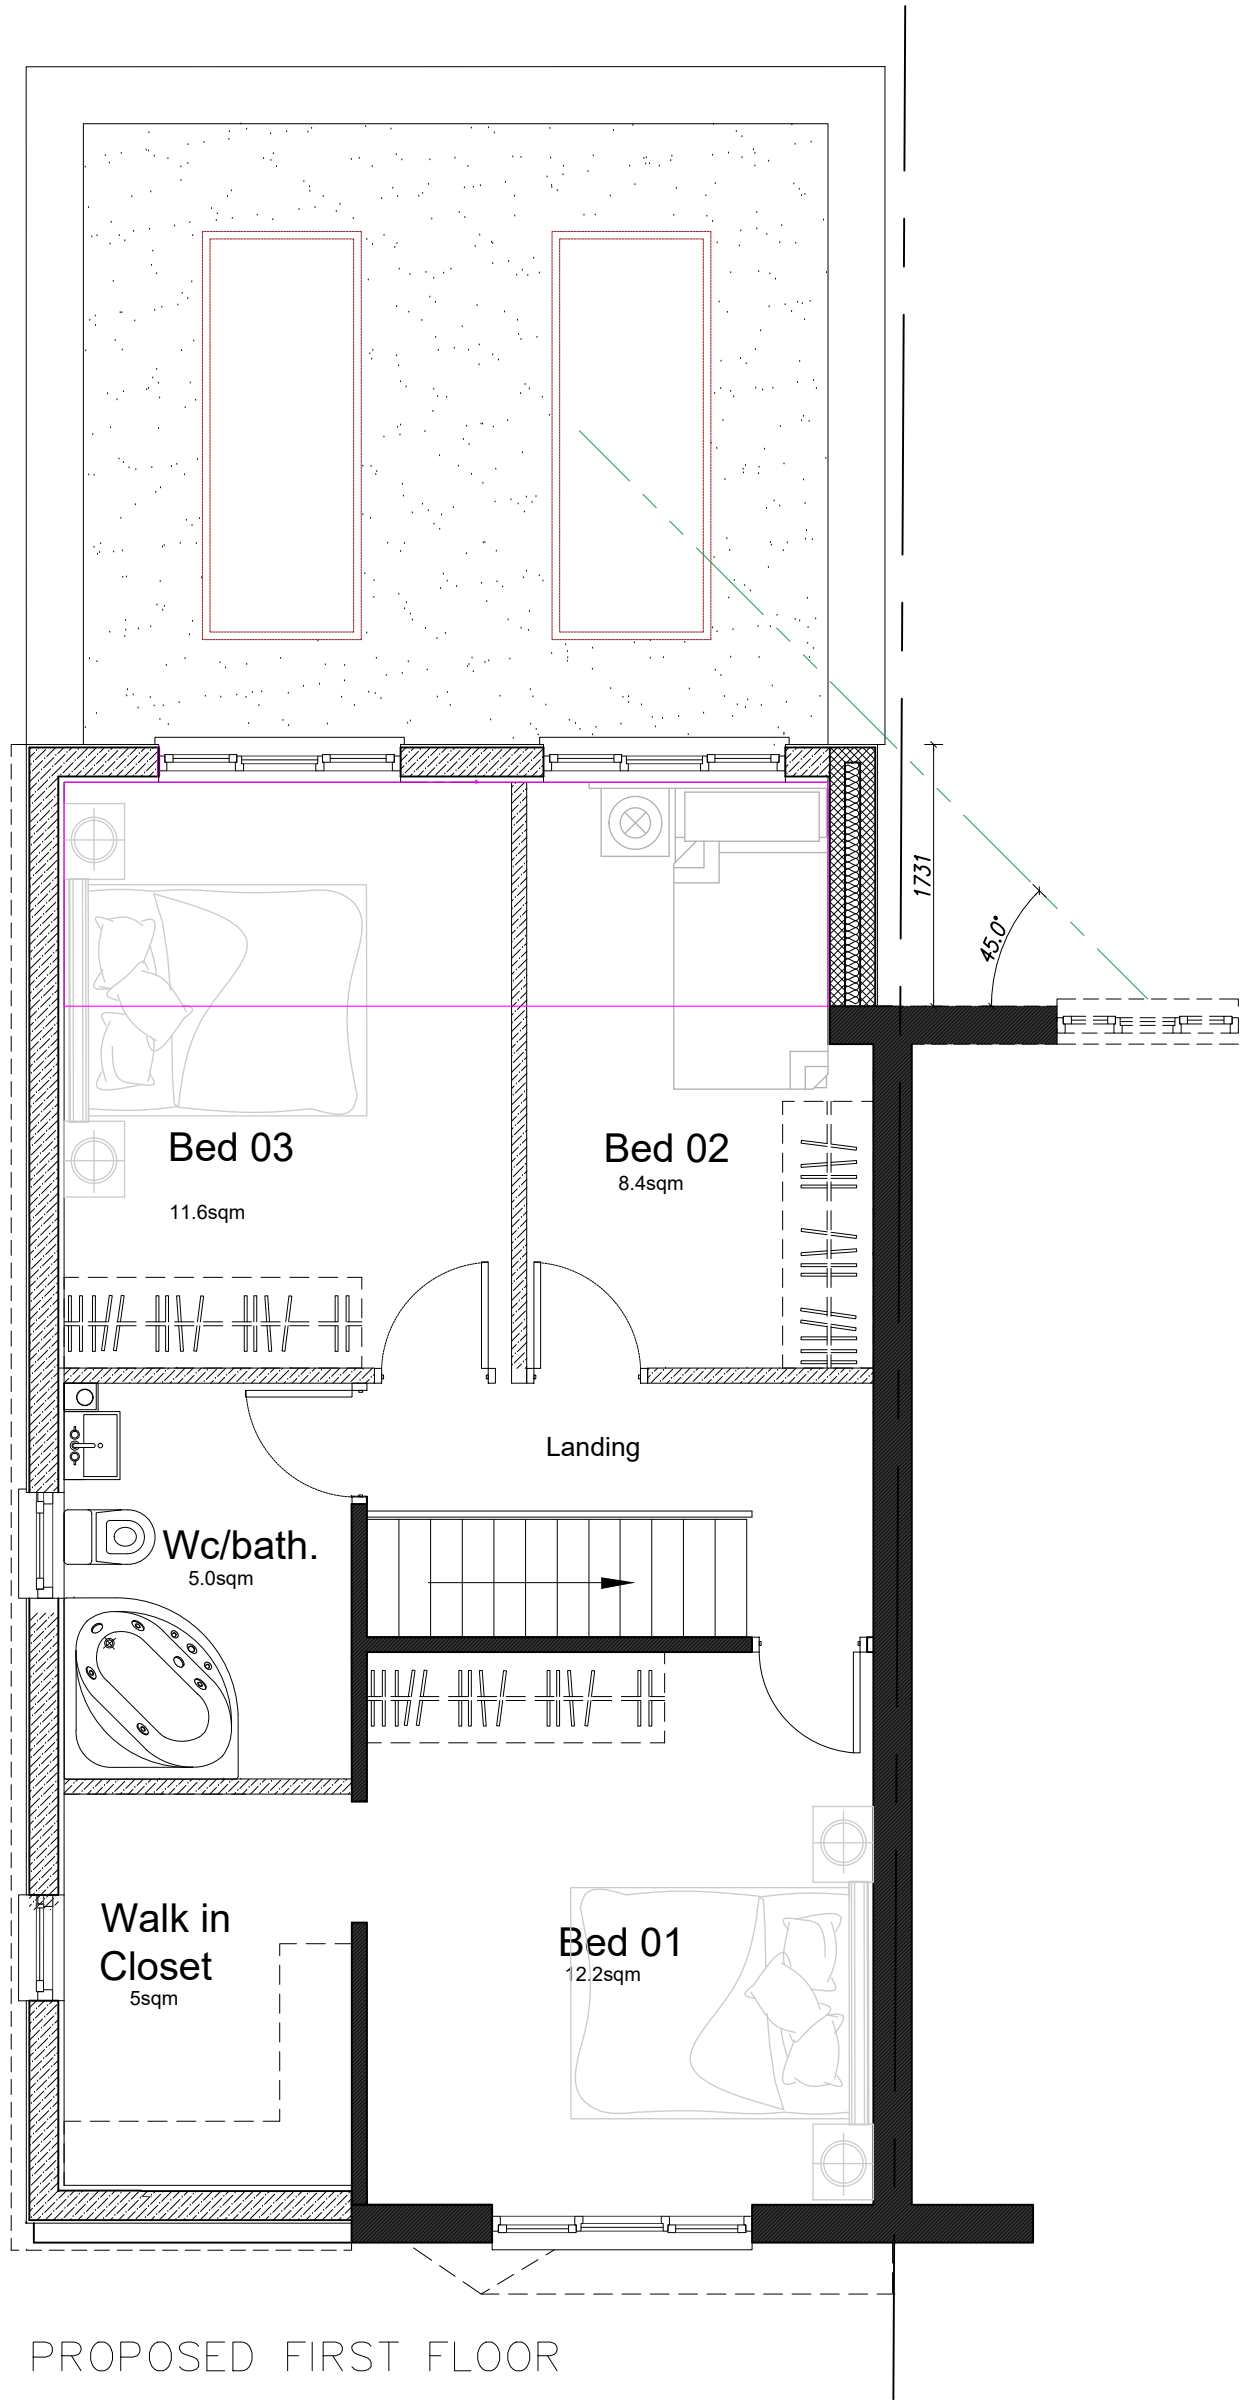

Drawing Size A1

Main Scale 1: 50

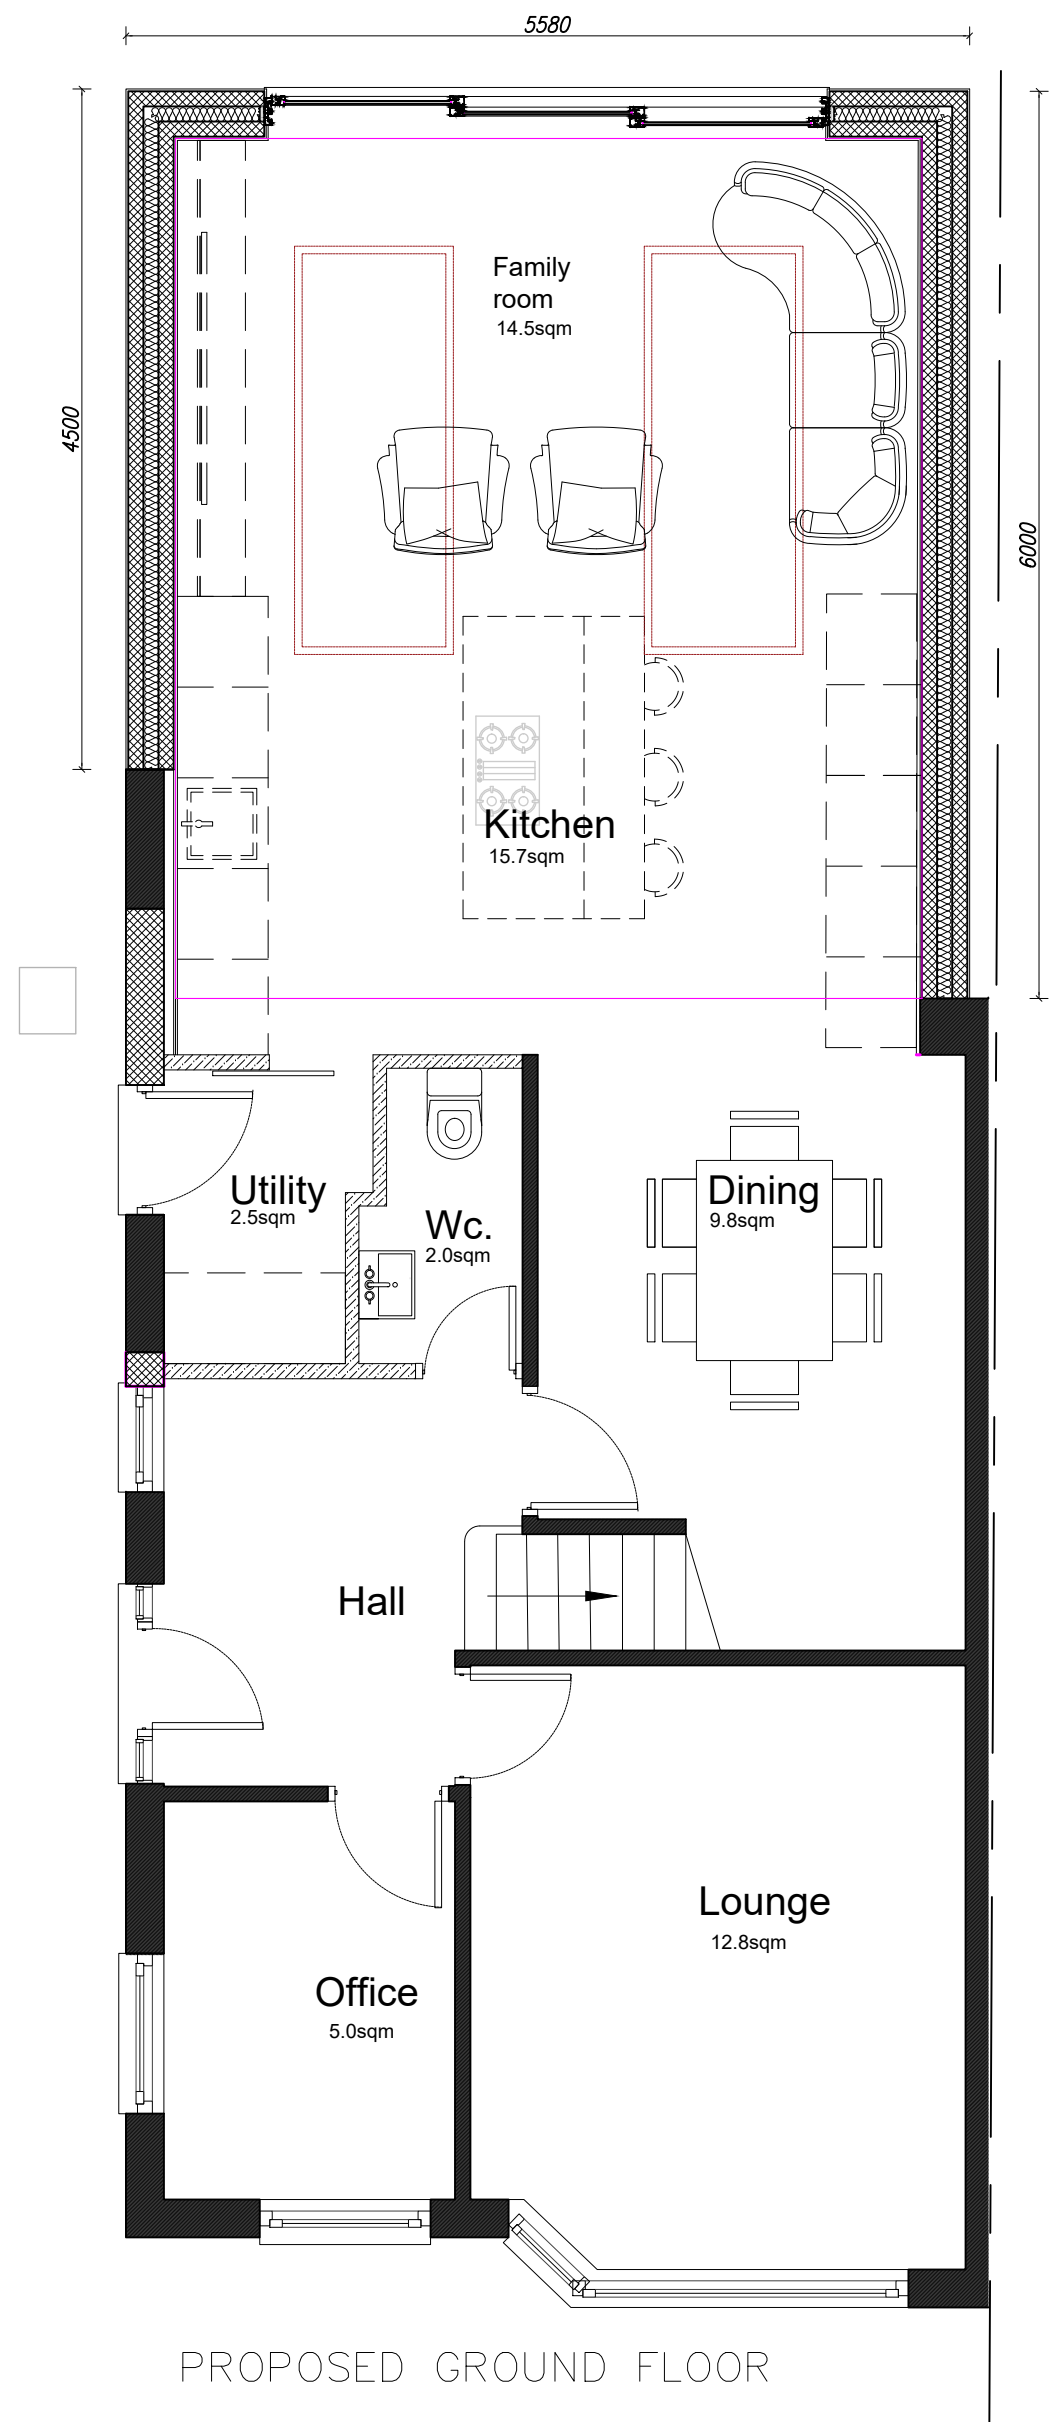

| REV                                                                                    | DATE                    | DESCRIPTION    | BY            |
|----------------------------------------------------------------------------------------|-------------------------|----------------|---------------|
| <b>Aw</b><br>ARCHYWORKS                                                                |                         |                |               |
| Tel 020 83104671-<br>e-mail - archworkltd@yahoo.com                                    |                         |                |               |
| client<br>Ademola Atobaru                                                              |                         |                |               |
| project<br>49 Hillside Avenue<br>Gravesend<br>DA15 5QN                                 |                         |                |               |
| drawing<br>Proposed Plans, Elevation & Site Plan<br>Existing Elevation                 |                         |                |               |
| date<br>Nov. 2022                                                                      | scale<br>As shown at A1 | drawn by<br>OS | revision<br>D |
| drg.no.<br>49HILLS/PD/A/101                                                            |                         |                |               |
| © 2022 ARCHYWORK LTD - ALL RIGHTS RESERVED DO NOT SCALE - CHECK ALL DIMENSIONS ON SITE |                         |                |               |