




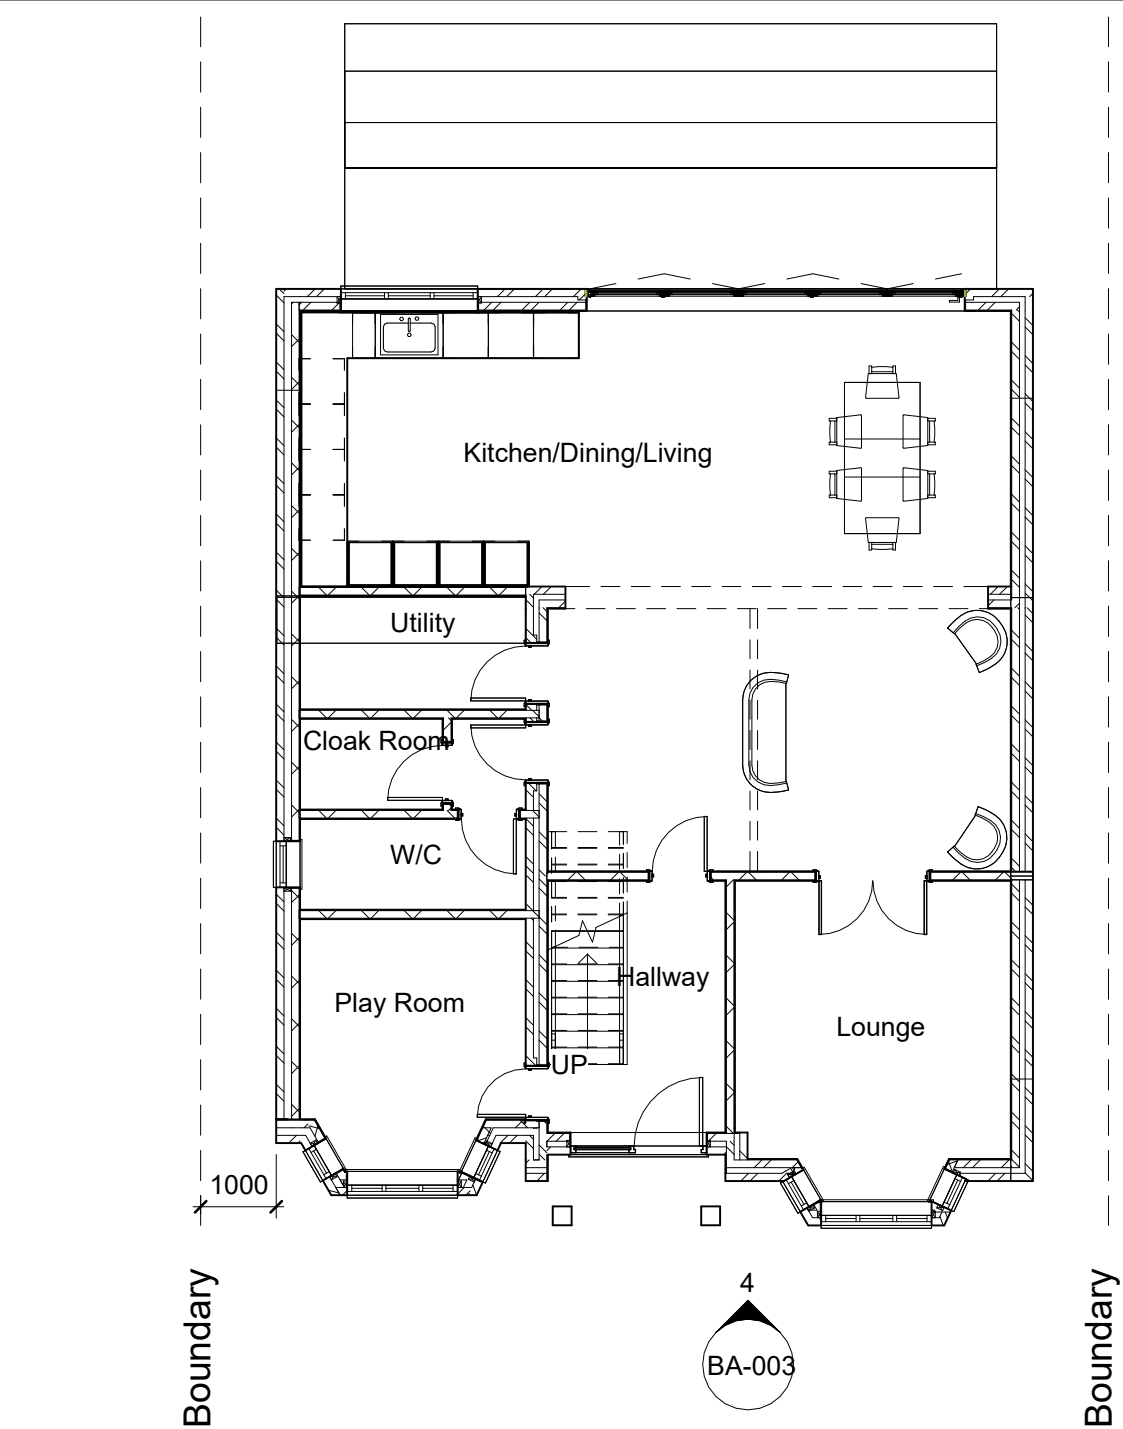

1 **Ground Floor**
1 : 100

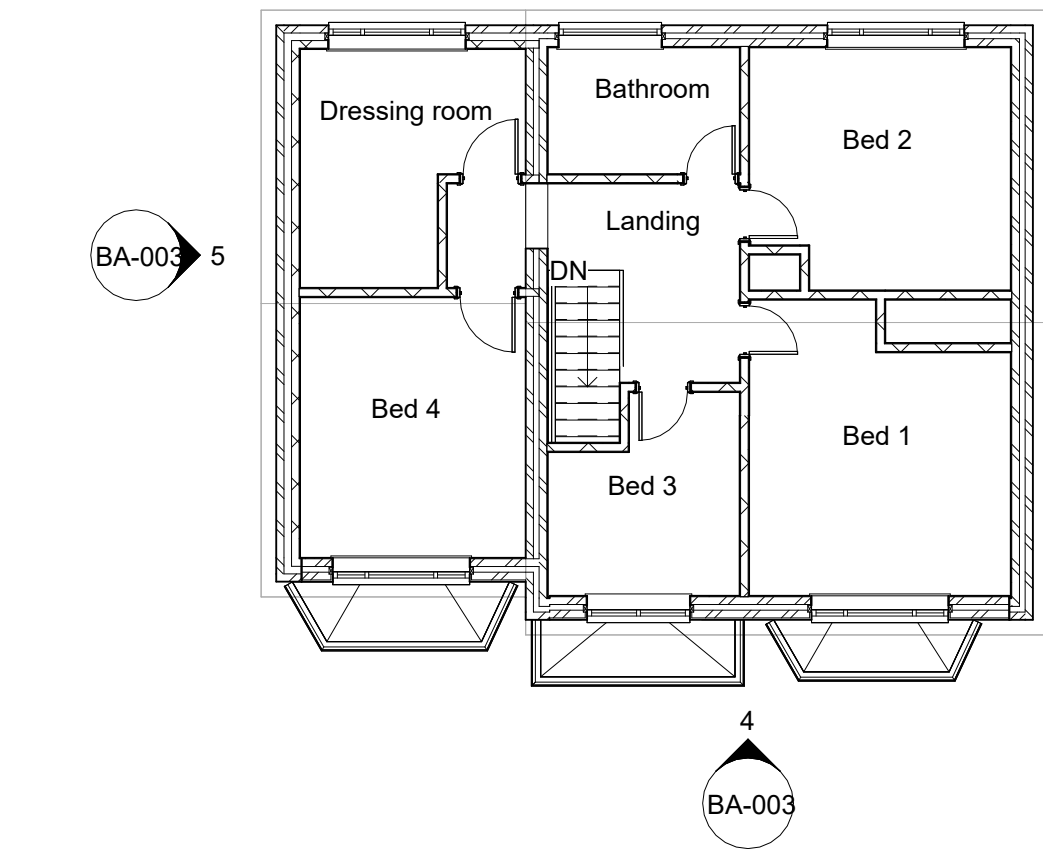


2 **First Floor**
1 : 100

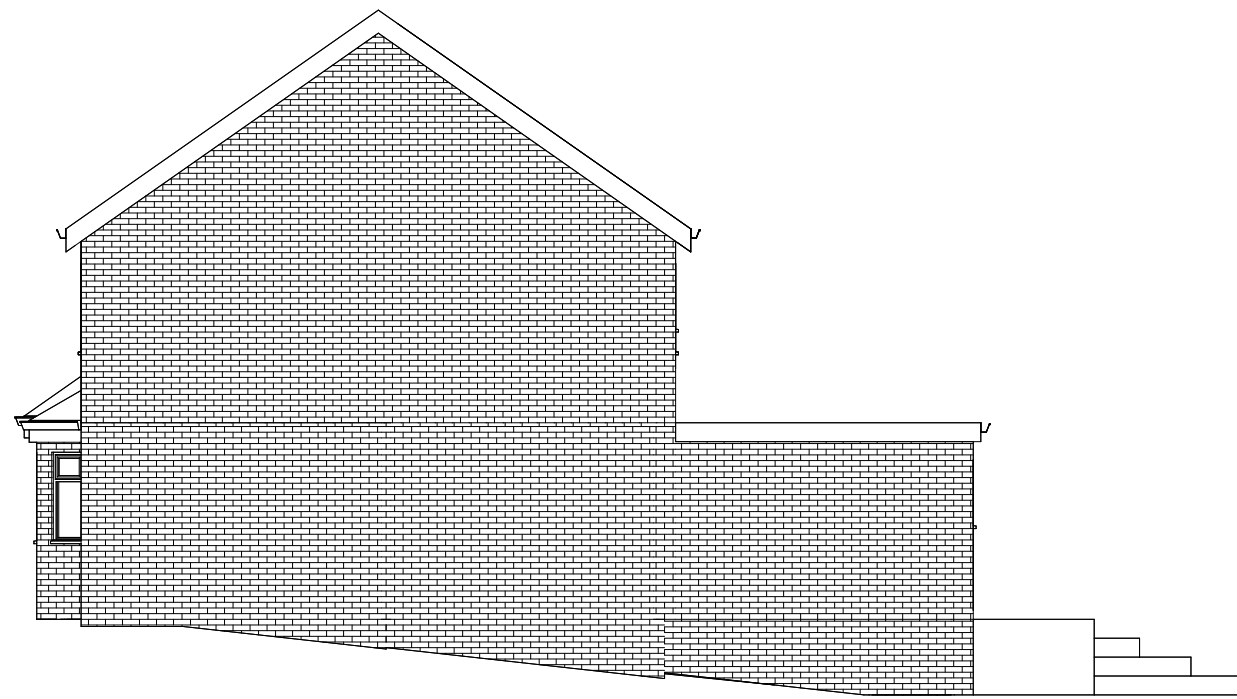


6 **East**
1 : 100




4 **Principle Elevation**
1 : 100

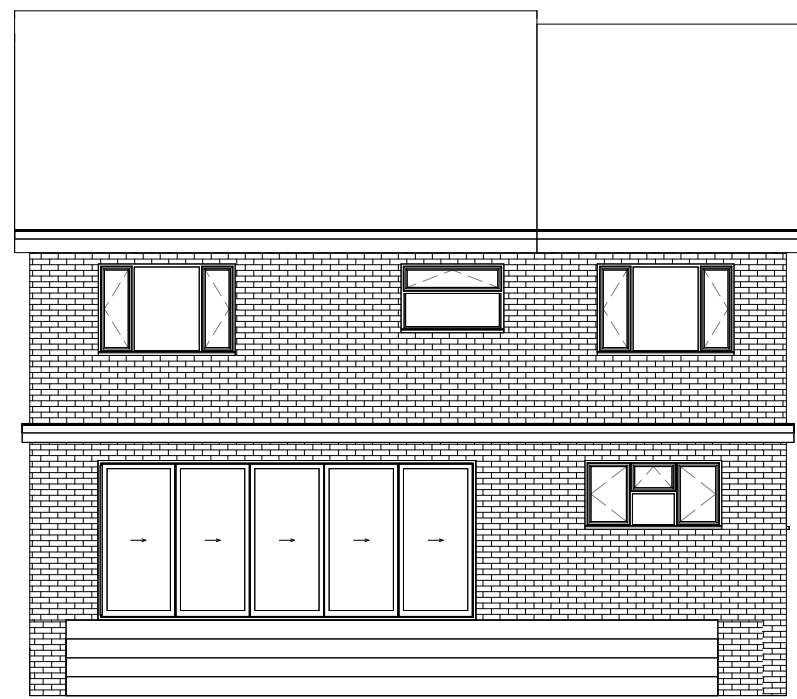

3 **Rear Elevation**
1 : 100

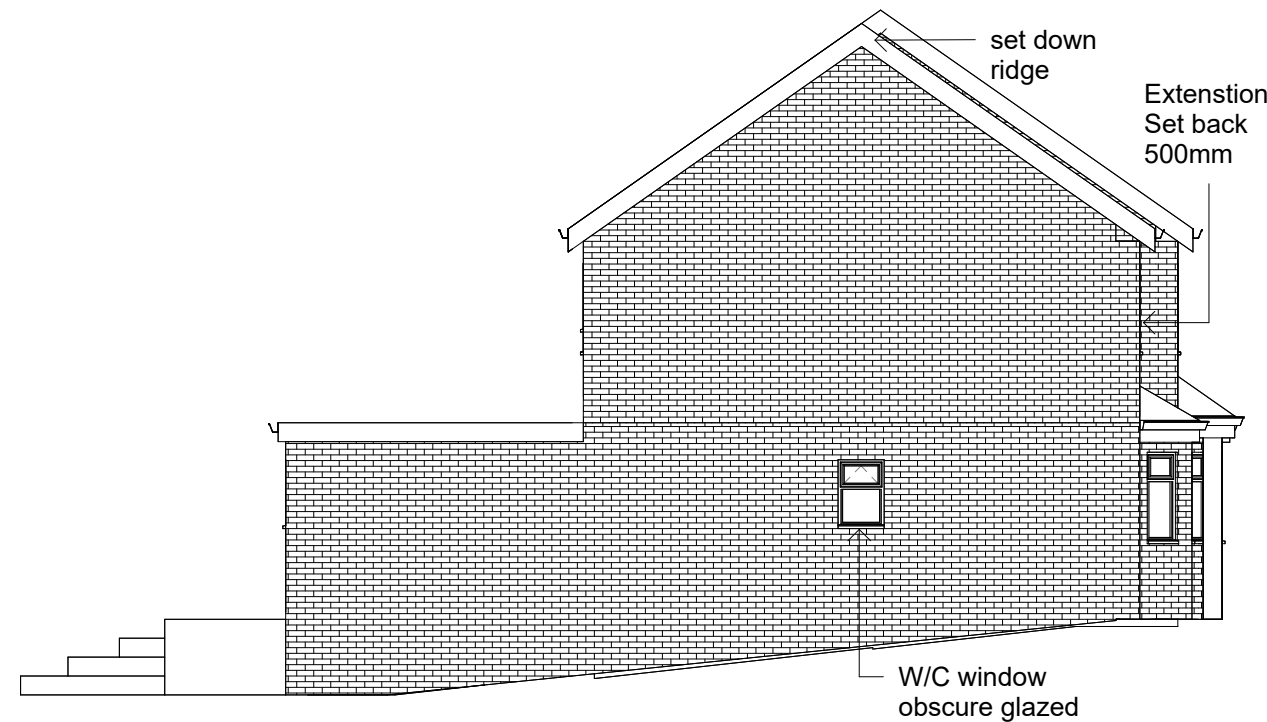

5 **West**
1 : 100

 

No.	Description	Date
P02	Alterations to Raised Platform	14/05/25

PROJECT		
21 Burdette Avenue		
TITLE		
Proposed General Arrangement		
CLIENT		
Mr R Fry		
SCALE (@A2)	DATE	14/05/25
1 : 100		
DRAWING NUMBER	REV	
BA-003	P02	