




Proposed Front Elevation
Scale 1:100




Proposed Right Side Elevation
Scale 1:100




Proposed Rear Elevation
Scale 1:100

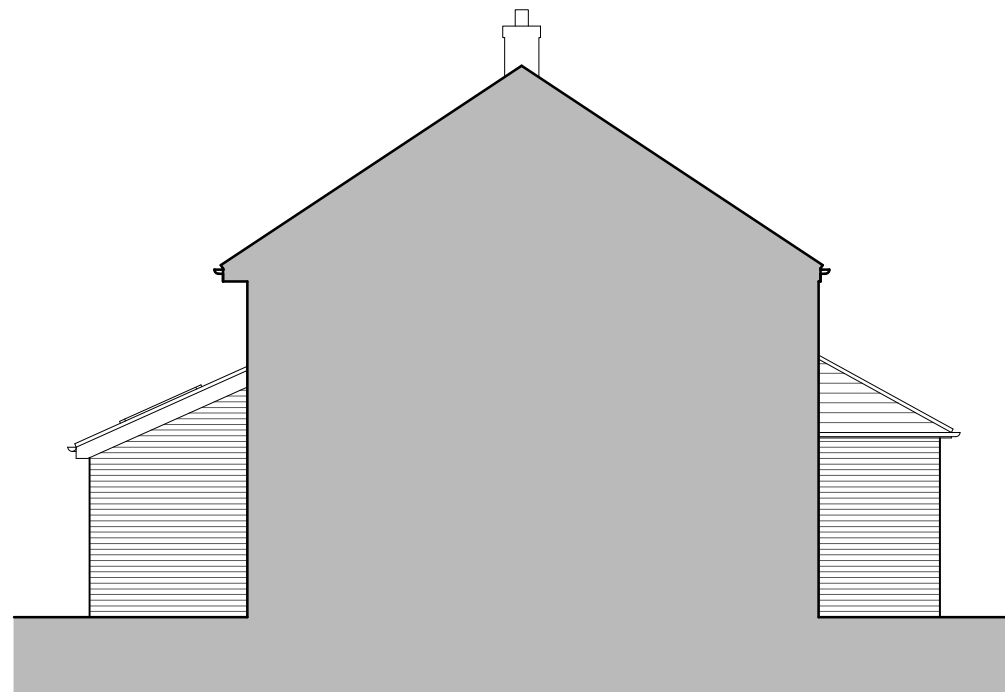


Proposed Left Side Elevation
Scale 1:100

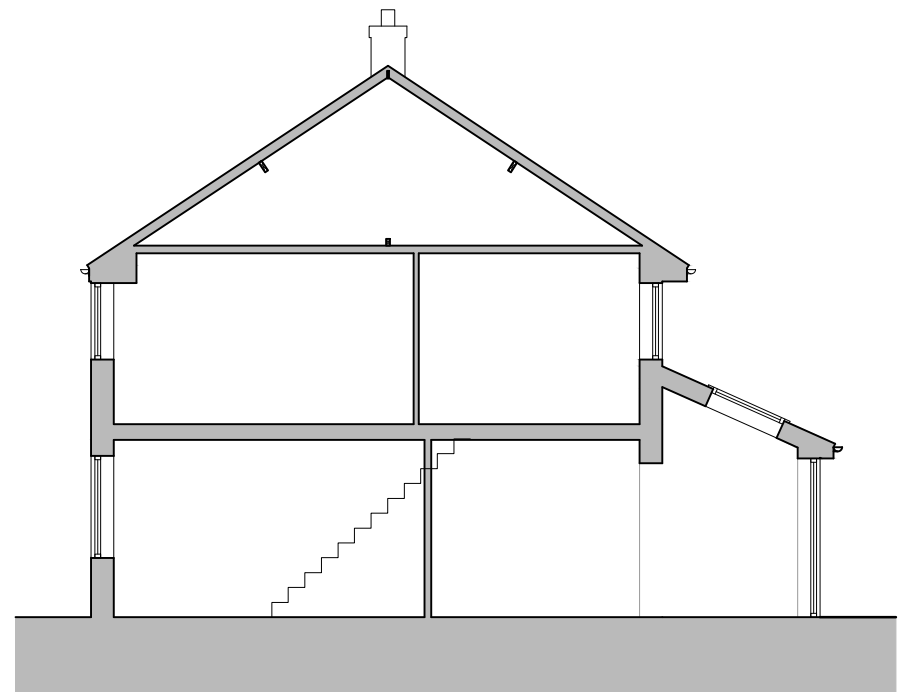


Proposed Indicative Section
Scale 1:100

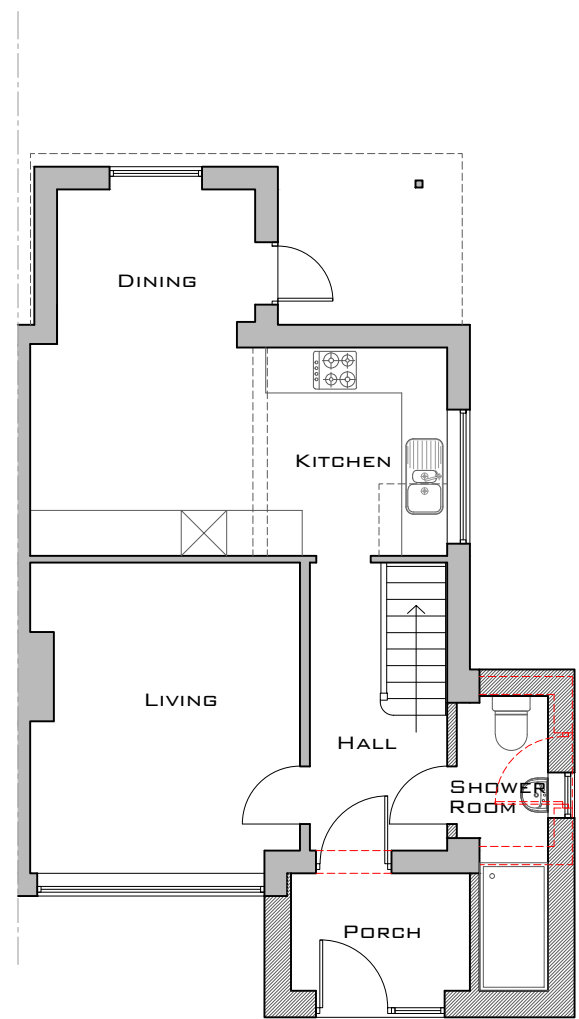


Proposed Ground Floor Plan
Scale 1:100

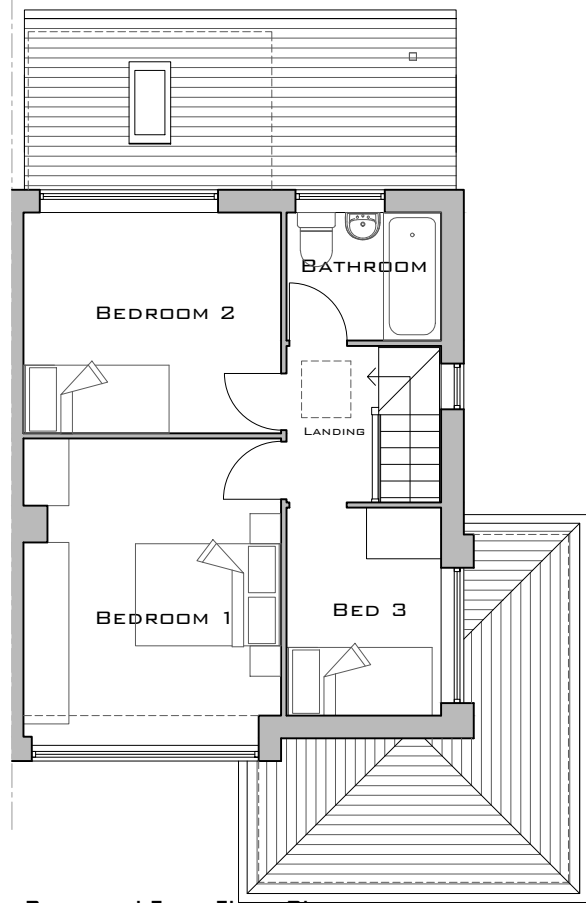


Proposed First Floor Plan
Scale 1:100

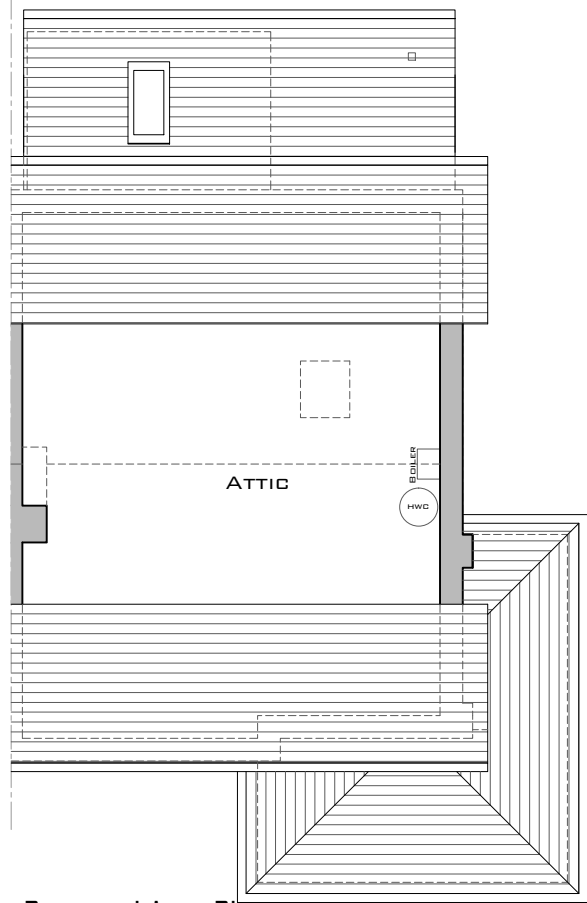

Proposed Attic Plan
Scale 1:100

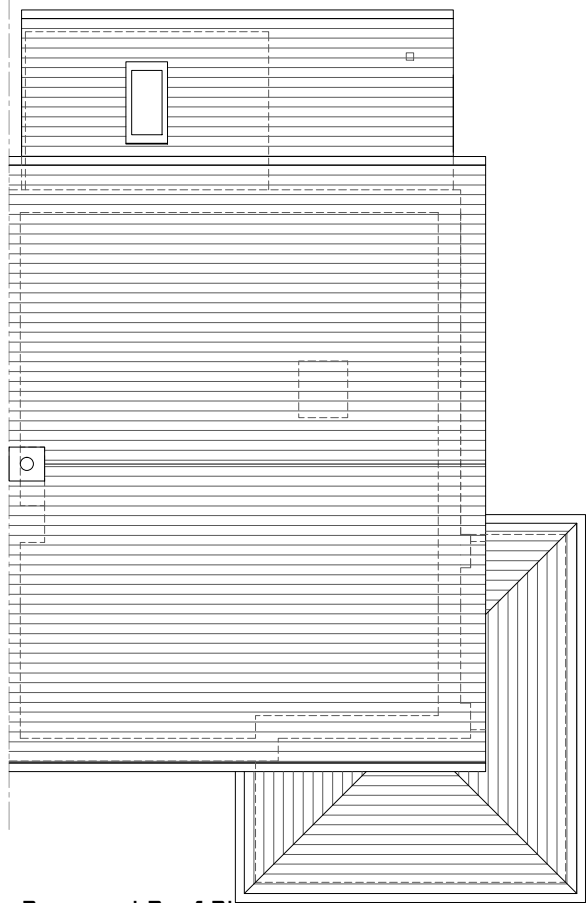

Proposed Roof Plan
Scale 1:100

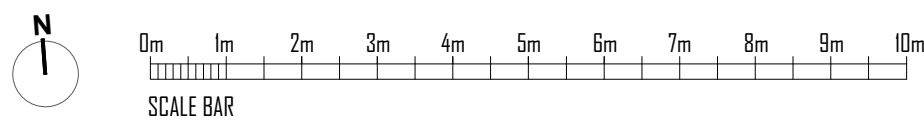

Revision	Date	Description
----------	------	-------------

PLANNING

Project
30 Astra Drive
Gravesend
DA12 4PY

Title
Proposed
Plans, Elevations, Section
Block & Site Location Plans

Project No.	Date
PL - 226	March 2025

Drawing No.	Revision
PL-226-02	

Scale
1:100 @ A1 / 1:200 @ A3