


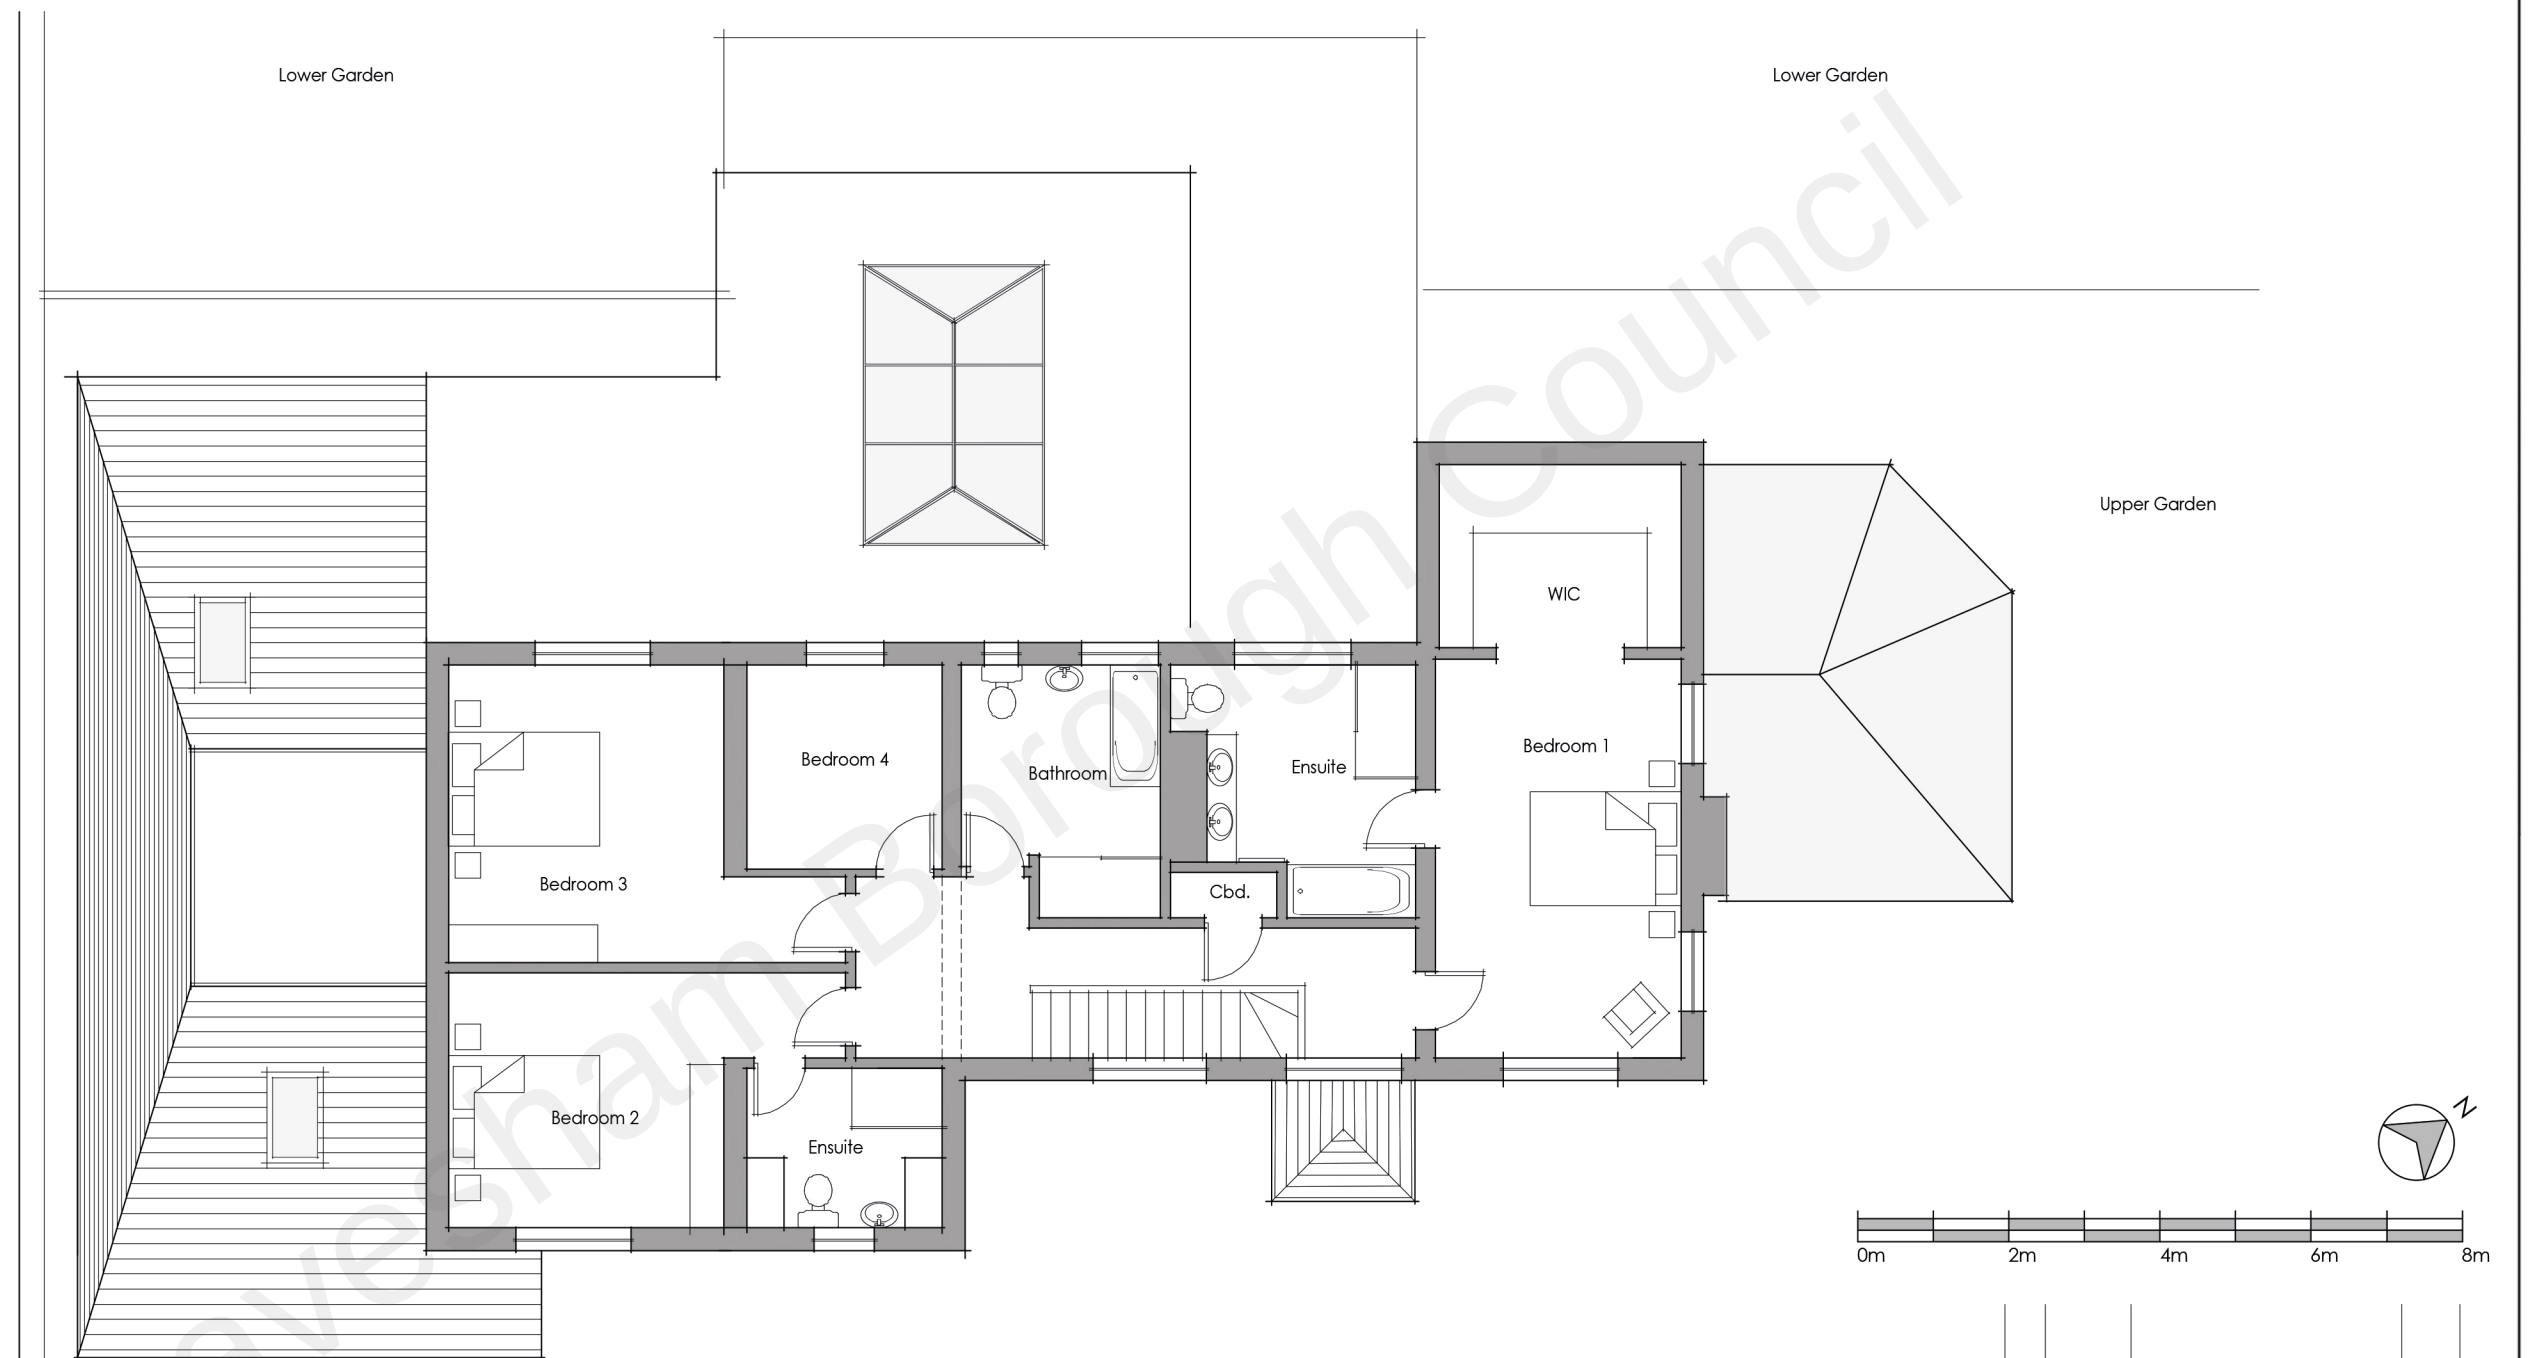

PROPOSED
FIRST FLOOR PLAN

Project Title		EXTENSION & REDEVELOPMENT		Drawing Title		PROPOSED FF PLAN	
Client		TONY DARRAN		Job Dwg No		LHA(12/21)-013	
Status		FEASIBILITY		Rev		-	
Scale		1:100		Drawing Size		A3	
Date		18/10/2021		Drawn By		LDH	
				Checked			

Rev	Date	Description	Rev By	Chk'd By
-	dd-mm-yy	----	---	---

LH Architectural
Architectural Design Services

49 Highgrove Road
Chatham, ME57SF
t. 07753323062
e. lewisharding2009@hotmail.co.uk