



Notes:

- NOTES:
- Do not scale from this drawing.
 - All dimensions to be verified on site and is in mm.
 - Builder to verify all dimensions, heights and levels prior to commencement of work.
 - All documents shall be checked to ensure that they are compatible by the contractor before construction commences. In the event of apparent ambiguity or contradiction the engineer and/ or architect shall be notified immediately.
 - The contractor in preparing his estimate shall visit the site and acquaint himself with the problems involved.
 - The contractor shall issue all statutory notices to the local Authority during progress and completion of works.

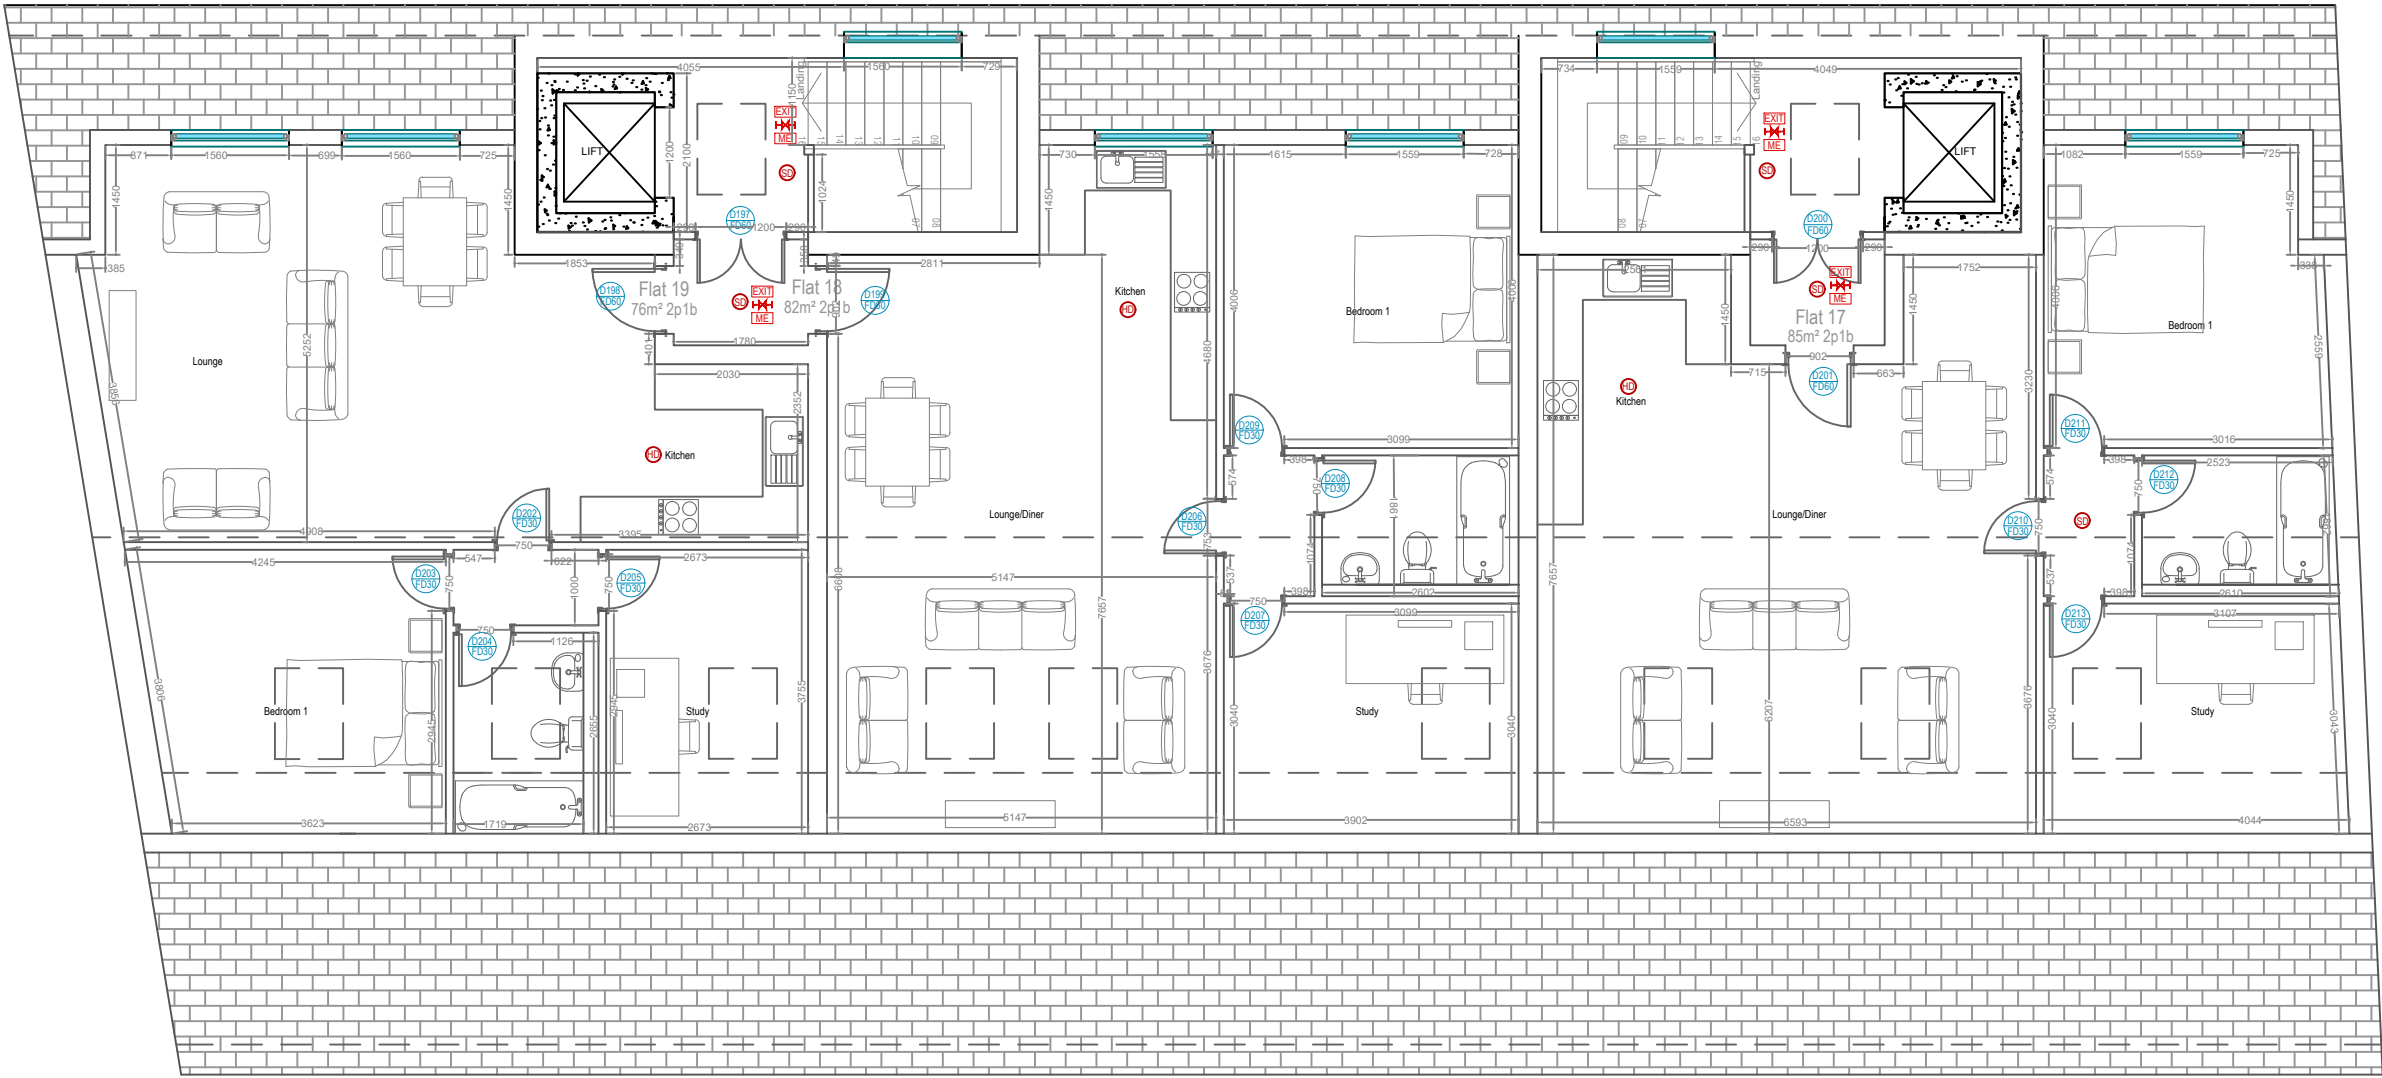

Third Floor

 

A	-	-	-/-/-
REV:	DESCRIPTION:	BY:	DATE:

STATUS: CONSTRUCTION

Sterling Architecture

104 Truro Road,
Gravesend, Kent
DA12 5RF
073 8300 8300
info@SterlingArch.co.uk

SITE: 3-11 Harmer Street
Gravesend, Kent
DA12 2AP

TITLE: Proposed Floor Plans
Fourth

SCALE: AT A2: 1:100	DATE: 10/11/2020	DRAWN: SS
PROJECT NO: HS311	DRAWING NO: 003	REVISION: -