
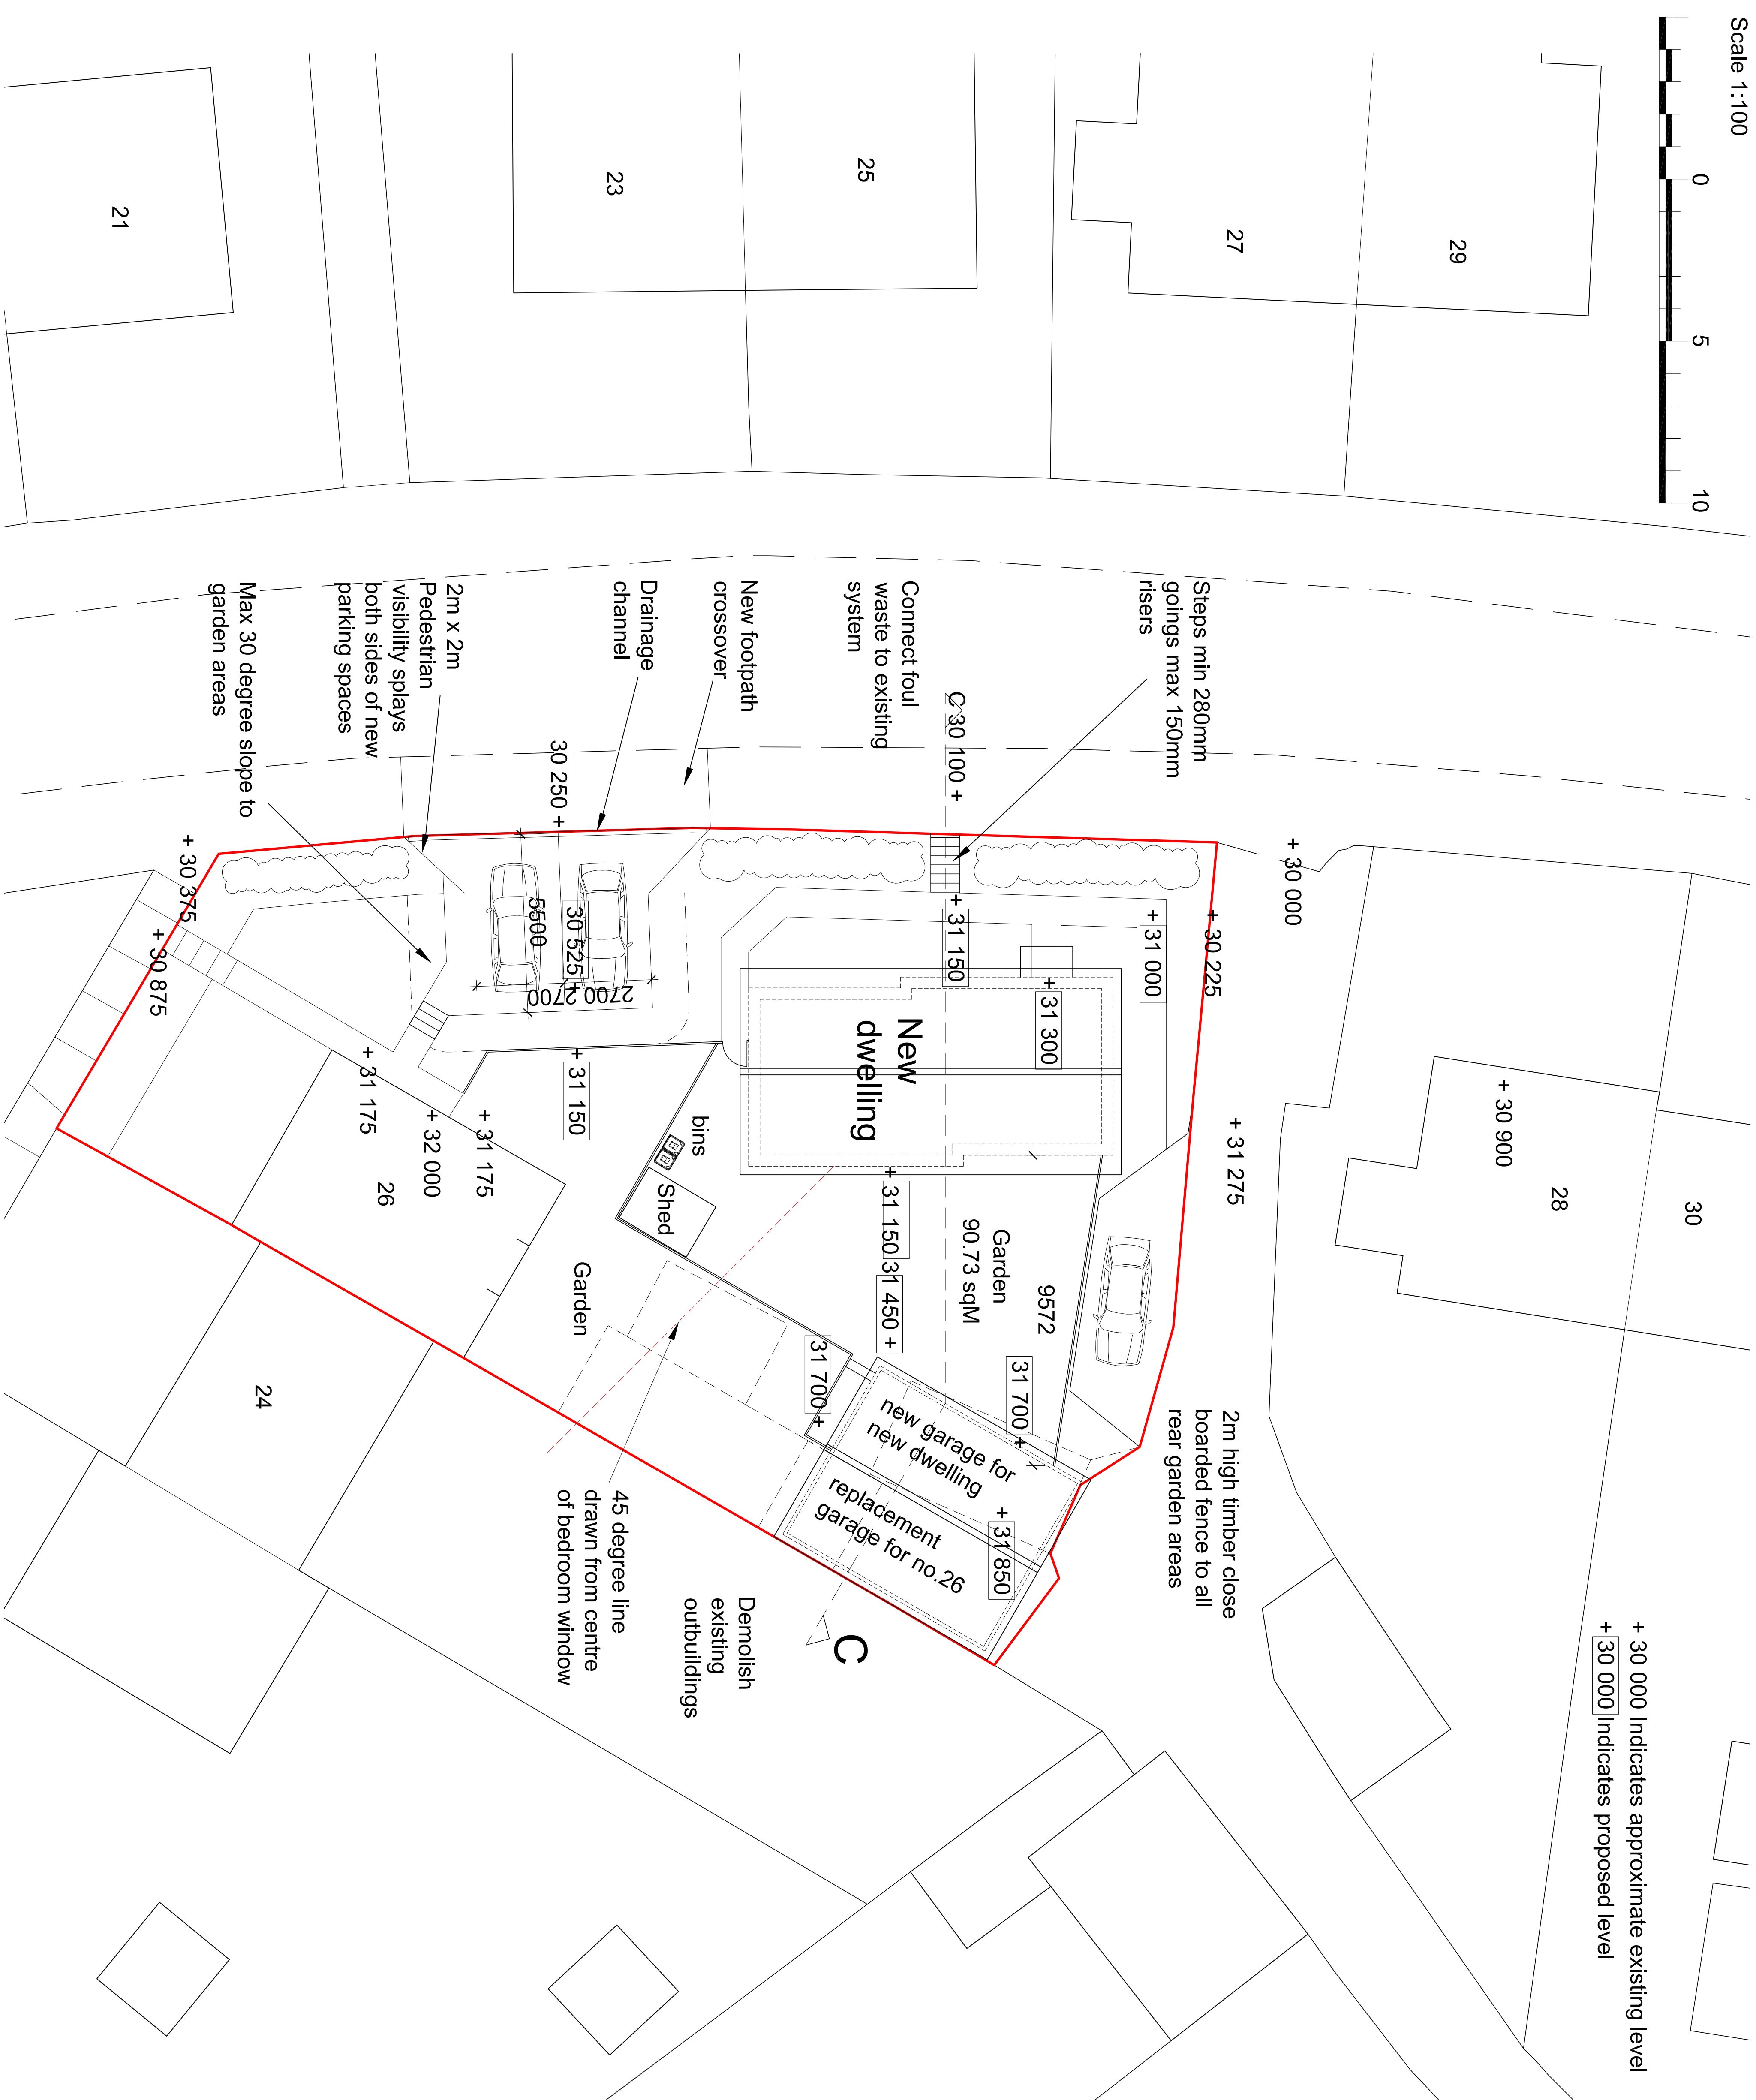


PRE-EXISTING SITE PLAN AS APPROVED BY PLANNING : 20190737

Scale 1:100

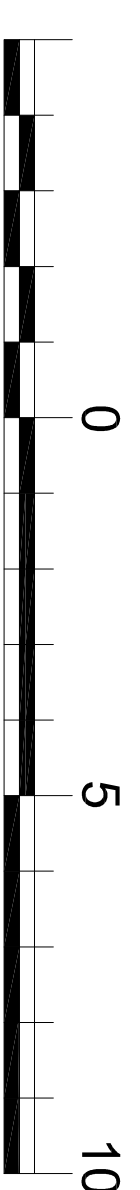

+ 30 000 Indicates approximate existing level

Future Vision
Planning & Development consultants

Suite -104 ,
344-348, High Road, ILFord
Essex, IG11 0HP
Tel:07476894406
Email:futurevisions27@gmail.com

CLIENT
Mr S. Singh

JOB TITLE

Replacement of car parking space to the front garden , and use of garage as out building
26.A, St Georges Crescent ,
Gravesend , DA12 4AR

DRAWING TITLE
Pre-Existing Site Plan

SCALE	DATE
1-100@A1	11-10-2020
DRAWING NO.	REVISION
FV-2020-1	