



Scale 1:200



EXISTING SITE PLAN

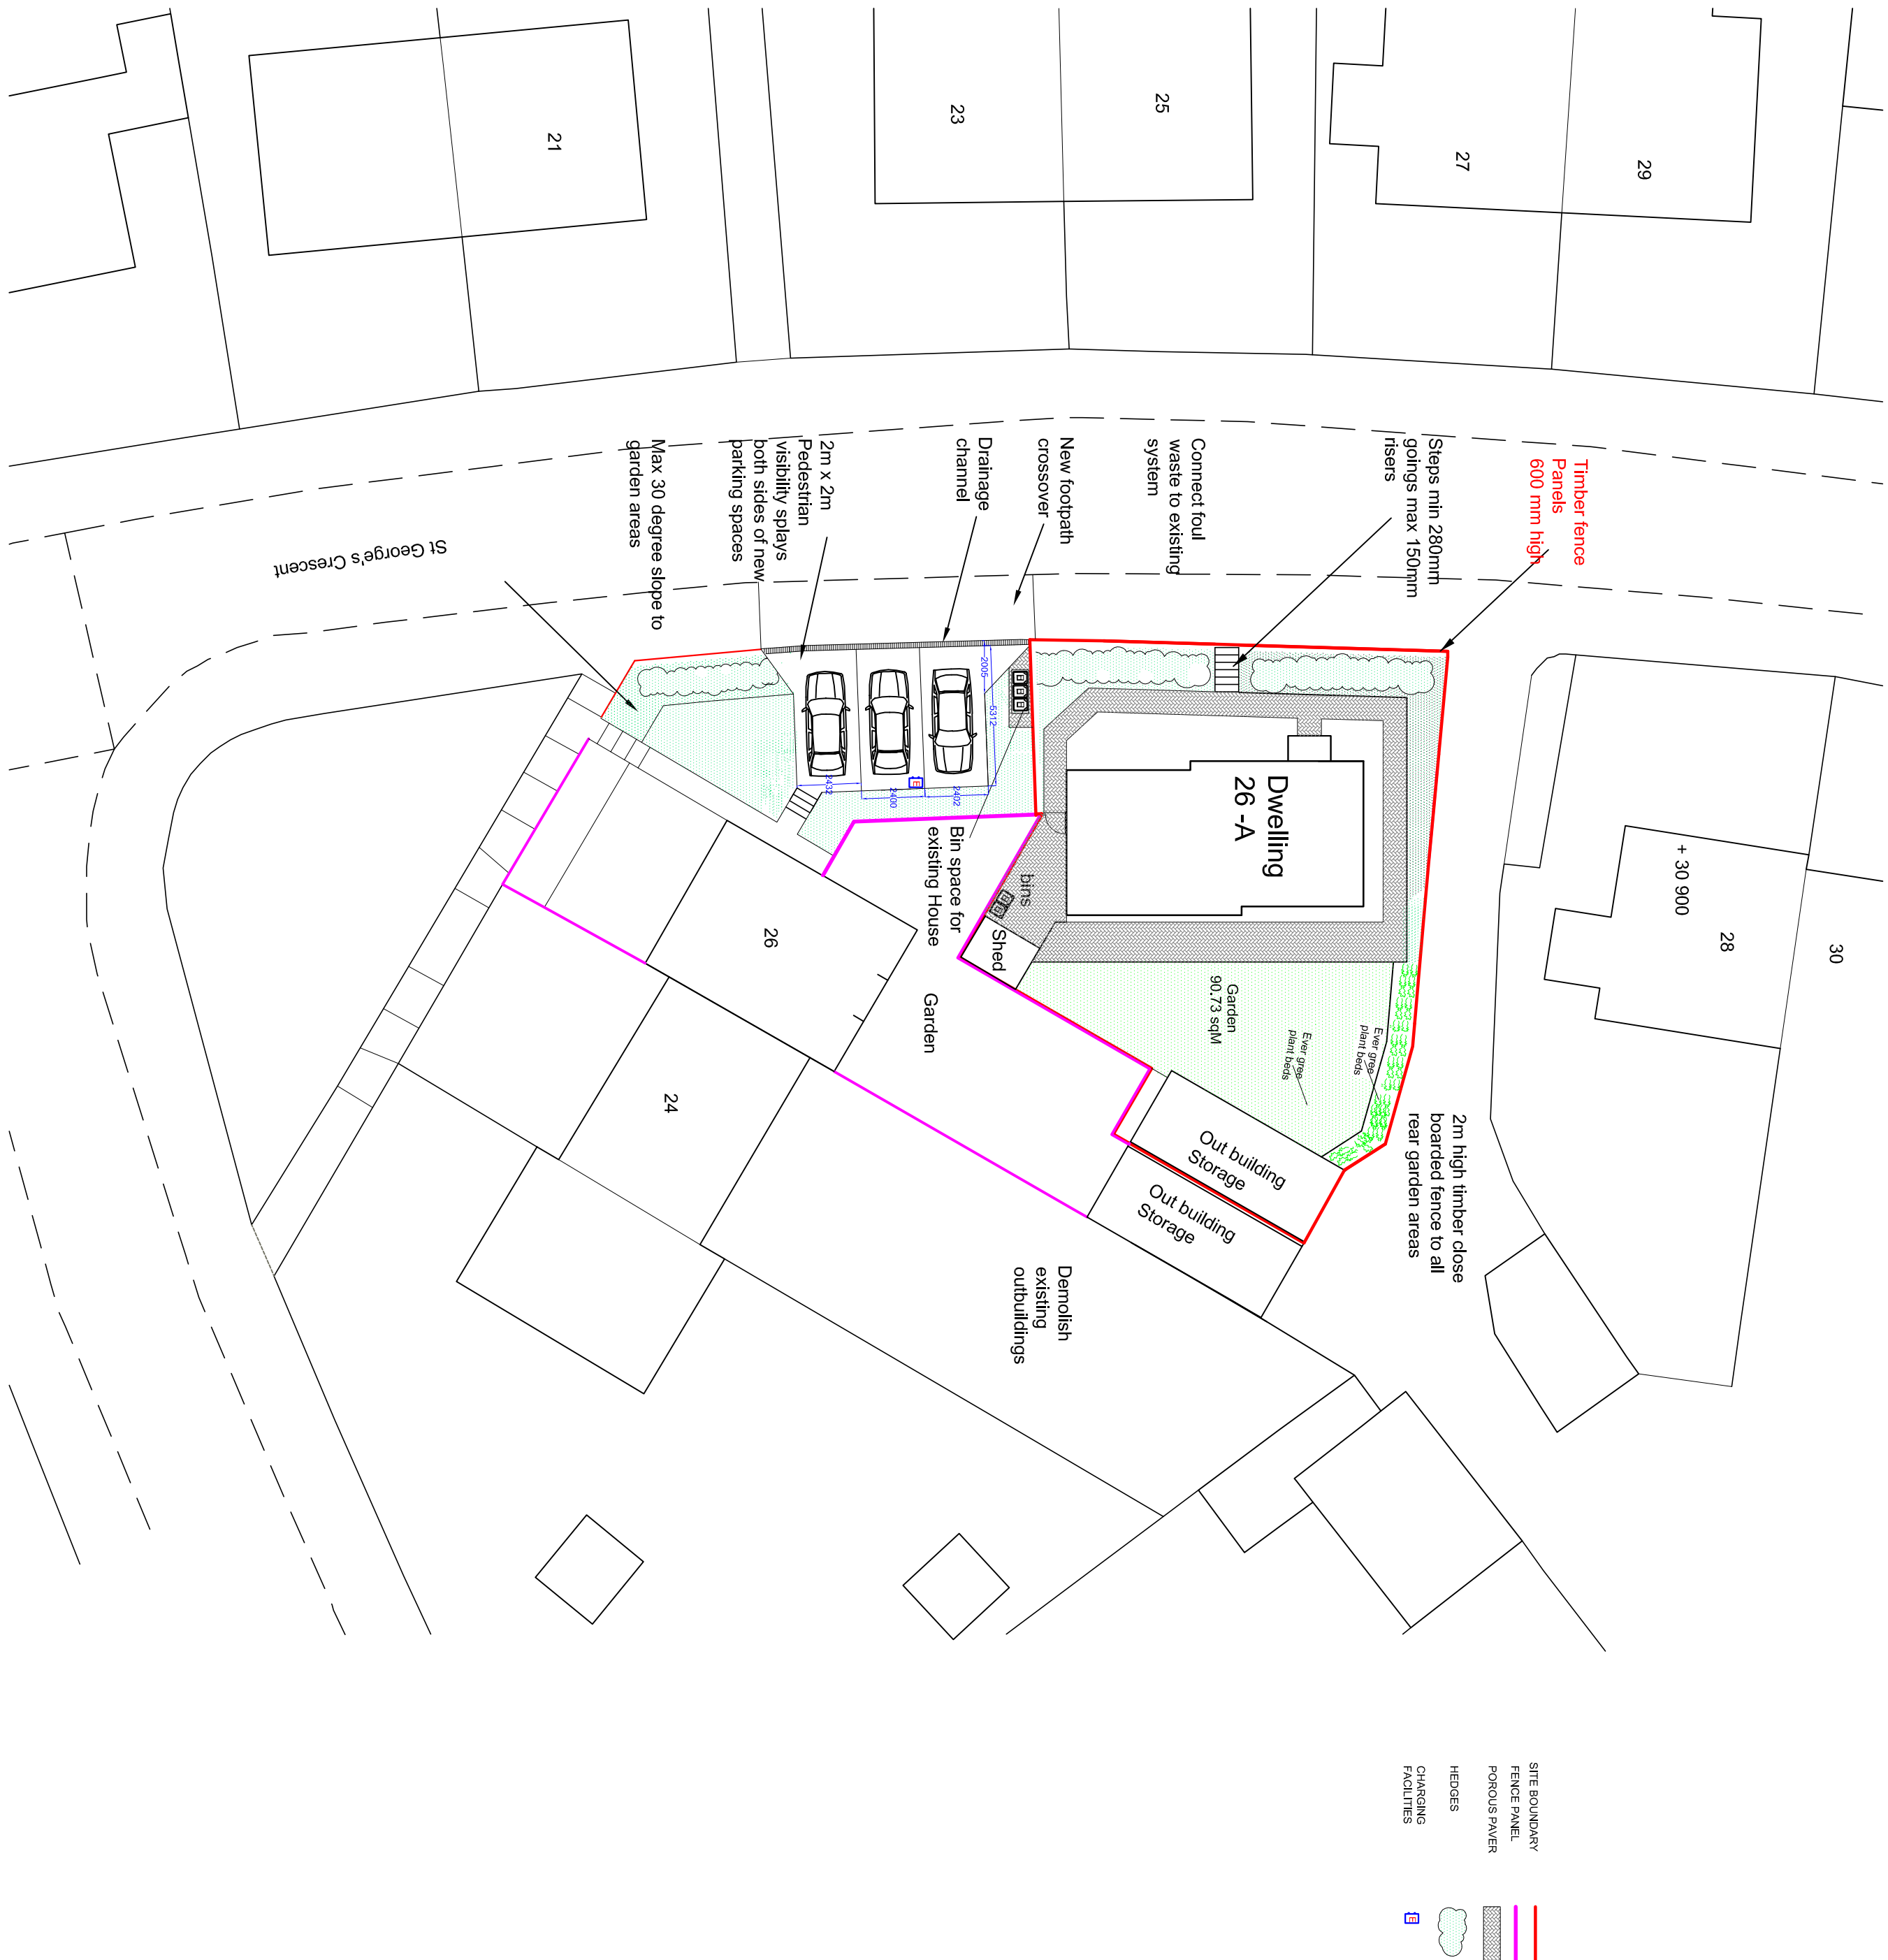

PROPOSED SITE PLAN

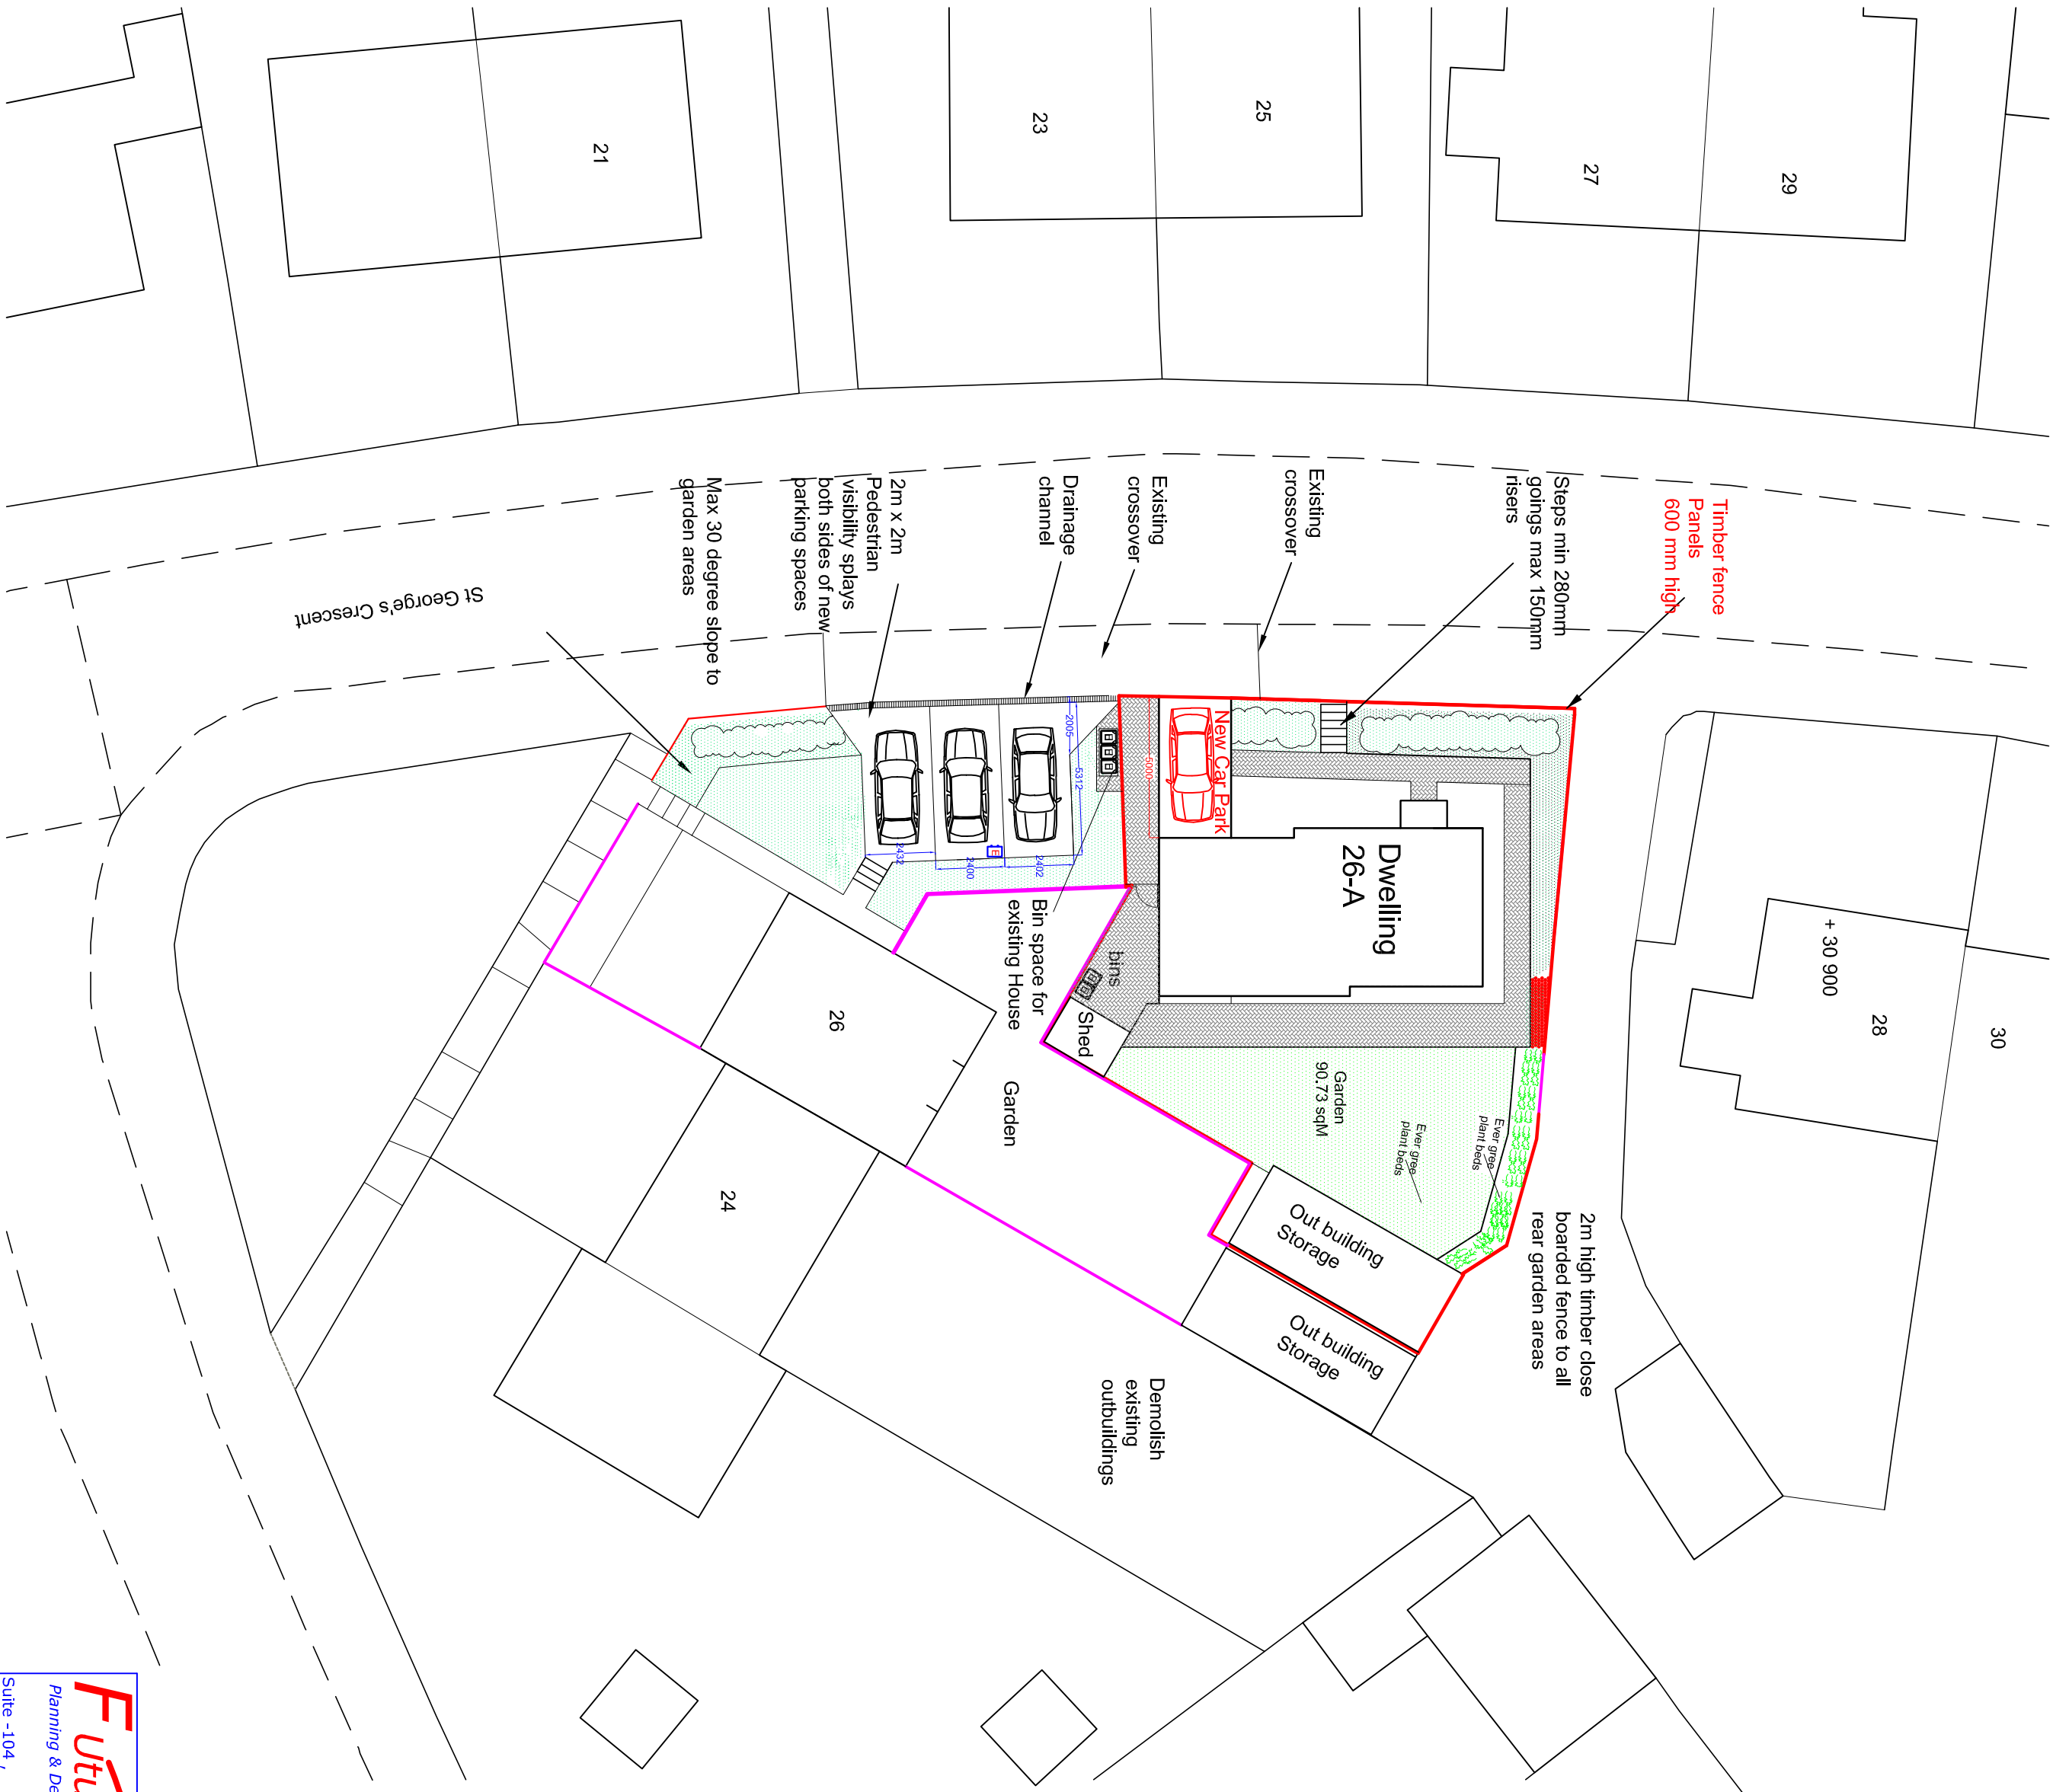

Site: 104,
344-348, High Road, Ilford
Essex, IG11QP
Tel: 01747 6899406
Email: futurevision27@gmail.com

CLIENT
Mr S. Singh

JOB TITLE
Replacement of car parking space to the front garden, and use of garage as out building 26/A, St Georges Crescent, Gravesend, DA12 4AR

DRAWING TITLE
Existing & Proposed site Plan
Provision of car parking in front garden

SCALE	DATE
1:200@A1	22-06-2023
DRAWING NO.	REVISION
PL/2023/04	