
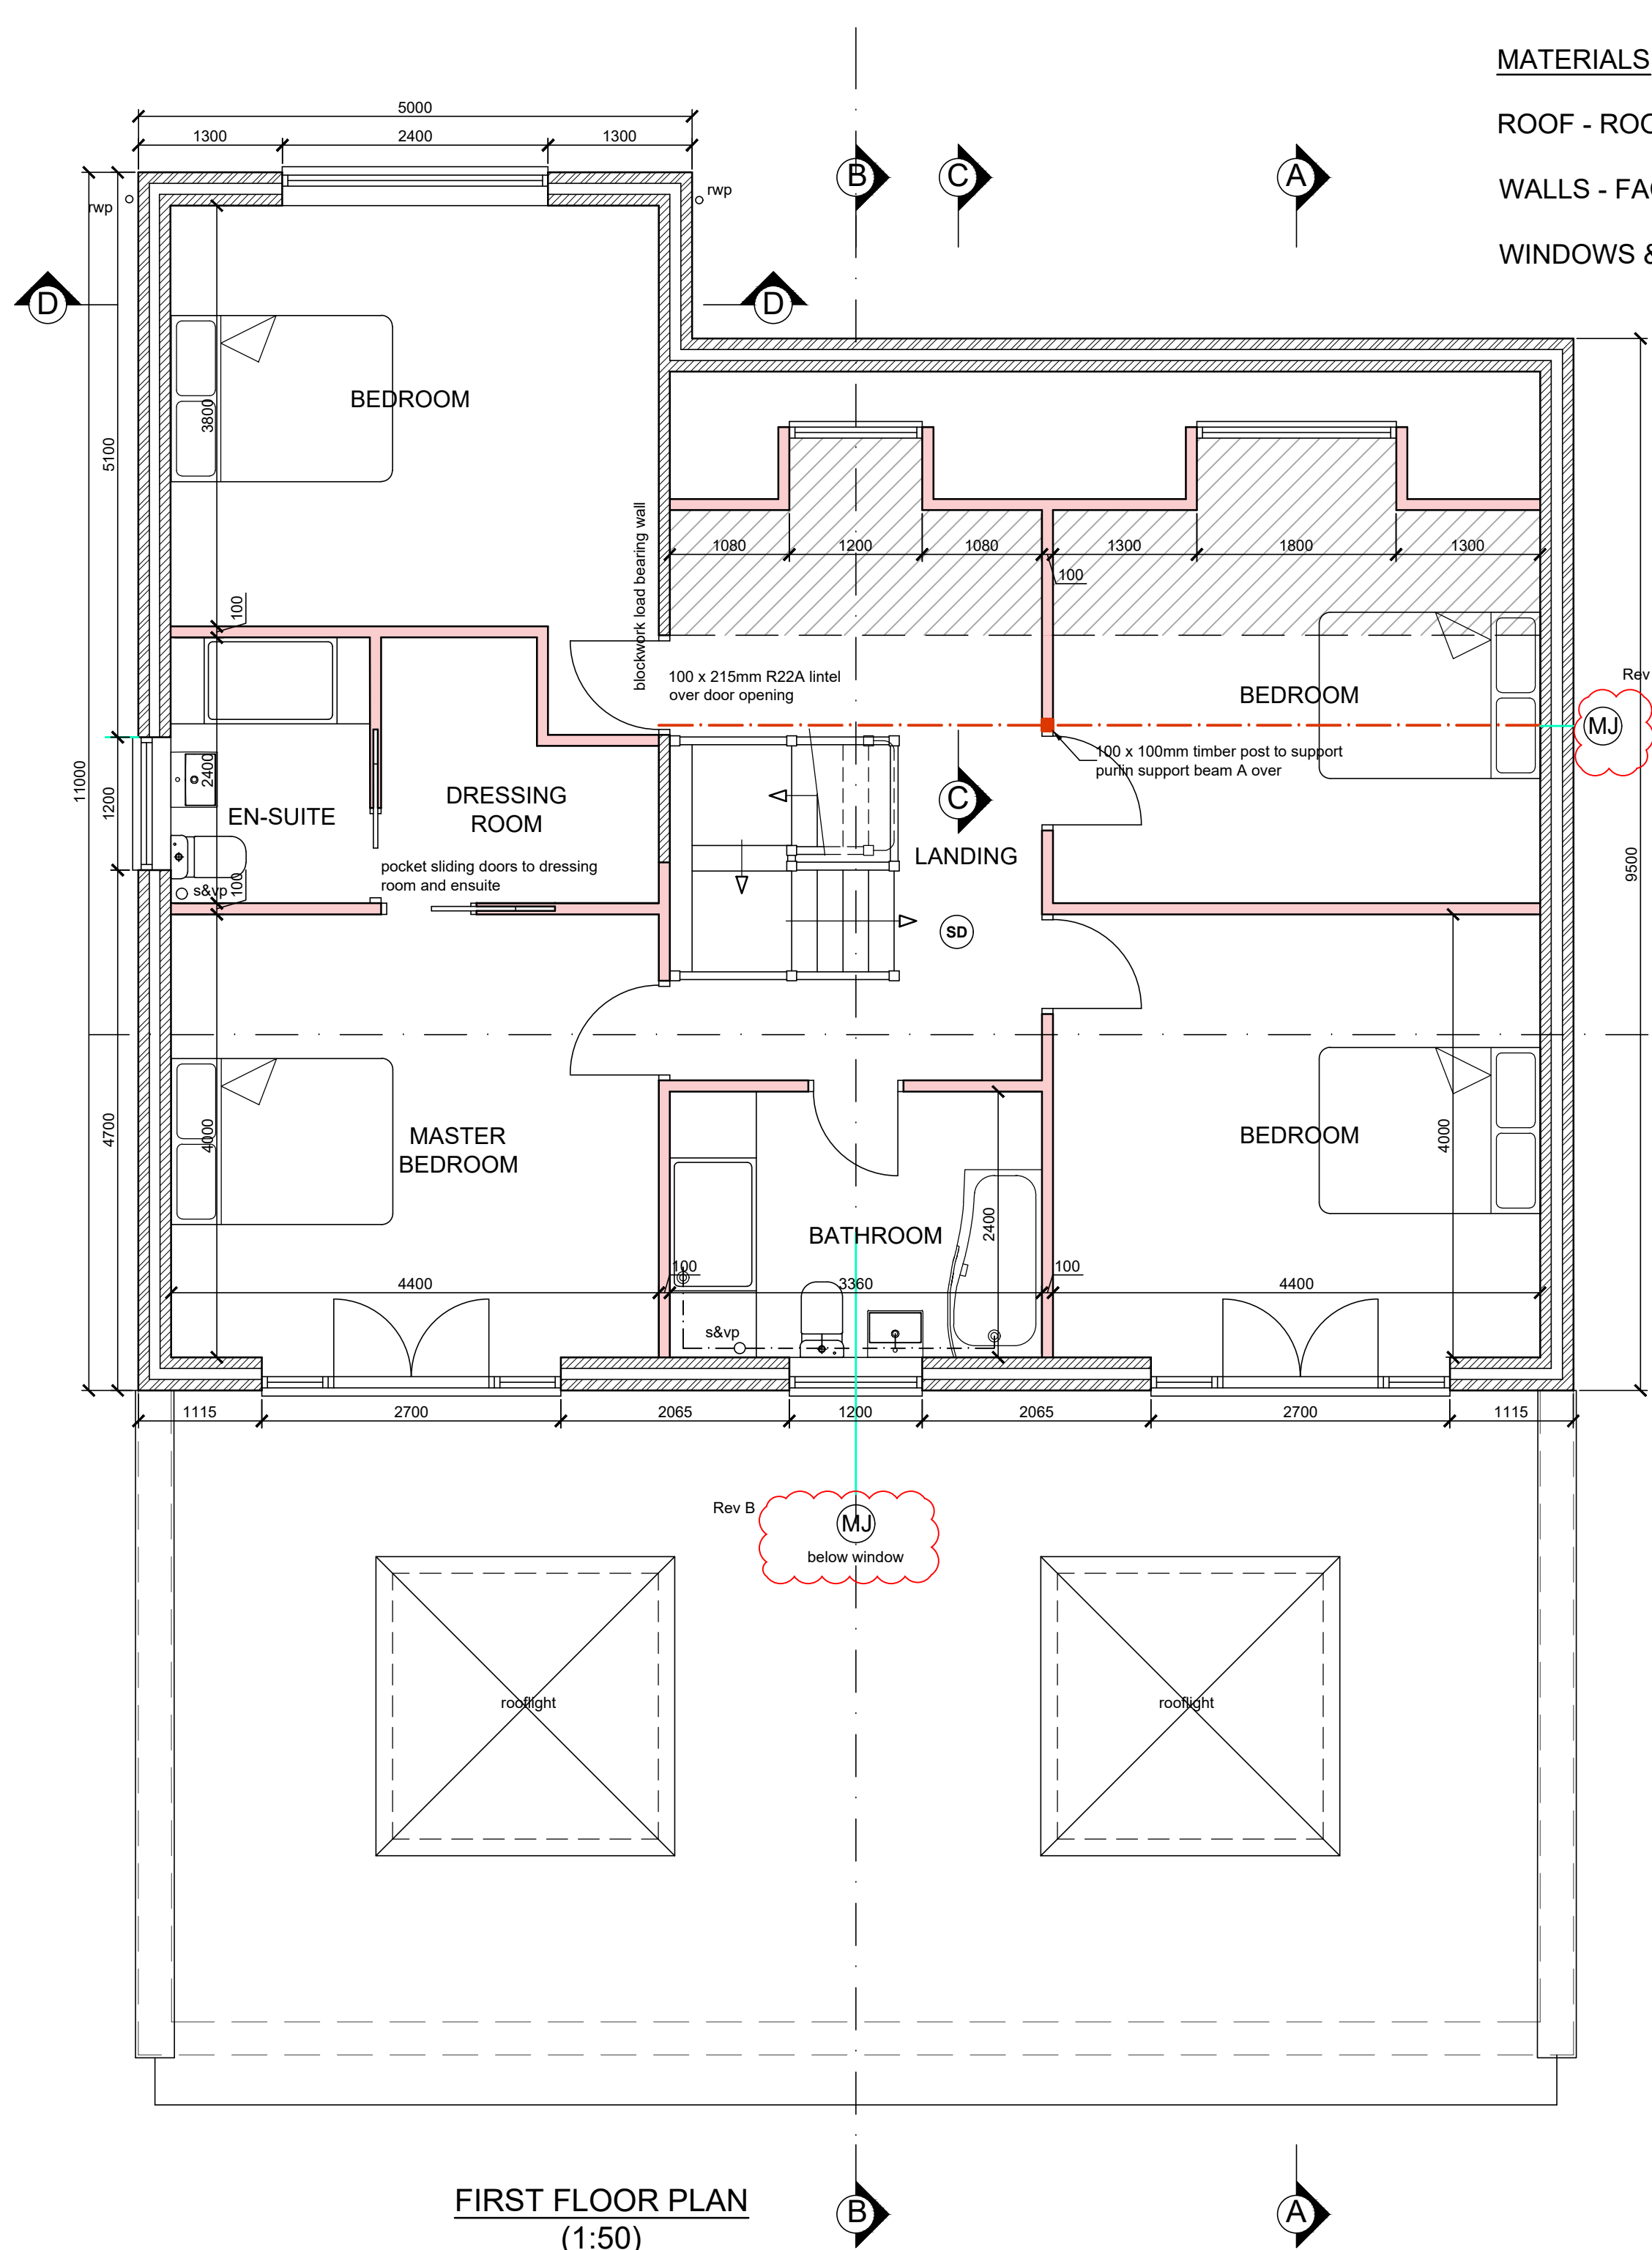
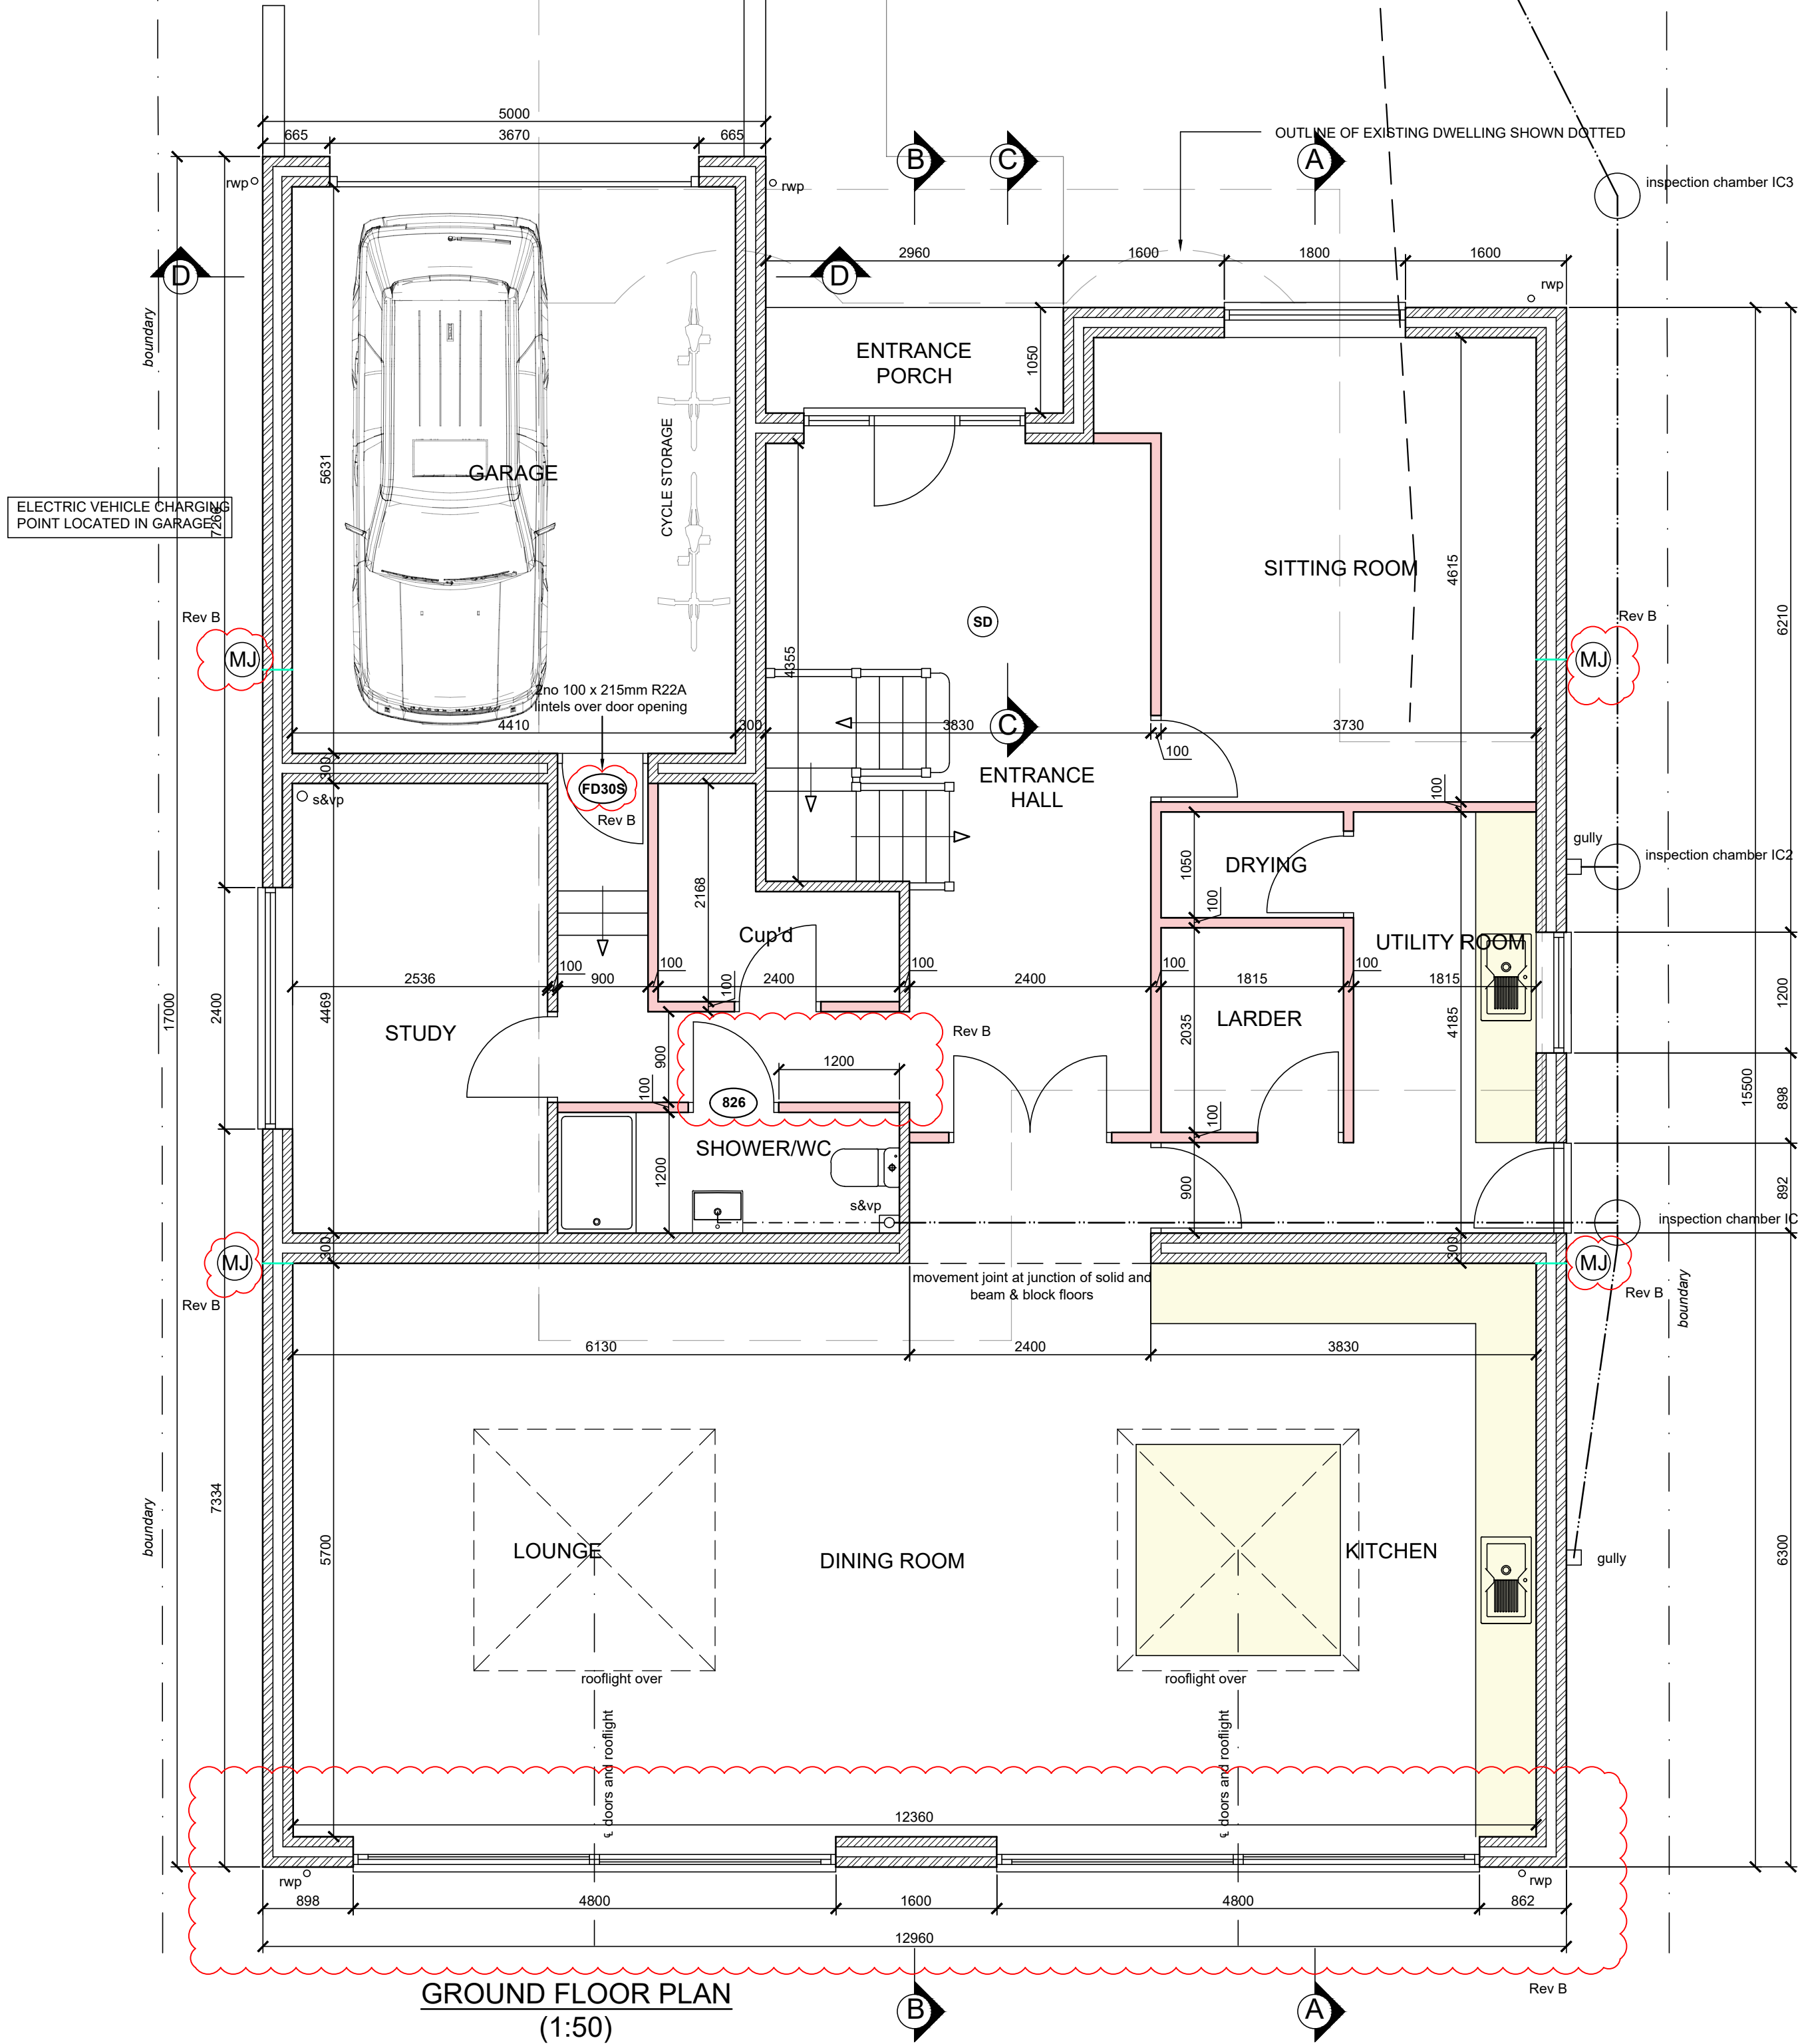


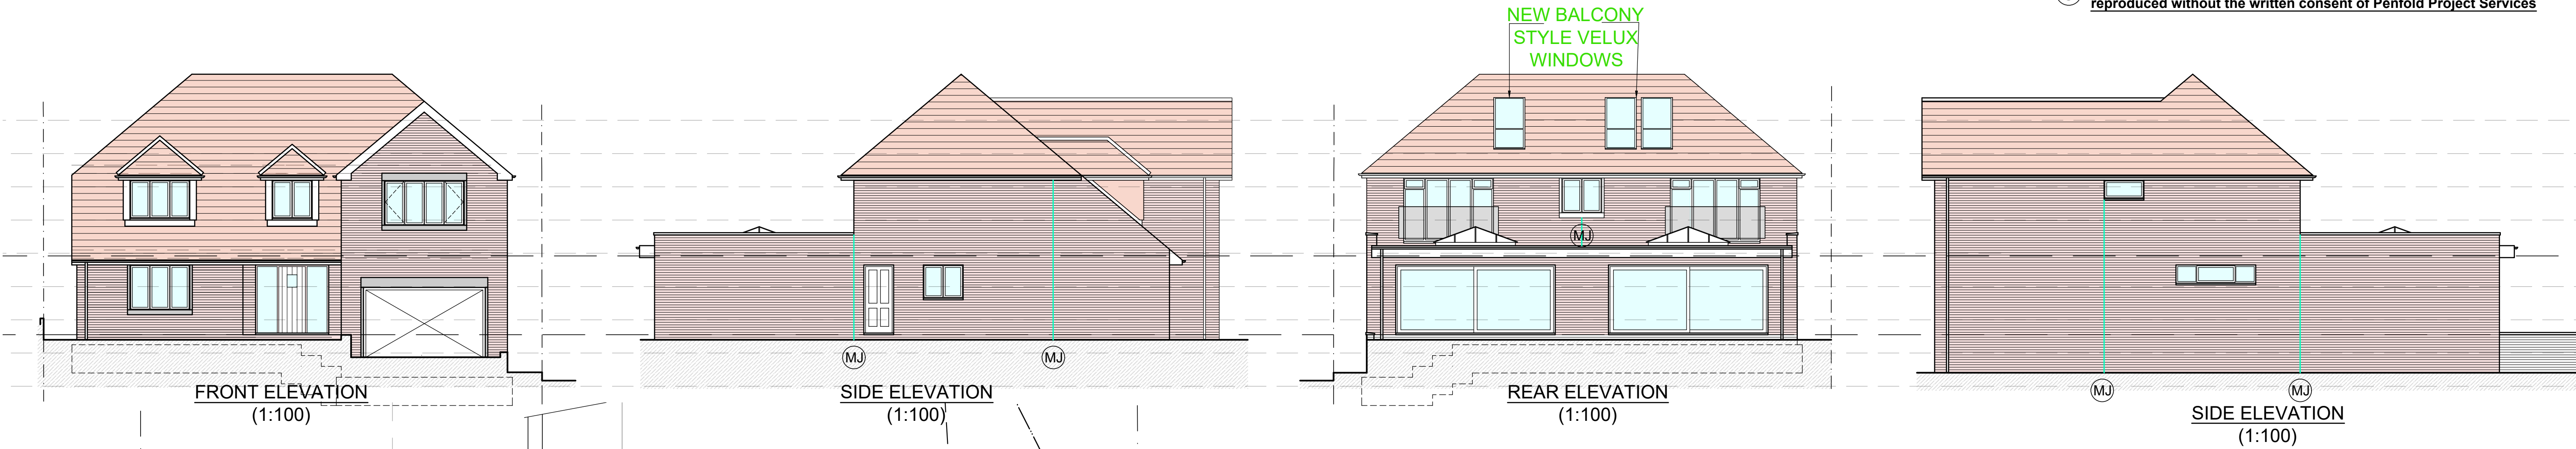


MATERIALS
ROOF - ROOF TILES - COLOUR TBC
WALLS - FACING BRICKWORK - COLOUR TBC
WINDOWS & DOORS - uPVC - COLOUR TBC


- SD Mains operated, interlinked smoke detectors installed to BS5839
- MJ Location of vertical movement joints in external walls
- FD30S Fire door to garage
- 826 826mm wide door to ground floor w.c.

SHADED AREA HAS HEADROOM LESS THAN 2.0M

NOTE: SEE DWG No 13 FOR NEW HABITABLE ROOMS IN ROOF SPACE FLOOR PLANS

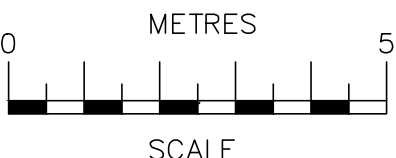

SCALE BAR @ 1:100

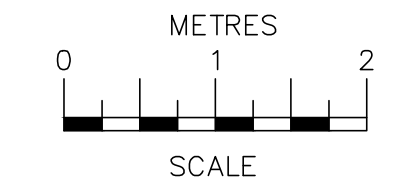

SCALE BAR @ 1:50

26/06/23	C	Velux balcony windows added to rear elevation
04/08/22	B	Notes & details added/altered Rev B
22/05/22	A	Construction notes & details added
Date	No	Revision
Penfold Project Services		
Epmarket, Wrotham Road, Meopham, Kent, DA13 0JH Telephone: 01474 816690 e-mail: apenfold448@btinternet.com		
Job Title:	15 ARCADIA ROAD ISTEAD RISE GRAVESEND KENT DA13 9EH	
Dwg Title:	PLANS & ELEVATIONS AS PROPOSED	
Scale:	1:50 & 1:100 @ A1	
Dwg No.:	02C	
Date:	December 2021	