



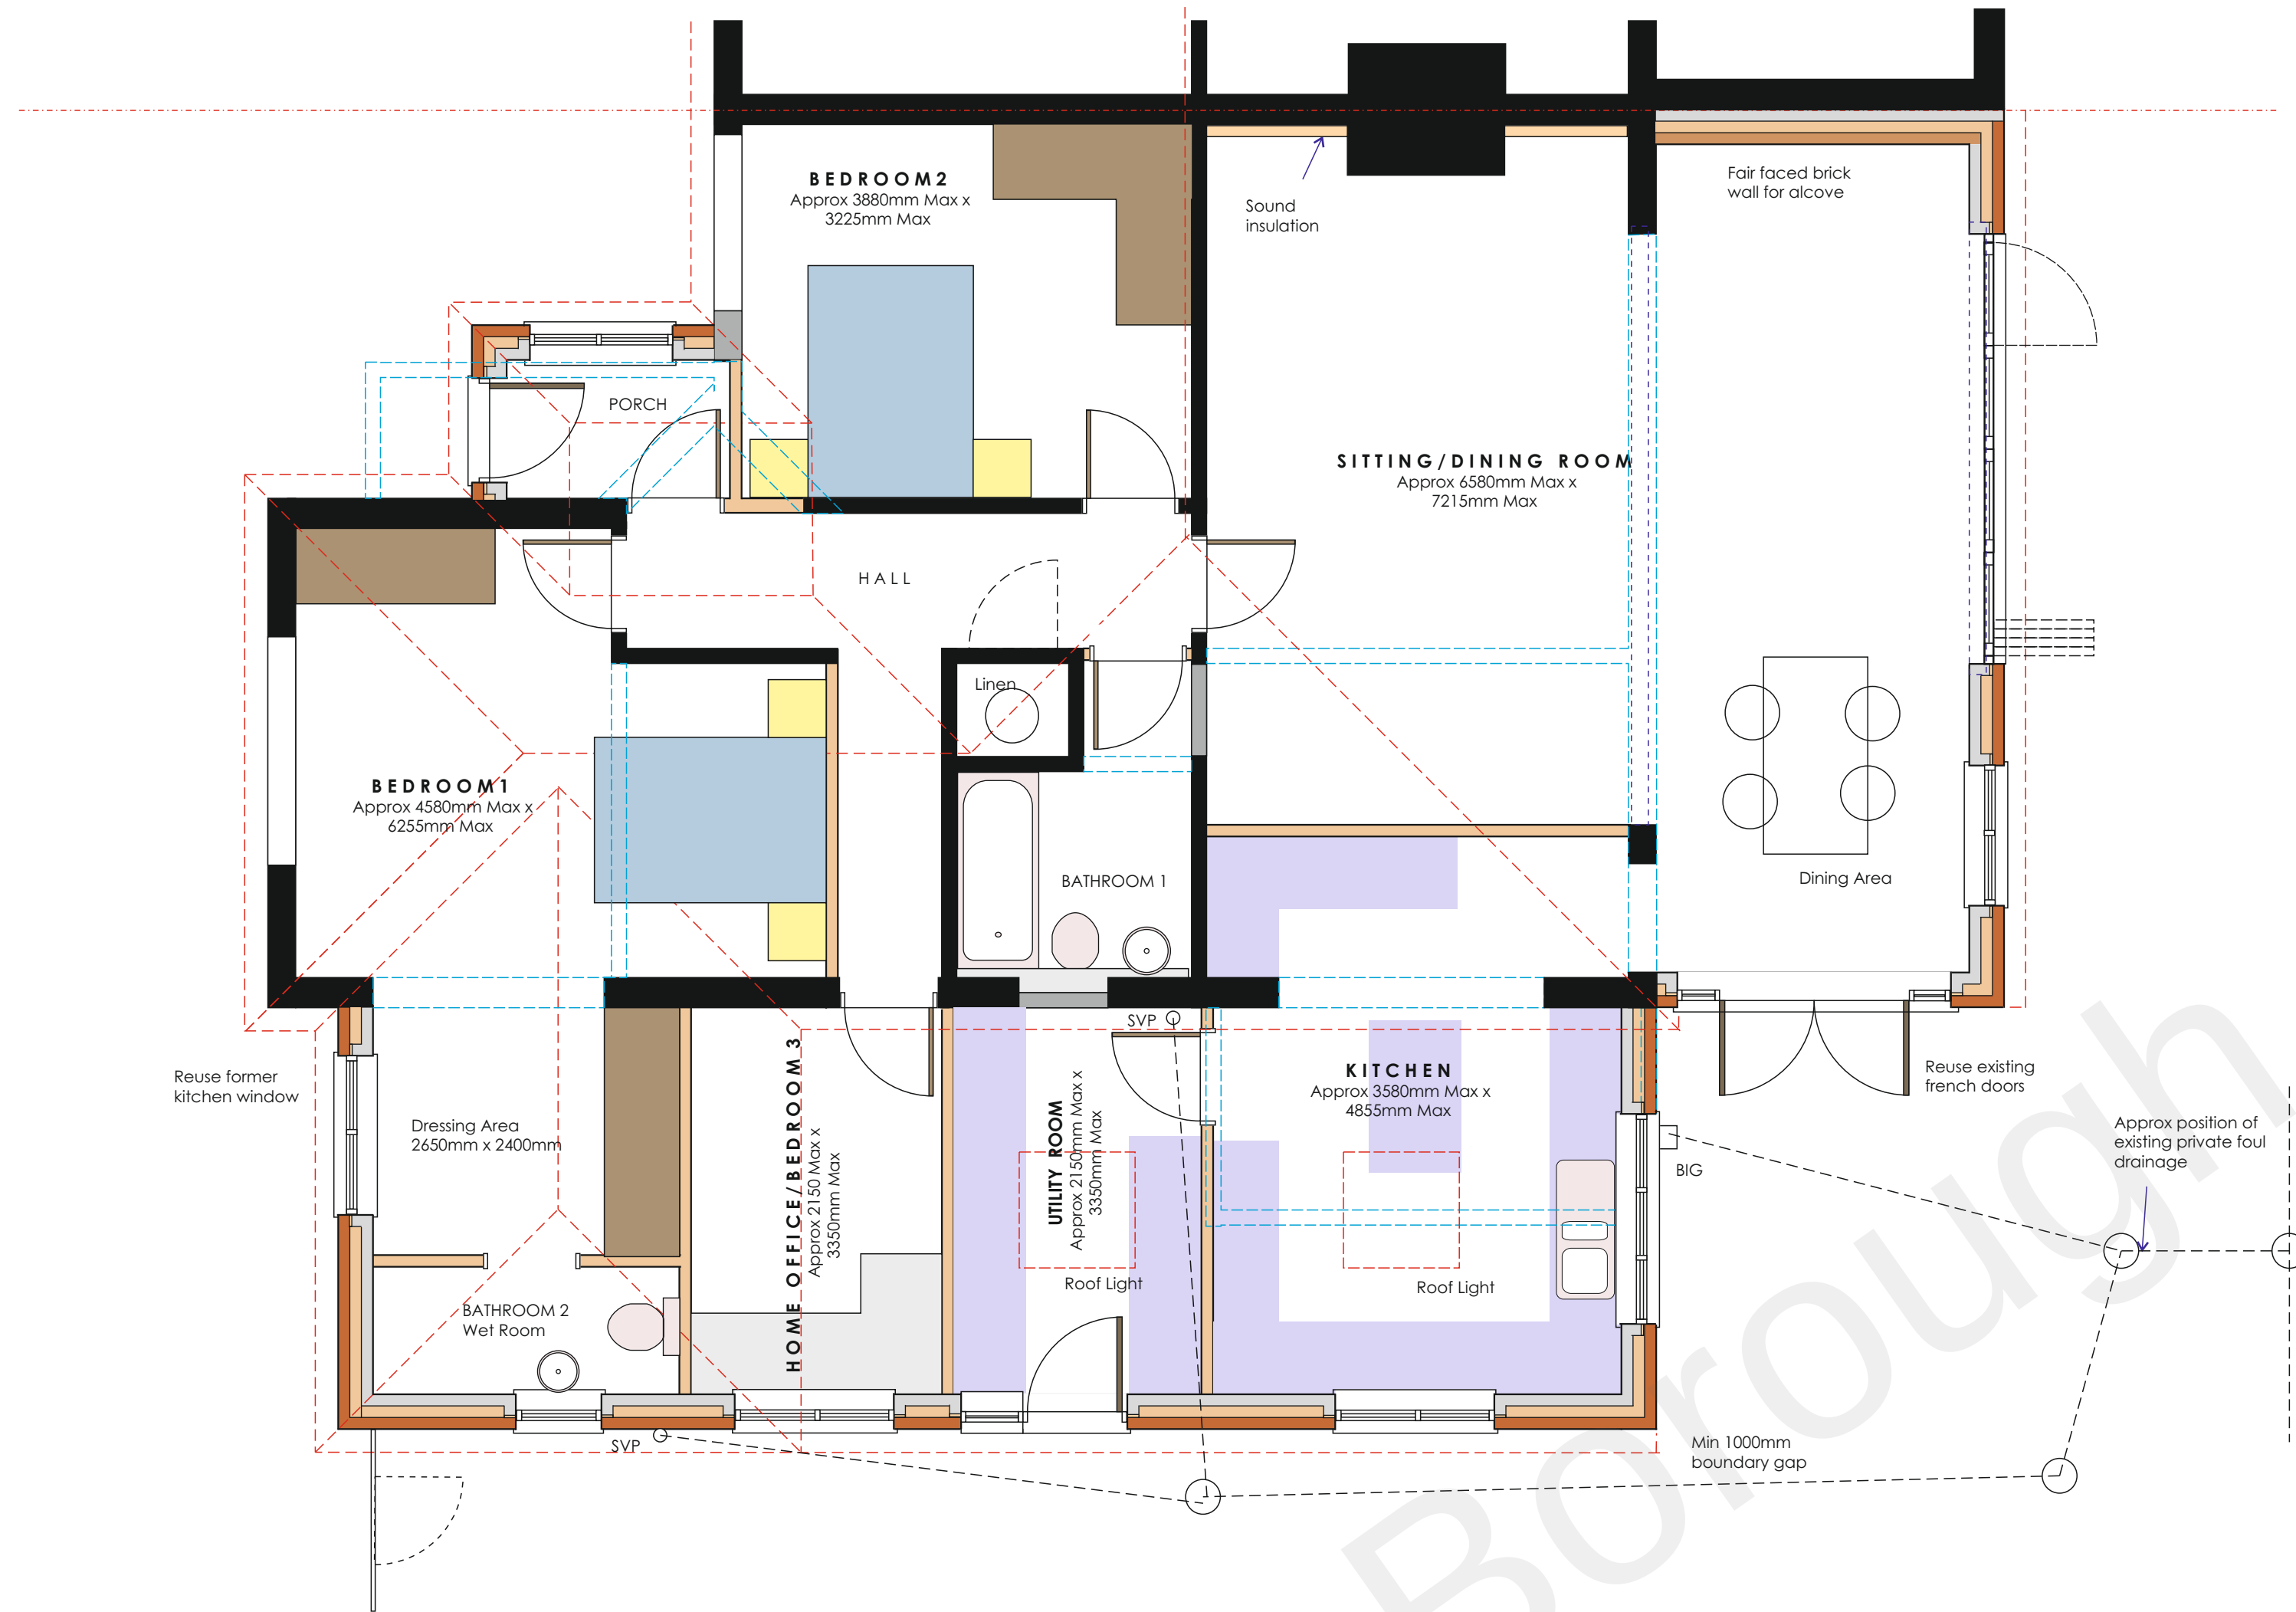


Proposed Ground Floor Plan - 1:50

LEGEND

- 300mm exterior thick cavity wall with full width insulation block inner skin and matching brick outer skin min U value 0.28W/sqmK
- 100mm block partition
- 100mm timberstud internal partition with 38db sound reduction
- Waste pipe positions
- Approx location of kitchen worktops
- Approx position of gas fired balanced flue boilers
- Mechanical vent duct positions (from cooker hood in kitchens)
- New beams with pad stones to match engineers' requirements and clad to afford 30mins fire resistance
- Existing walls removed
- Wired smoke alarm to BS 5839-6:2019
- Wired heat detector to BS 5839-6:2019
- Existing walls below

Existing Site Plan - 1:200

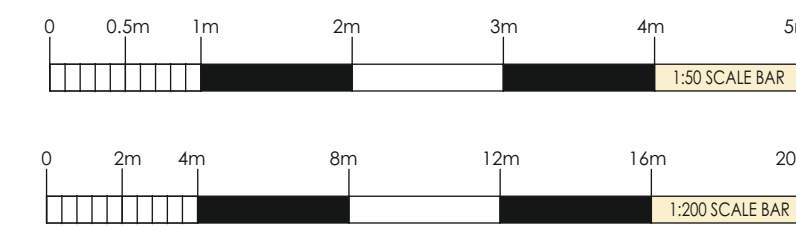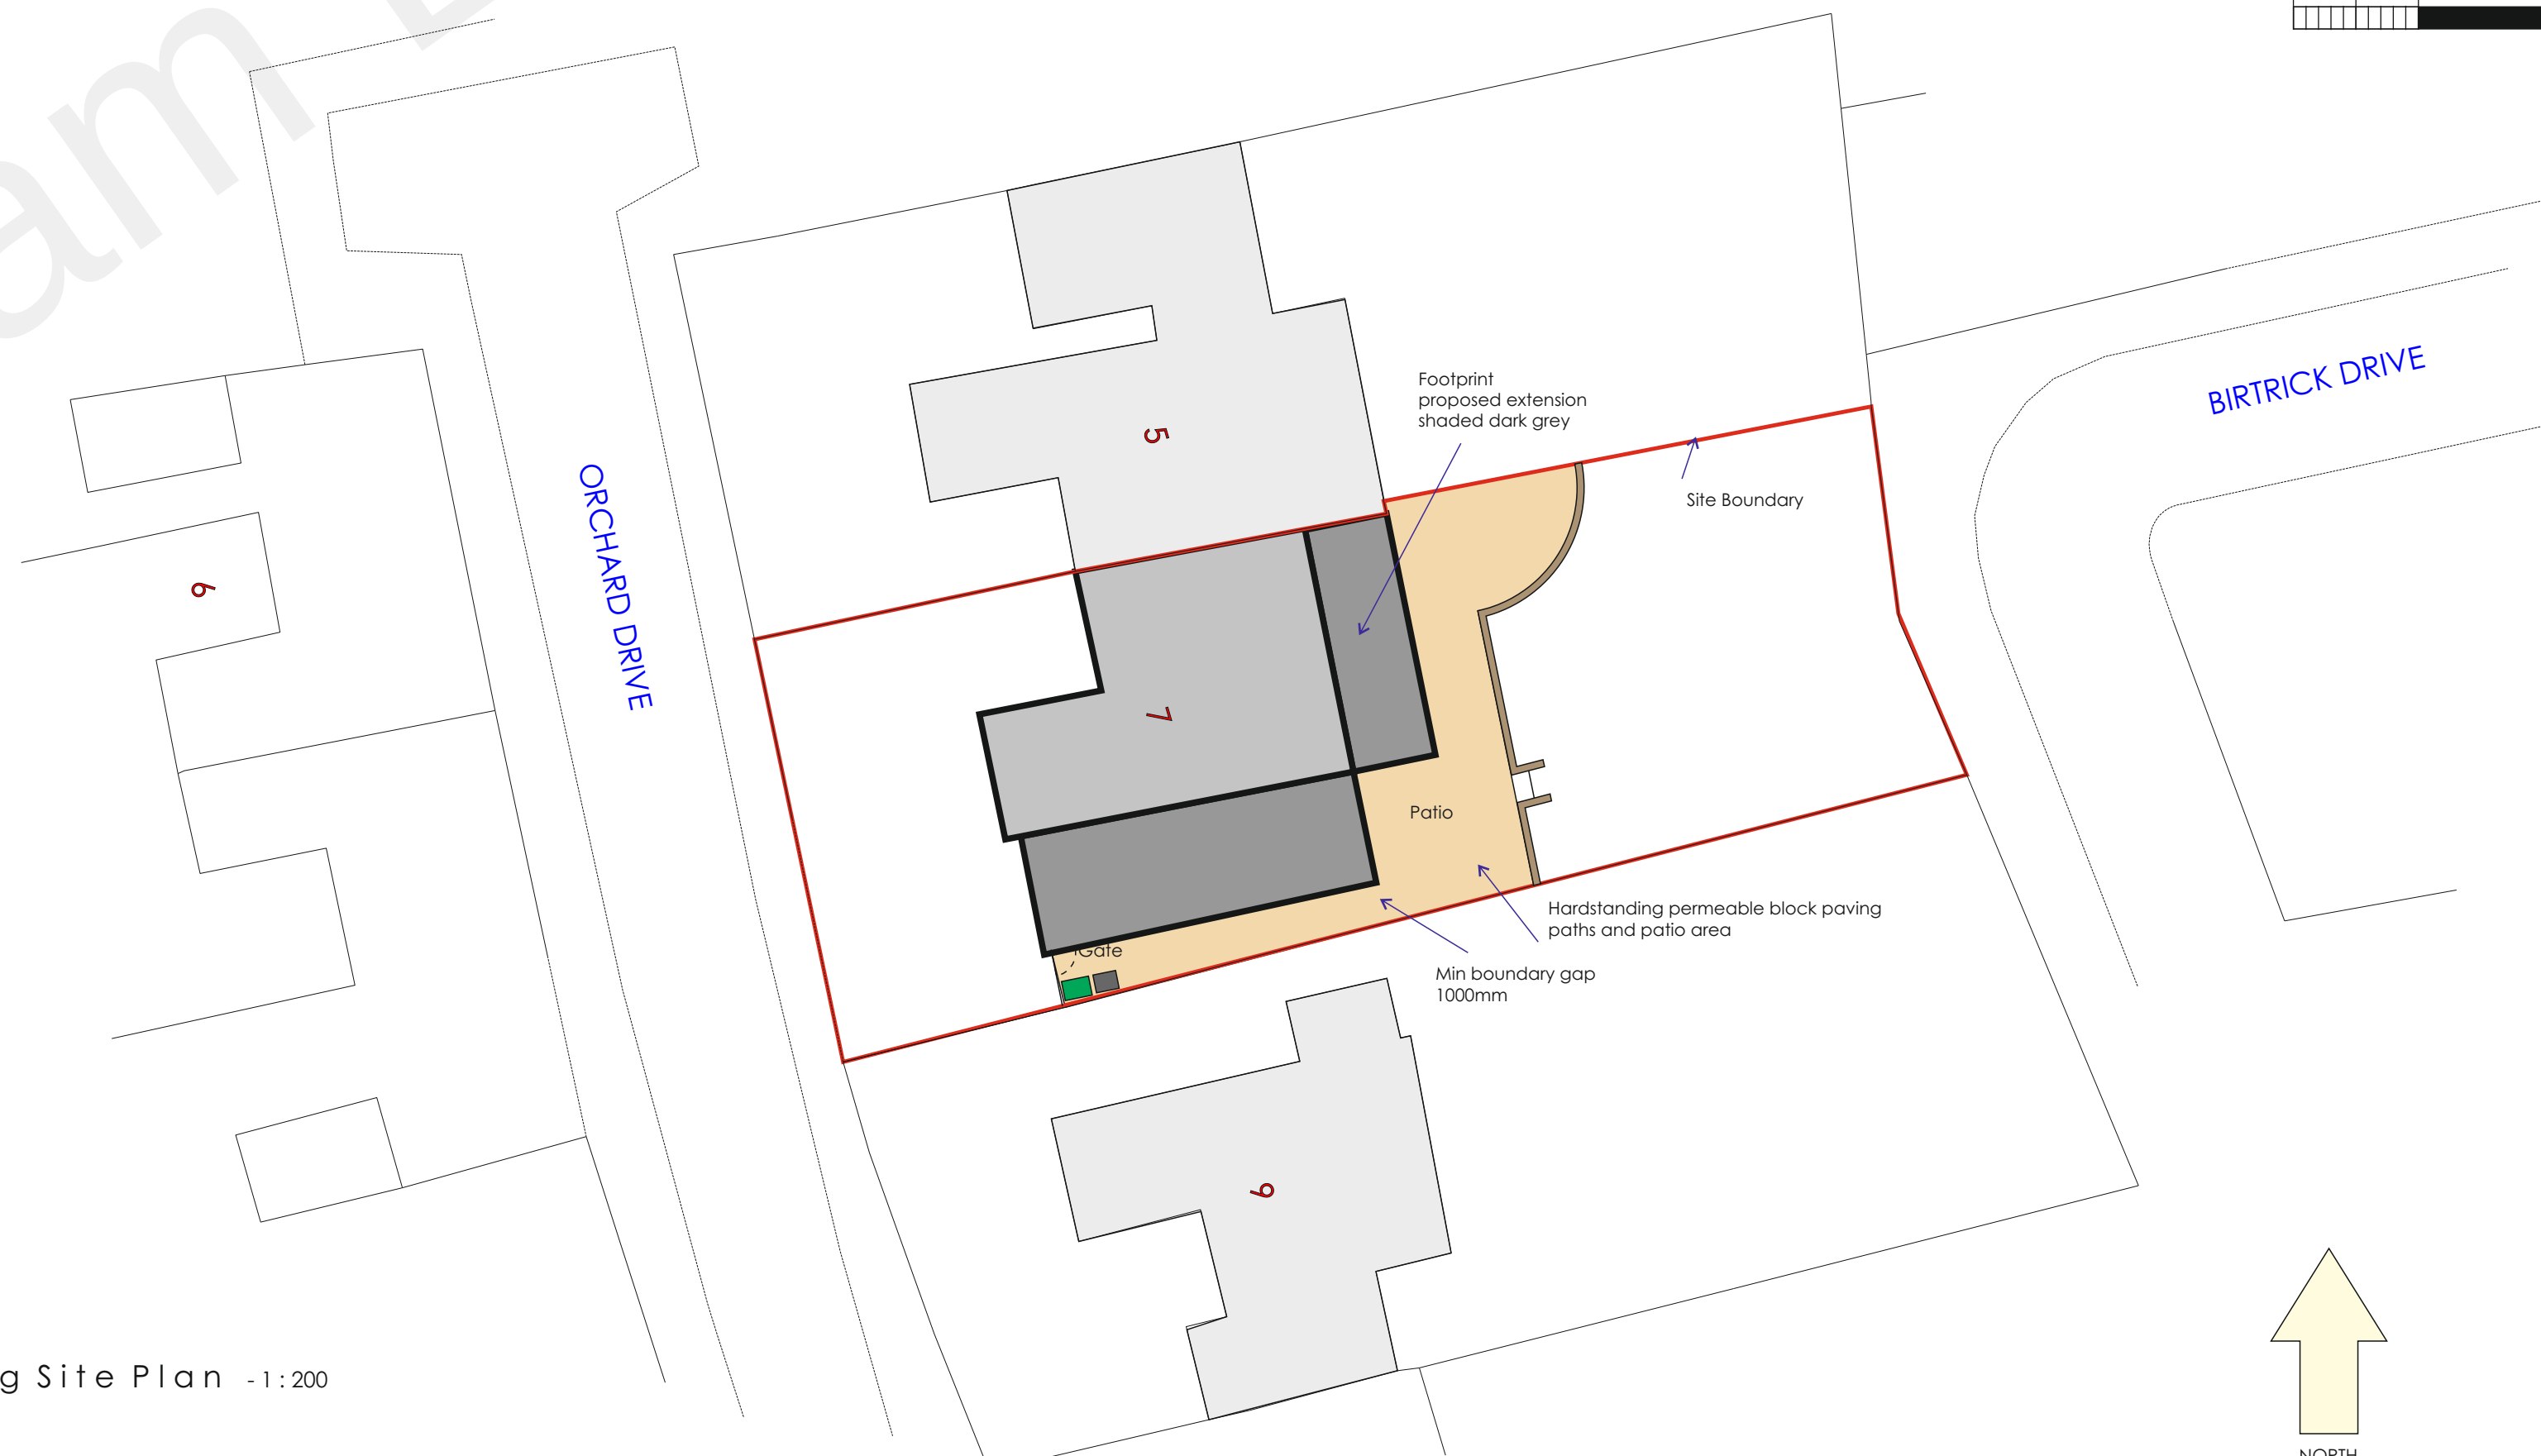

D. Revised proposal
C. Client changes
B. Client changes
A. Client changes

REVISIONS
SCALE: 1:50 1:200
DATE: March 2022
DRAWN: RFW
CHECKED: RFW

PROJECT: Proposed Ground Floor and Site Plans

PROJECT: Proposed Side, Rear Extensions and Detached Garage
7 Orchard Drive
Meopham Kent DA13 0LN
for: Mrs A Aiken

WARD + ASSOCIATES
THE HOO WROTHAM ROAD
MEOPHAM GRAVESEND KENT DA13 0HP
T: 01474 814196 M: 07771 863940
E: admin@wardassociates.co.uk W: www.wardassociates.co.uk
Skype User Name: ragerwardassociates

0322.WD.02b

0 1 2 3 4 5 6 7 8 9 10 11 12 13 14 15 16 17 18 19 20