



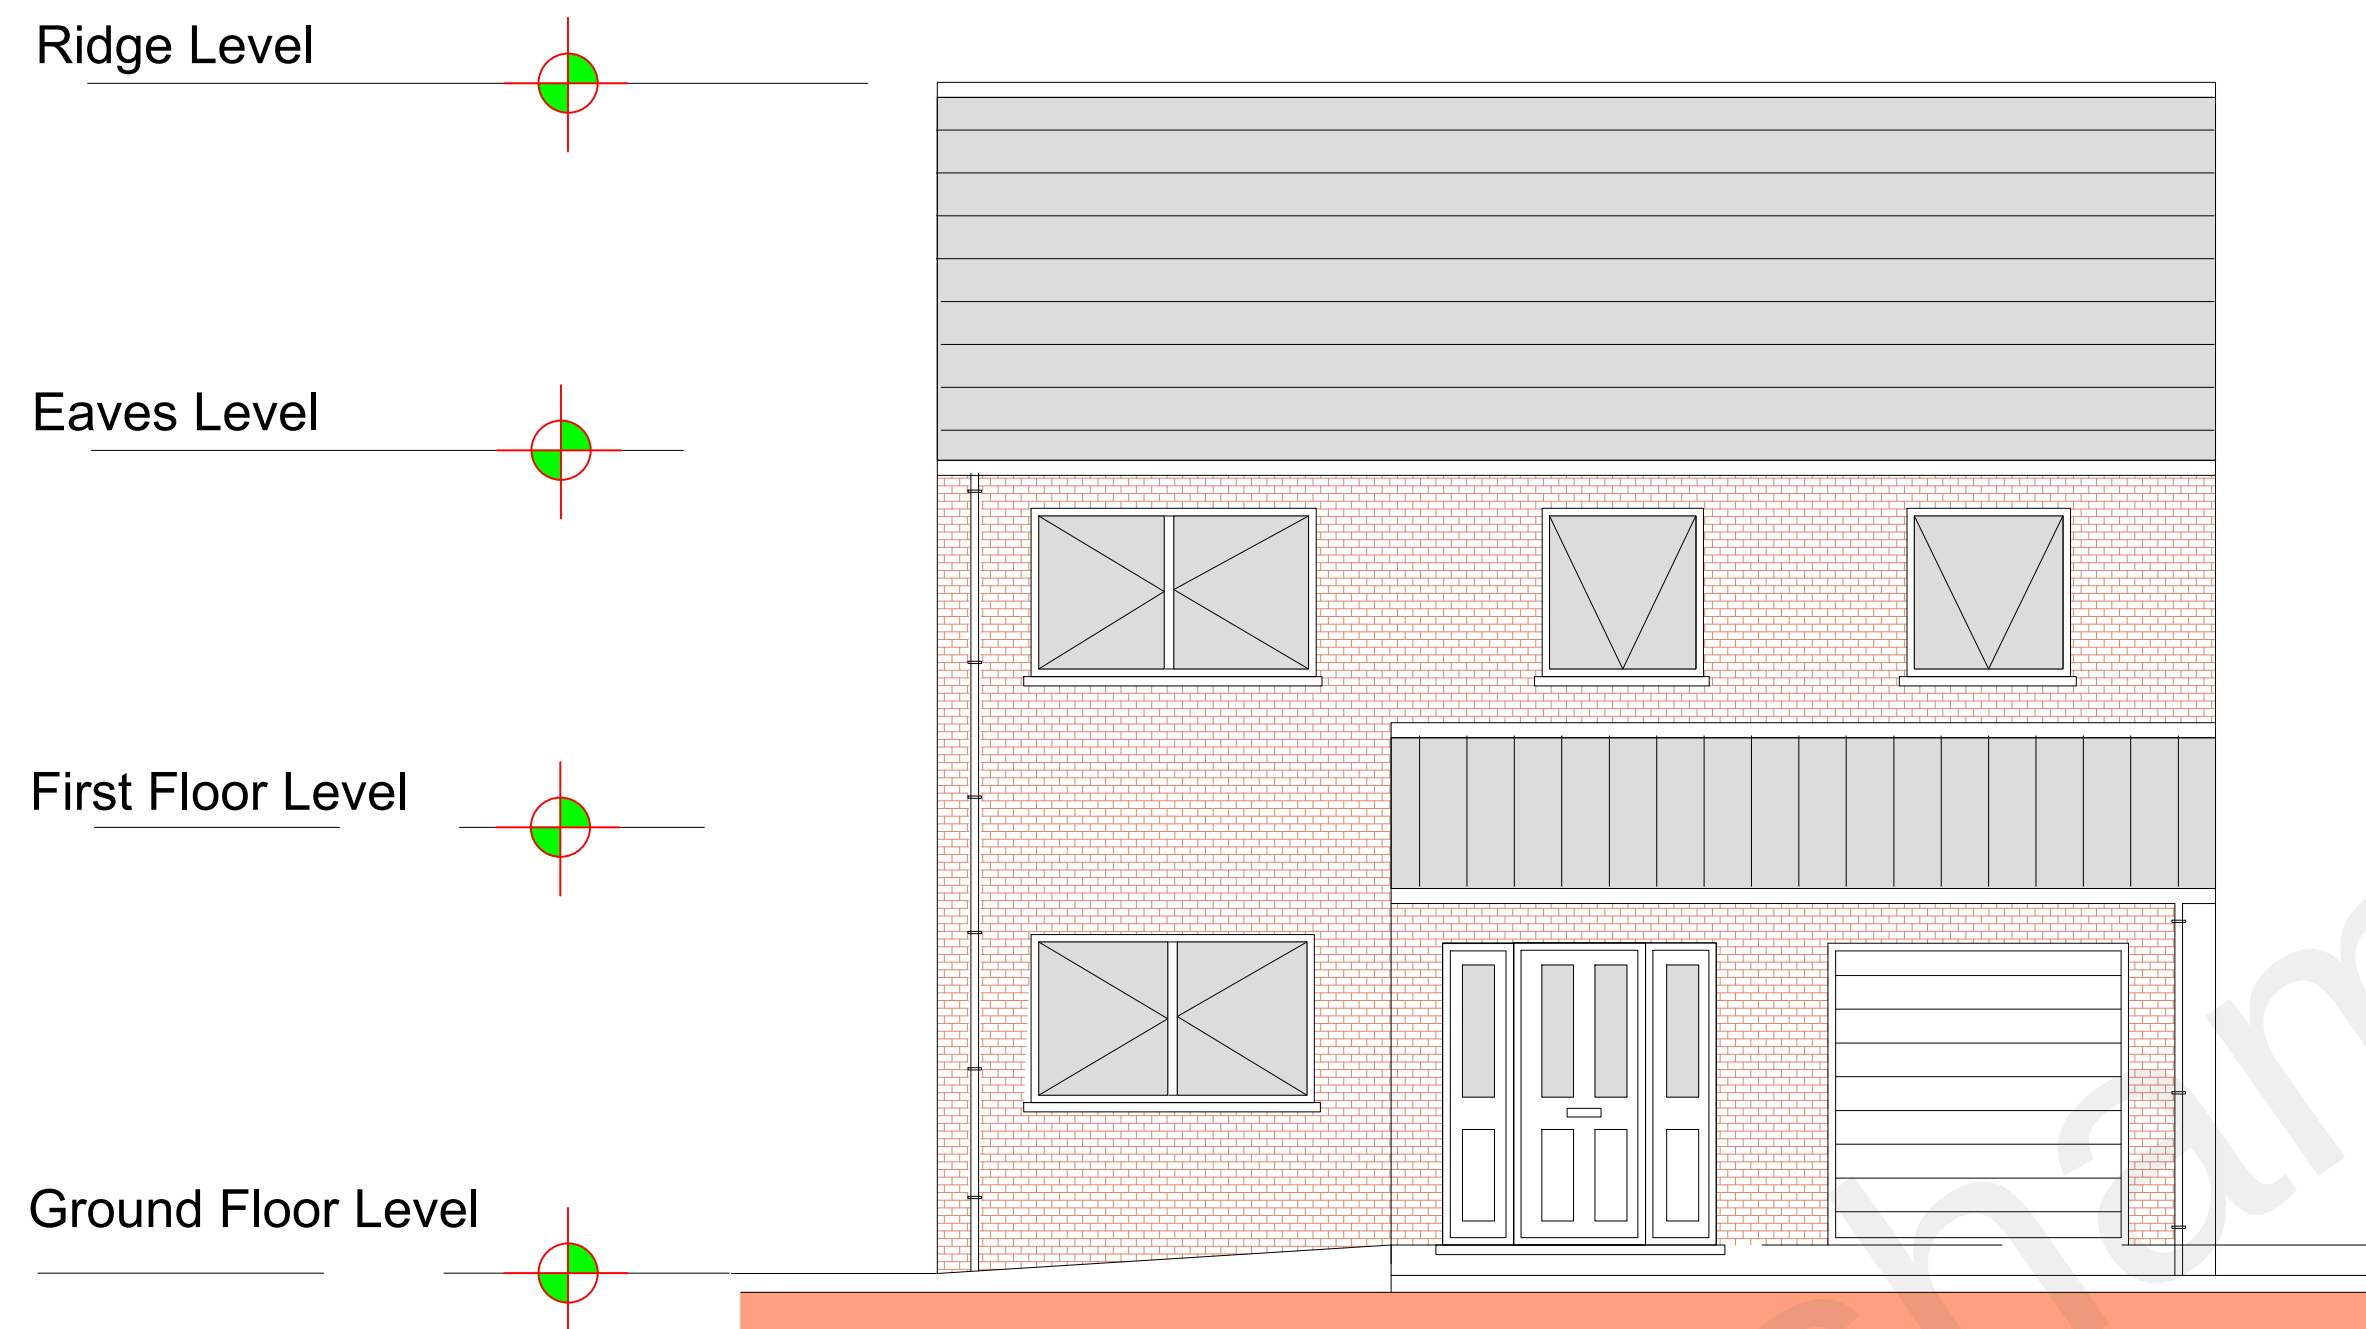

Existing Front Elevation

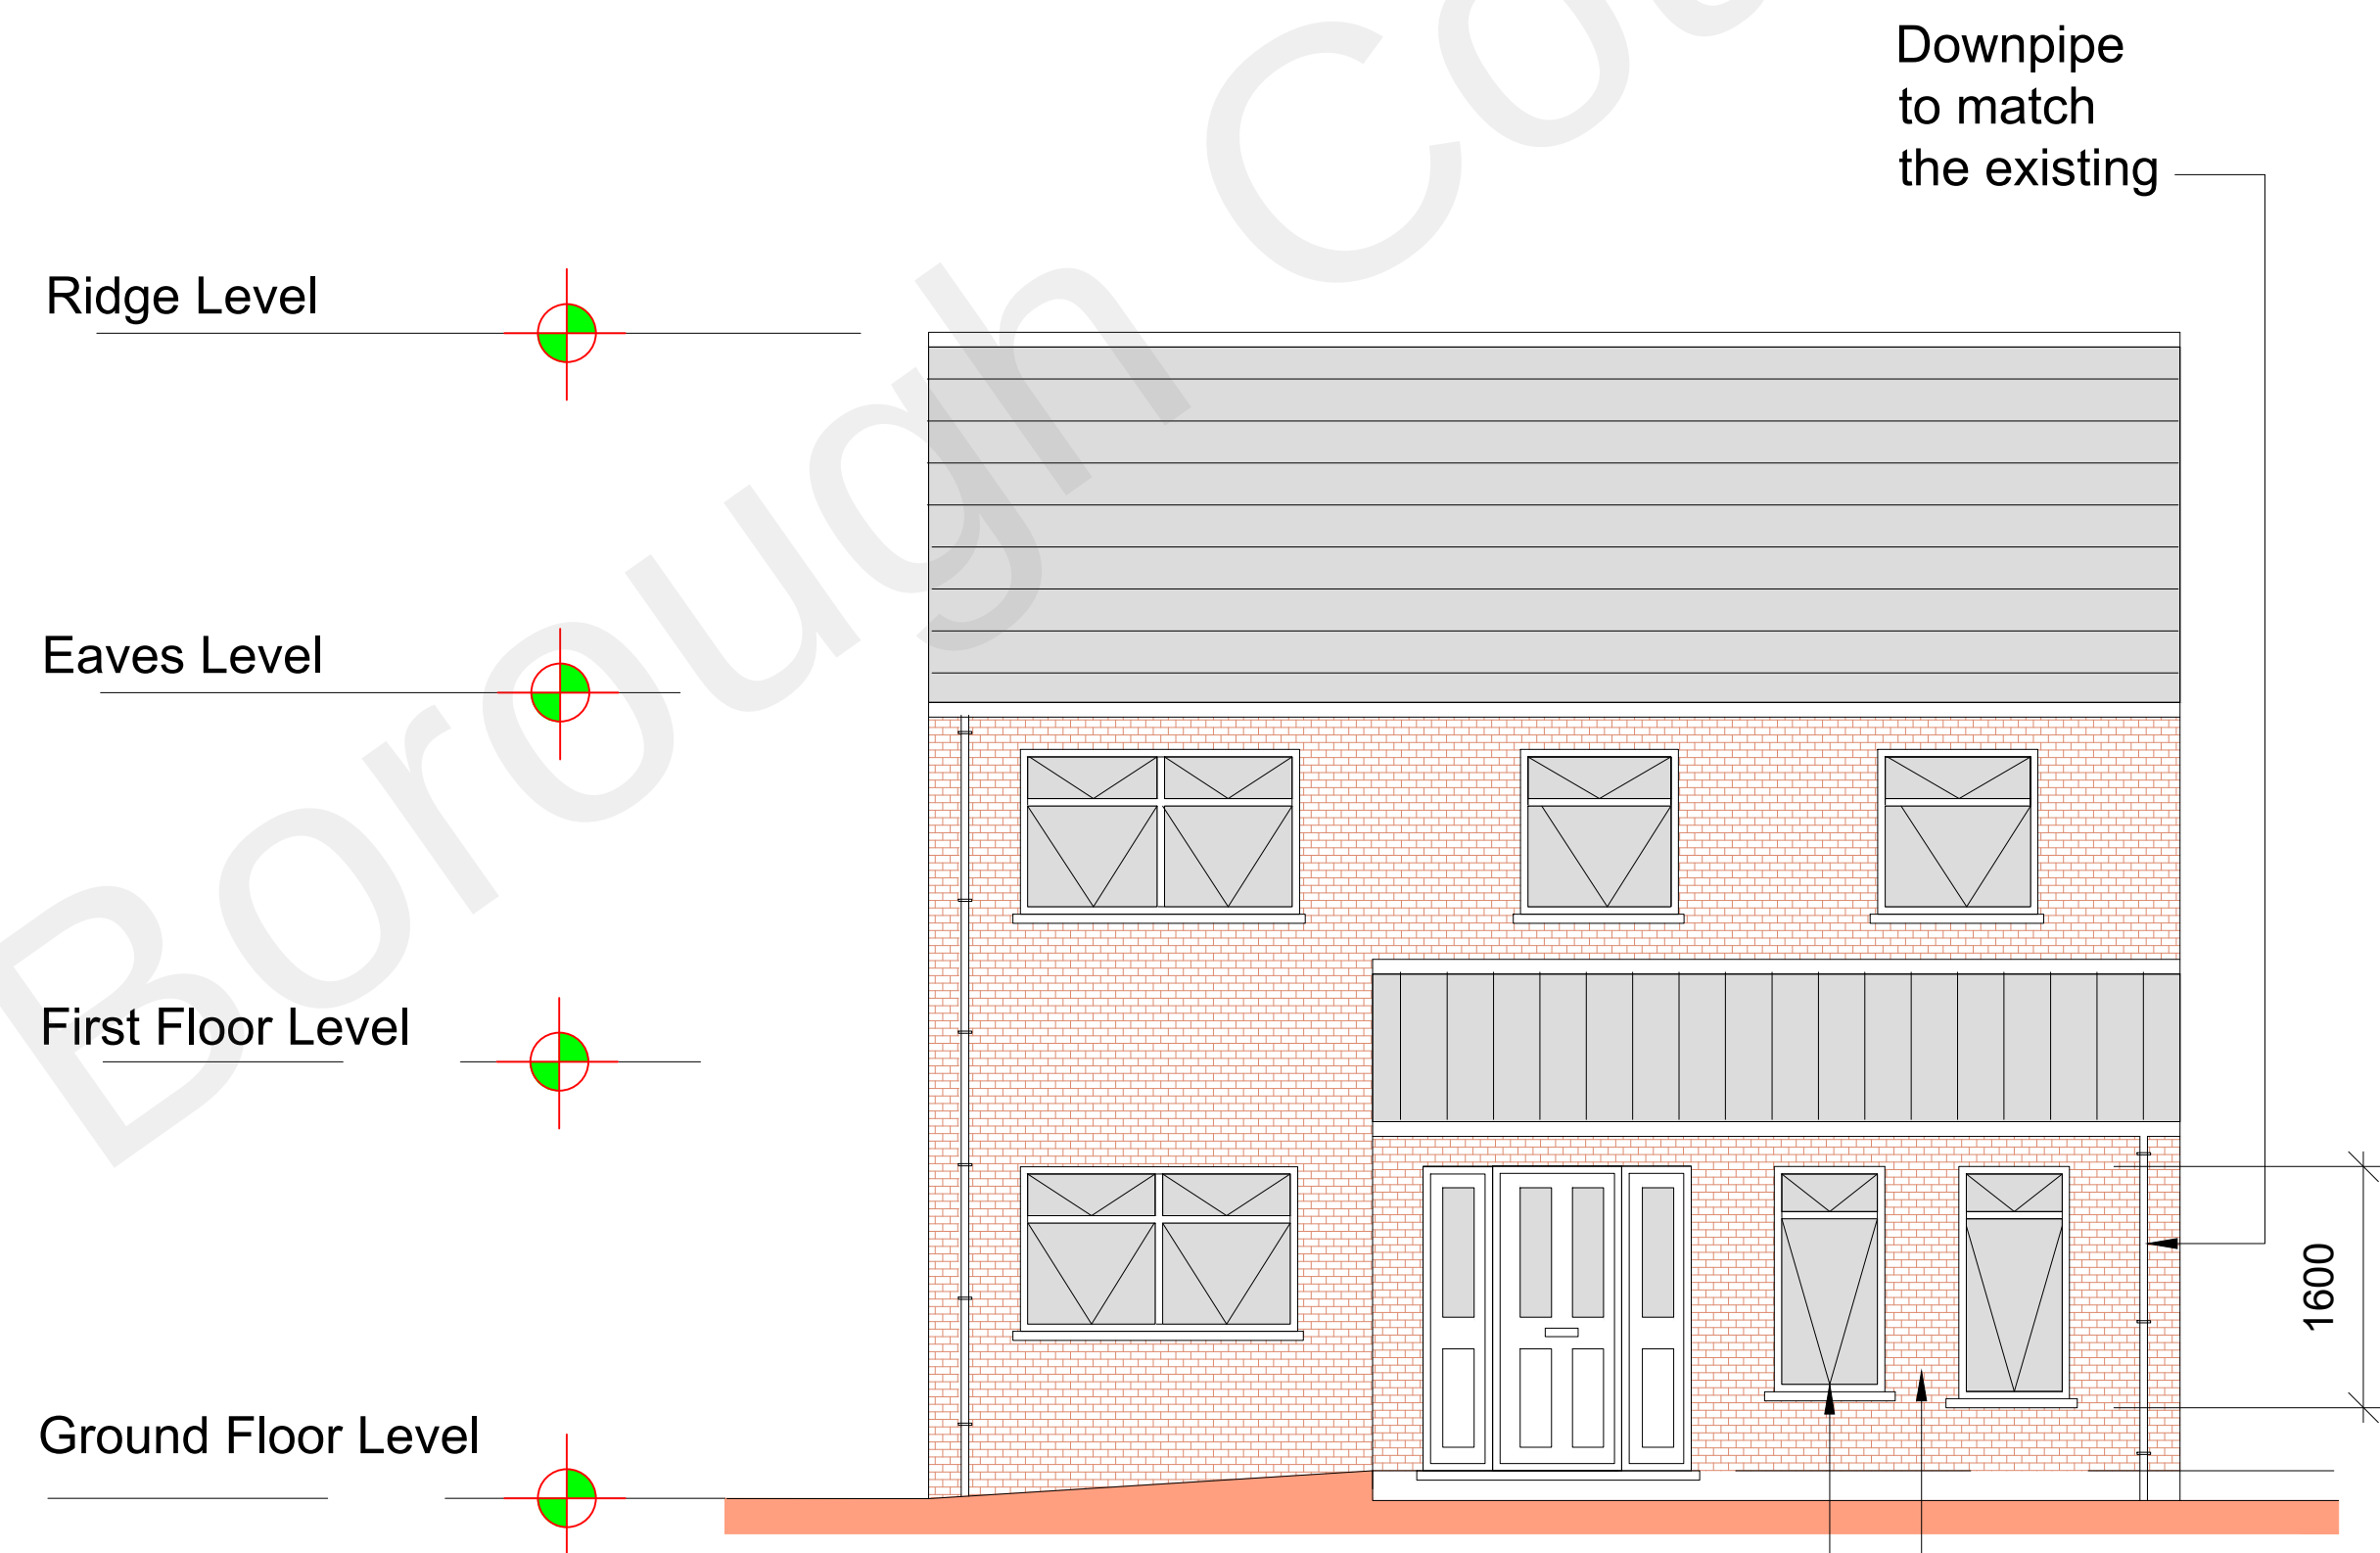

Proposed Front Elevation

Downpipe
to match
the existing

Brickwork
to match the
existing

Window
colour and
frames to match
the existing

HOUSEHOLDER
PLANNING

P1	ISSUED TO GRAVESHAM PLANNING	XX.03.22	MC
Rev		Date	By

DESIGNER PLANS LTD



Structural & Architectural Solutions
OFFICE 48, 95 WILTON ROAD, VICTORIA, LONDON, SW1V 1BZ
07940121222
www.designerplans.co.uk

Job Title
13 ST FRANCIS AVENUE
GRAVESEND KENT DA12 4SJ

Drawing Title
HIP TO GABLE LOFT
CONVERSION WITH REAR DORMER

Scale 1:50 @ A1	Date MAR`22	Drawn By MC	
Job No. 51-1000-989	Dwg No. S04	Rev P1	

