




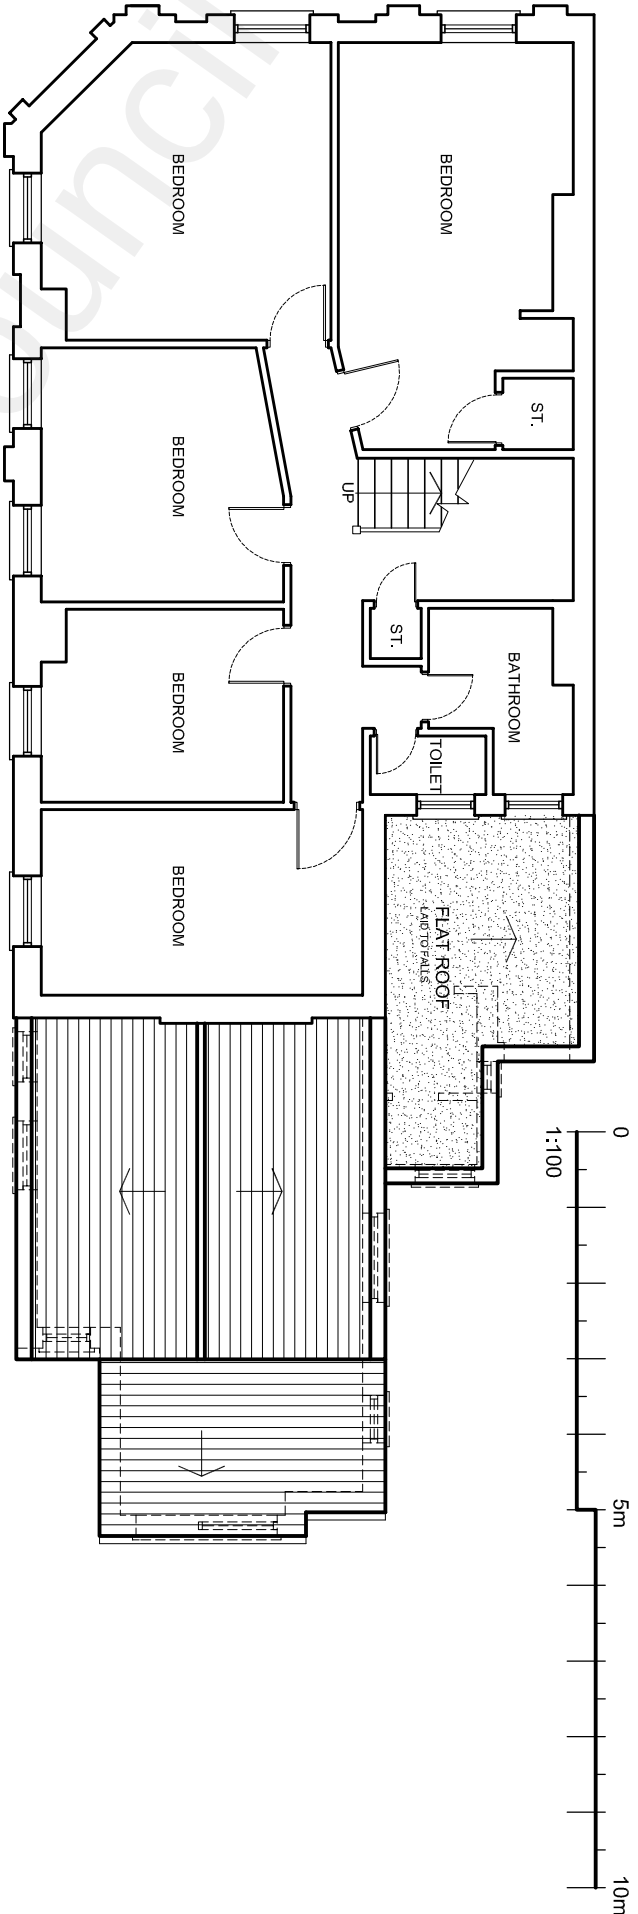

EXISTING SECOND FLOOR PLAN

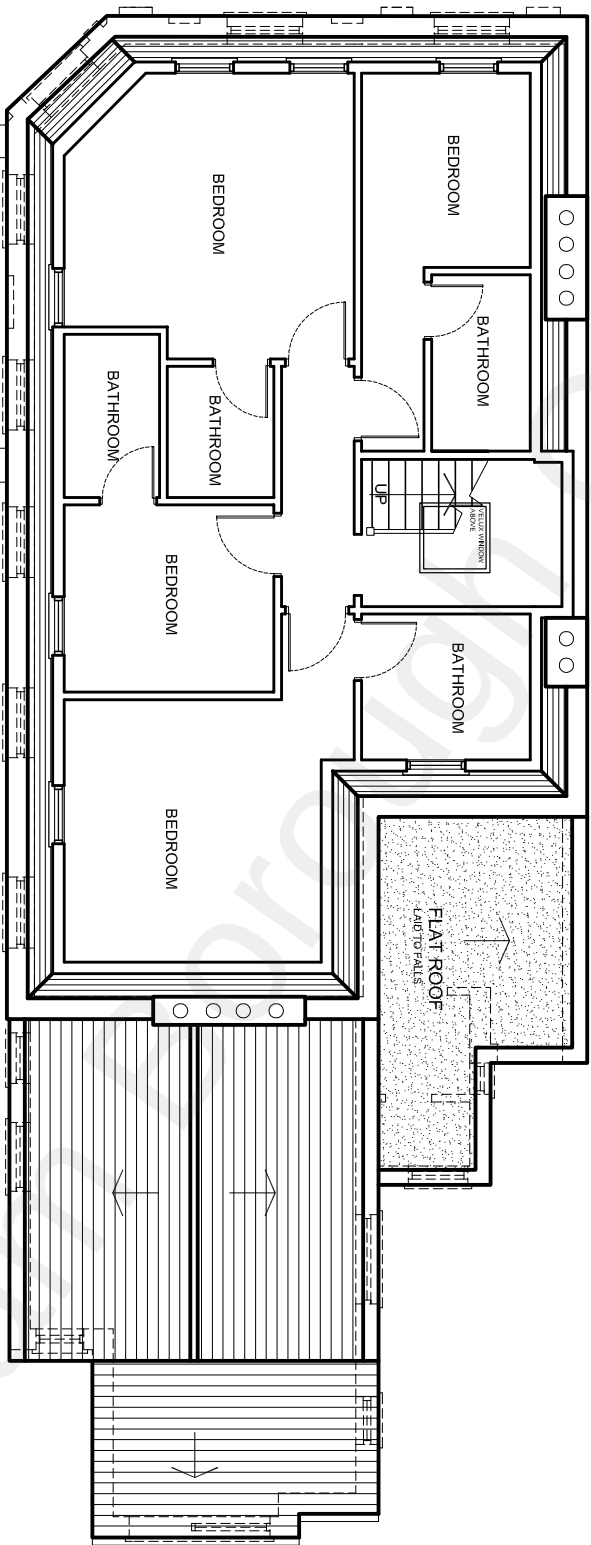

EXISTING LOFT FLOOR PLAN

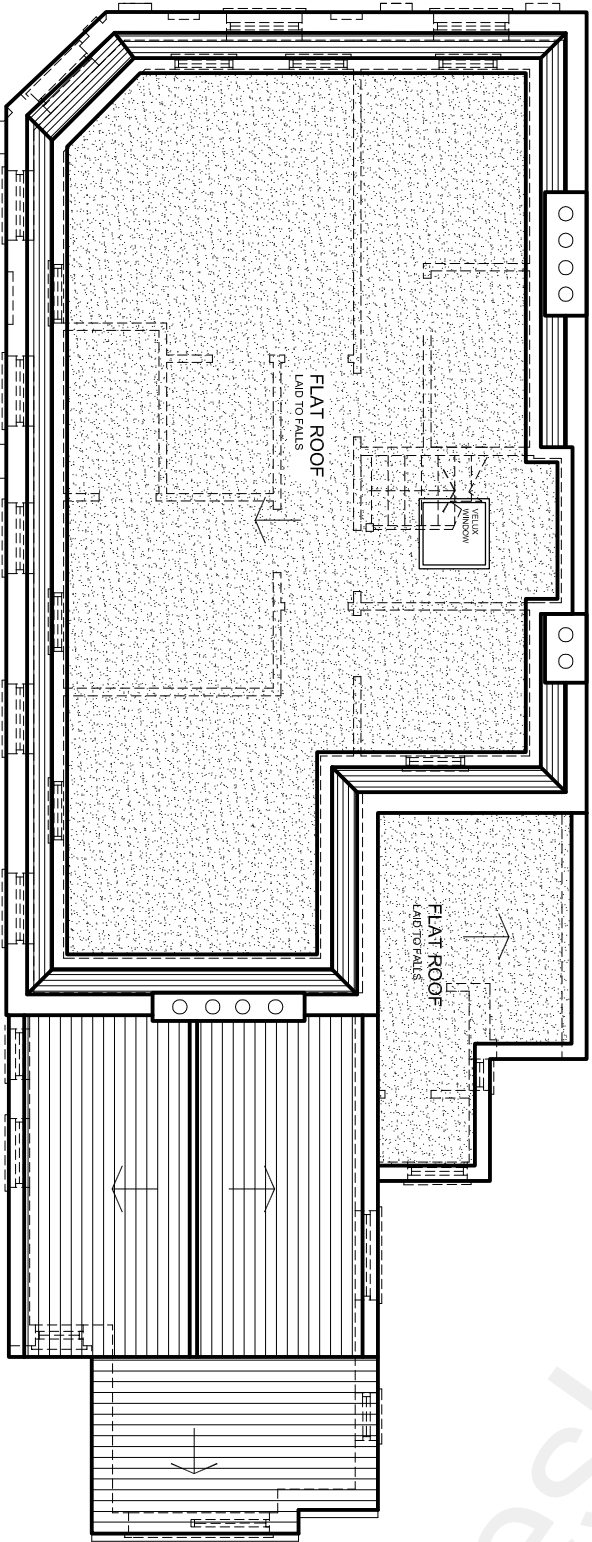

EXISTING ROOF PLAN

rev.	description	date	chkd.
	10 Wimborne Avenue Chislehurst BR7 6RQ 020 3004 9238 07931 931 035 s.nagpal@dapconsultants.co.uk www.dapconsultants.co.uk		

project :
27 The Terrace
Gravesend

drawing title :

Existing Floor Plans

drawn: SN	chkd : SS	date: 16.05.2021
status: Planning		scale: 1:100@A3
proj no : 1716	drg no: 02	rev no: