


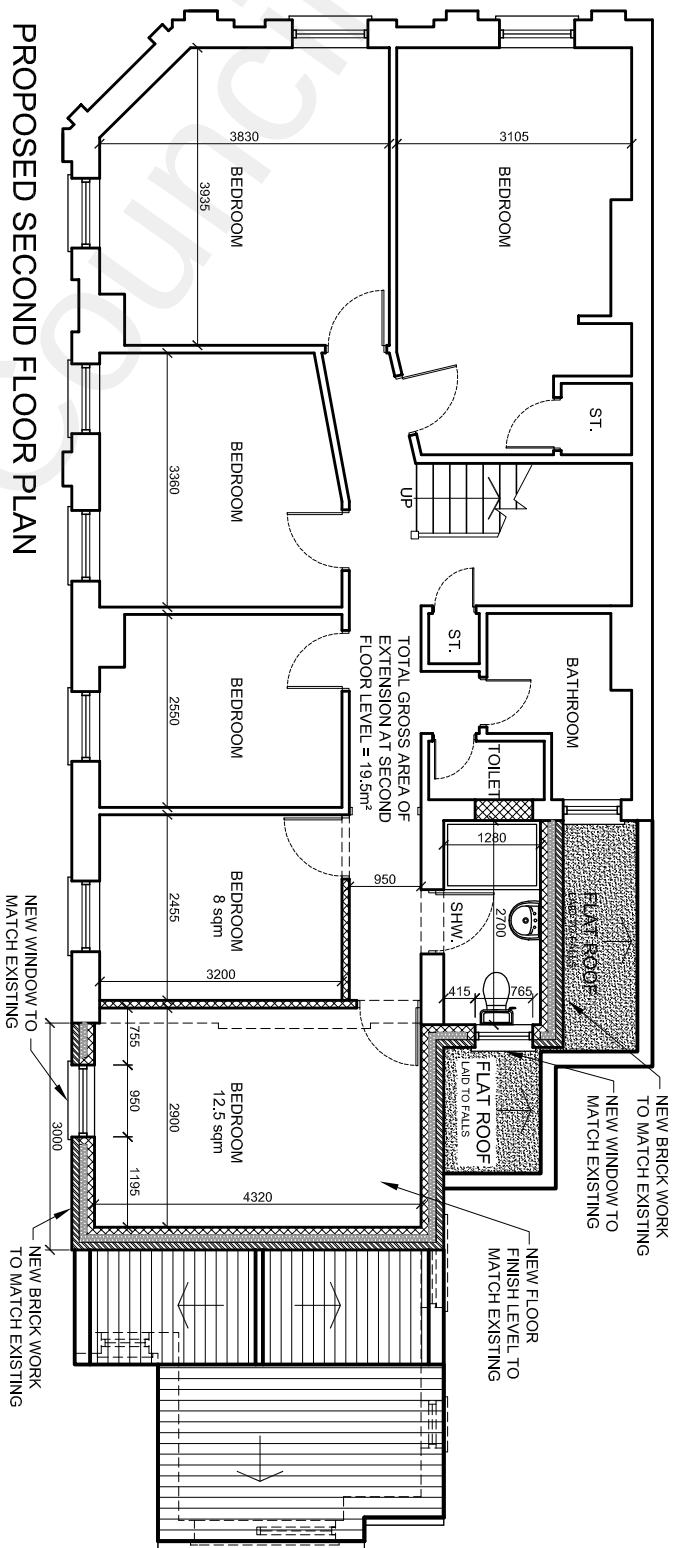


 

PROPOSED SECOND FLOOR PLAN

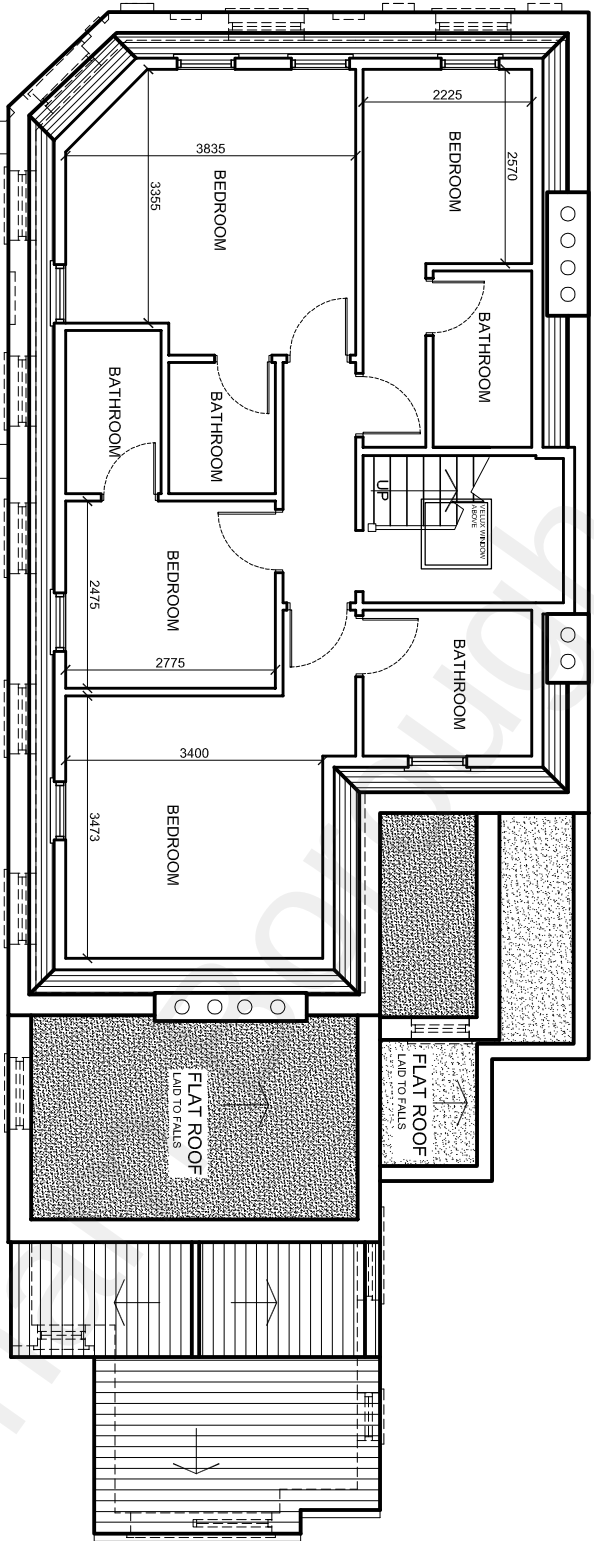

PROPOSED LOFT FLOOR PLAN

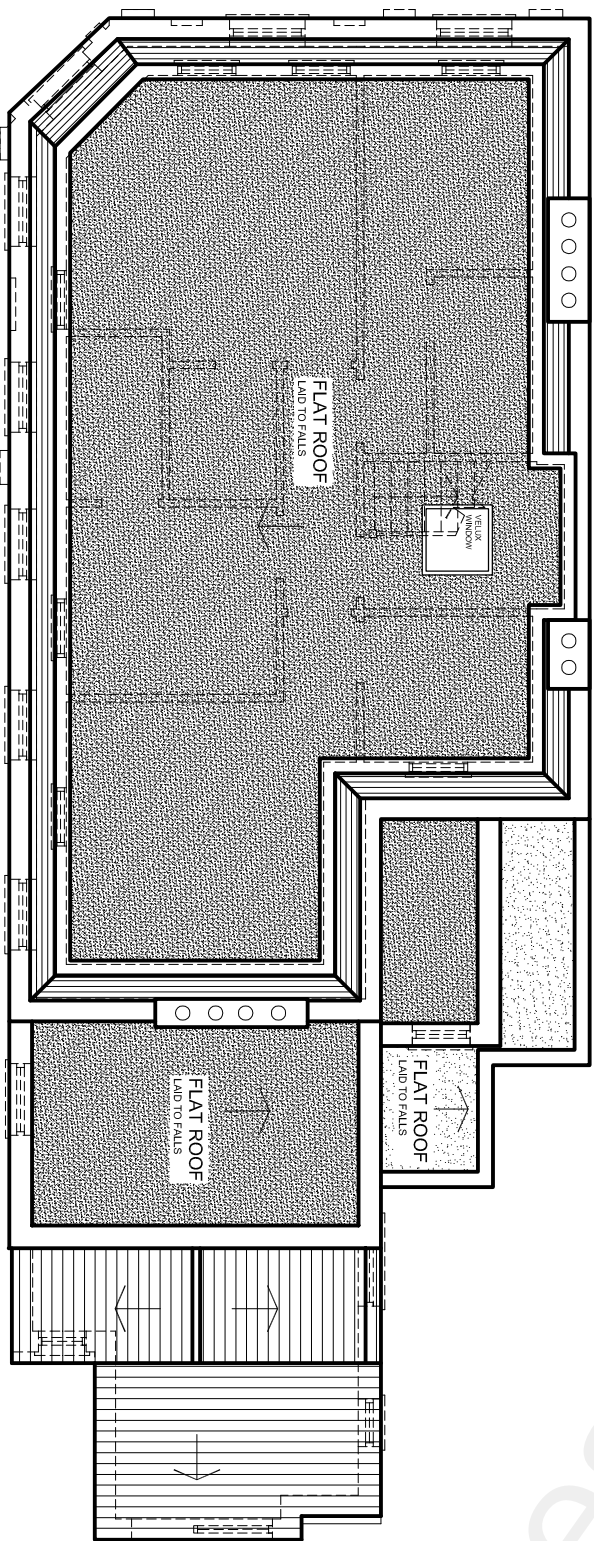

PROPOSED ROOF PLAN

drawn: SN	chkd : SS	date: 16.05.2021
status: Planning	scale: 1:100@A3	
proj no : 1716	drg no: 05	rev no: