



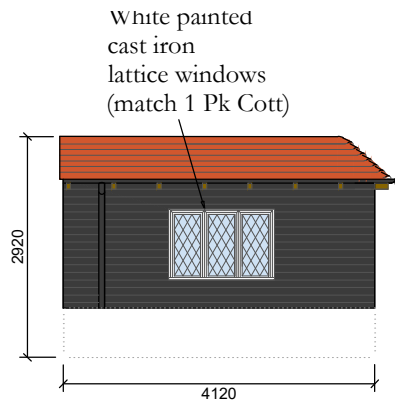


PROPOSED EAST FACING ELEVATION

SCALE 1:100

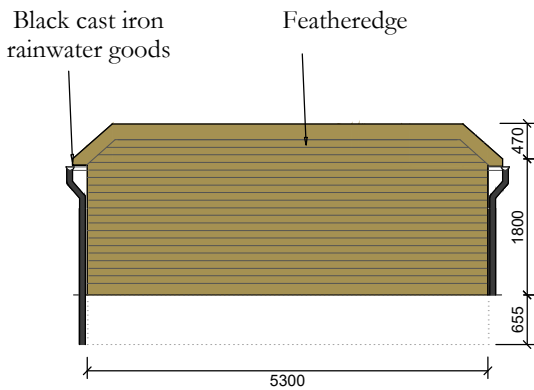


PROPOSED SOUTH FACING ELEVATION

SCALE 1:100

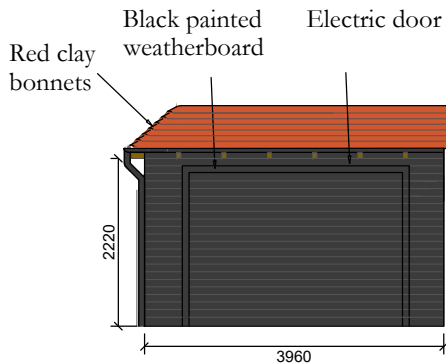


PROPOSED WEST FACING ELEVATION

SCALE 1:100

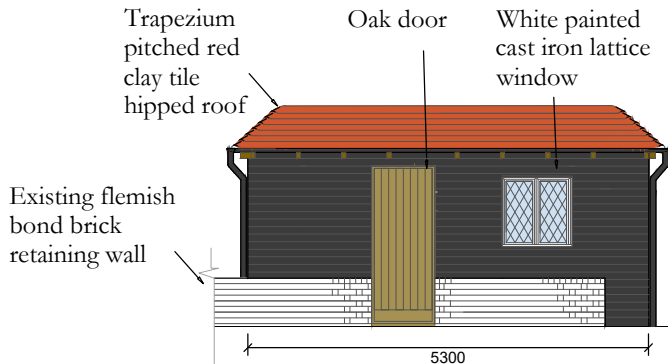

PROPOSED NORTH FACING ELEVATION


SCALE 1:100

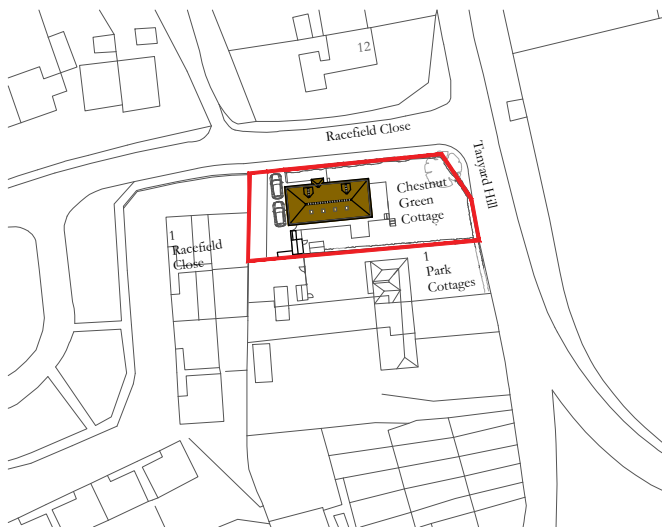

LOCATION PLAN


SCALE 1:1250

- ALL DIMENSIONS MAY VARY ON SITE AND TO BE CHECKED BEFORE COMMENCING WORK.
- WORKS PROPOSED IN THESE DRAWINGS ASSUMES DEVELOPER / CLIENT COMPLIANCE WITH RELEVANT HEALTH AND SAFETY (CDM) REGULATIONS AND REQUIREMENTS OF THE PARTY WALL AGREEMENTS OF THE PARTY WALL ETC 1996 CDM SERVICE ARE NOT PROVIDED OF OFFERED BY THE AUTHOR OF THESE DRAWINGS
- NOTES
1. ALL DIMENSIONS ARE IN MILLIMETRES.
 2. THIS DRAWING IS TO BE READ IN CONJUNCTION WITH ALL STRUCTURAL ENGINEERS DRAWINGS, SPECIFICATIONS AND SCHEDULES, AND ANY OTHER CONSULTANT'S DOCUMENTATION AND REPORTS
 3. ANY DISCREPANCIES OR INCONSISTENCIES IN THE INFORMATION SHOULD BE REPORTED DIRECT TO THE ARCHITECT FOR CLARIFICATION AND CONFIRMATION OF INSTRUCTION.
 4. DO NOT SCALE FROM THIS DRAWING(DRAWINGS MAY BE SCALED FOR LOCAL AUTHORITY AND PLANNING PURPOSES ONLY - ALL DIMENSIONS TO BE CHECKED ON SITE.
 5. ALL NEW MATERIALS AND EXTERNAL SURFACES TO MATCH EXISTING WORK UNLESS OTHERWISE SPECIFIED.

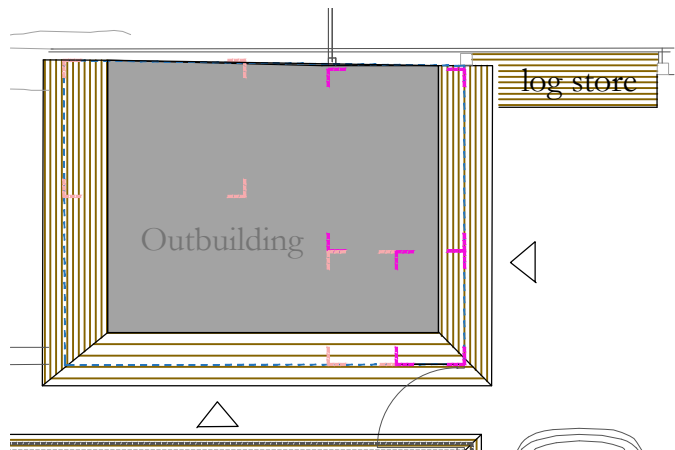

ROOF PLAN


SCALE 1:100

 

Scale 1:100

FLOOR PLAN

SCALE 1:100

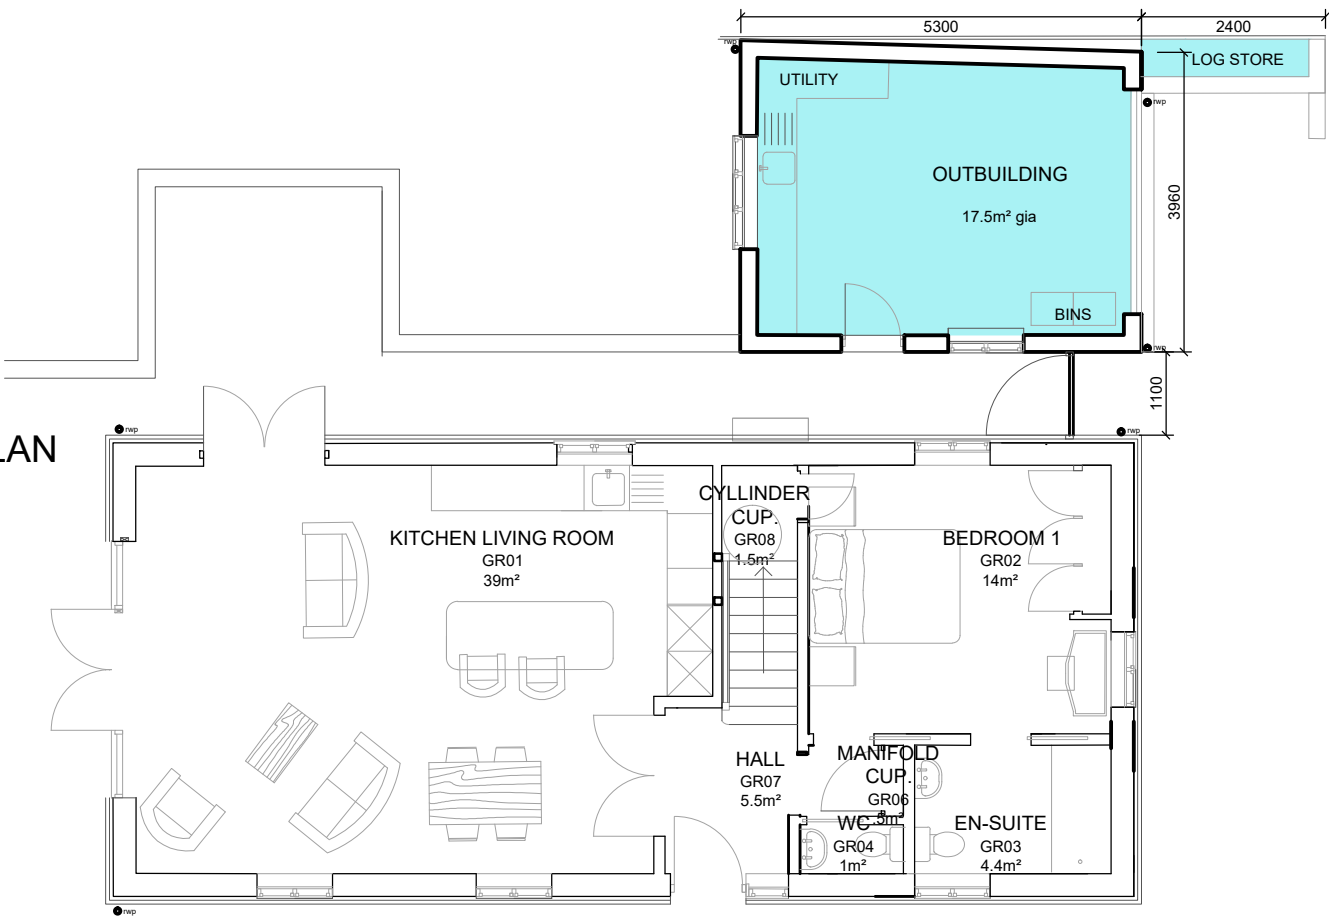

KEY

- SITE BOUNDARY
- APPROVED STORAGE - planning app. no. 20150247) (REMOVED)
- BIKE STORAGE (REMOVED)
- BUILDING EXTENTS
- OUTBUILDING GIA

AGENT & CONTACT: Allison Franks BA (Hons) MARCH
franks797@btinternet.com
0777 585 1533

PROJECT DRAWING:
PROPOSED OUTBUILDING & LOG STORE PLANS & ELEVATIONS
DESCRIPTION: CHESTNUT GREEN COTTAGE, RACEFIELD CLOSE, SHORNE KENT DA12 3EL

PROJECT No:	063
DRAWING No:	DA12 PE-02
REVISION:	00
SCALE:	1:100
DATE:	09.07.23
PAPER SIZE:	A3
DRAWN:	AF