



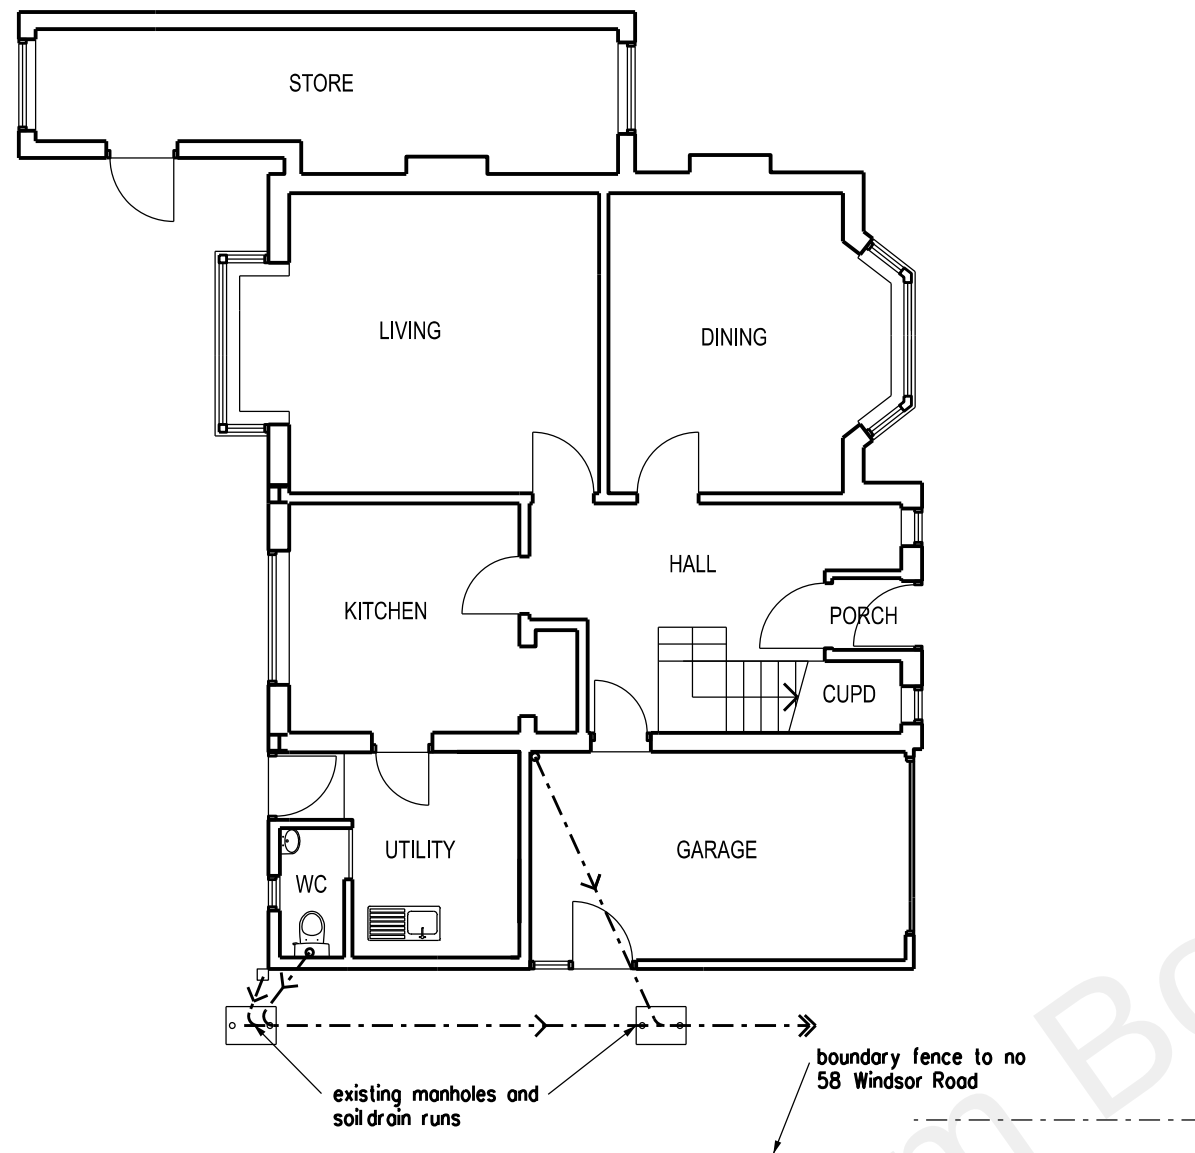

GROUND FLOOR PLAN

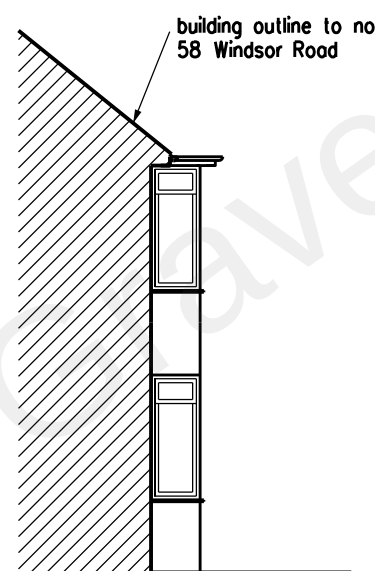

SIDE ELEVATION FACING No 56 WINDSOR ROAD



REAR ELEVATION



SIDE ELEVATION FACING No 60 WINDSOR ROAD



REVISION	DATE
ARCHITECT TA ARCHITECTS 11 JOYDENS WOOD ROAD BEXLEY KENT DA5 2HS Tel 07905 130591 ta140256@googlemail.com	
JOB PROPOSED GROUND FLOOR REAR EXTENSION AT 58 WINDSOR ROAD GRAVESEND KENT DA12 5BN	
DRAWING EXISTING GROUND FLOOR PLAN AND ELEVATIONS	
SCALE 1:100 AT A3	DATE MAR 2022
DRAWING NO. JP/02	