


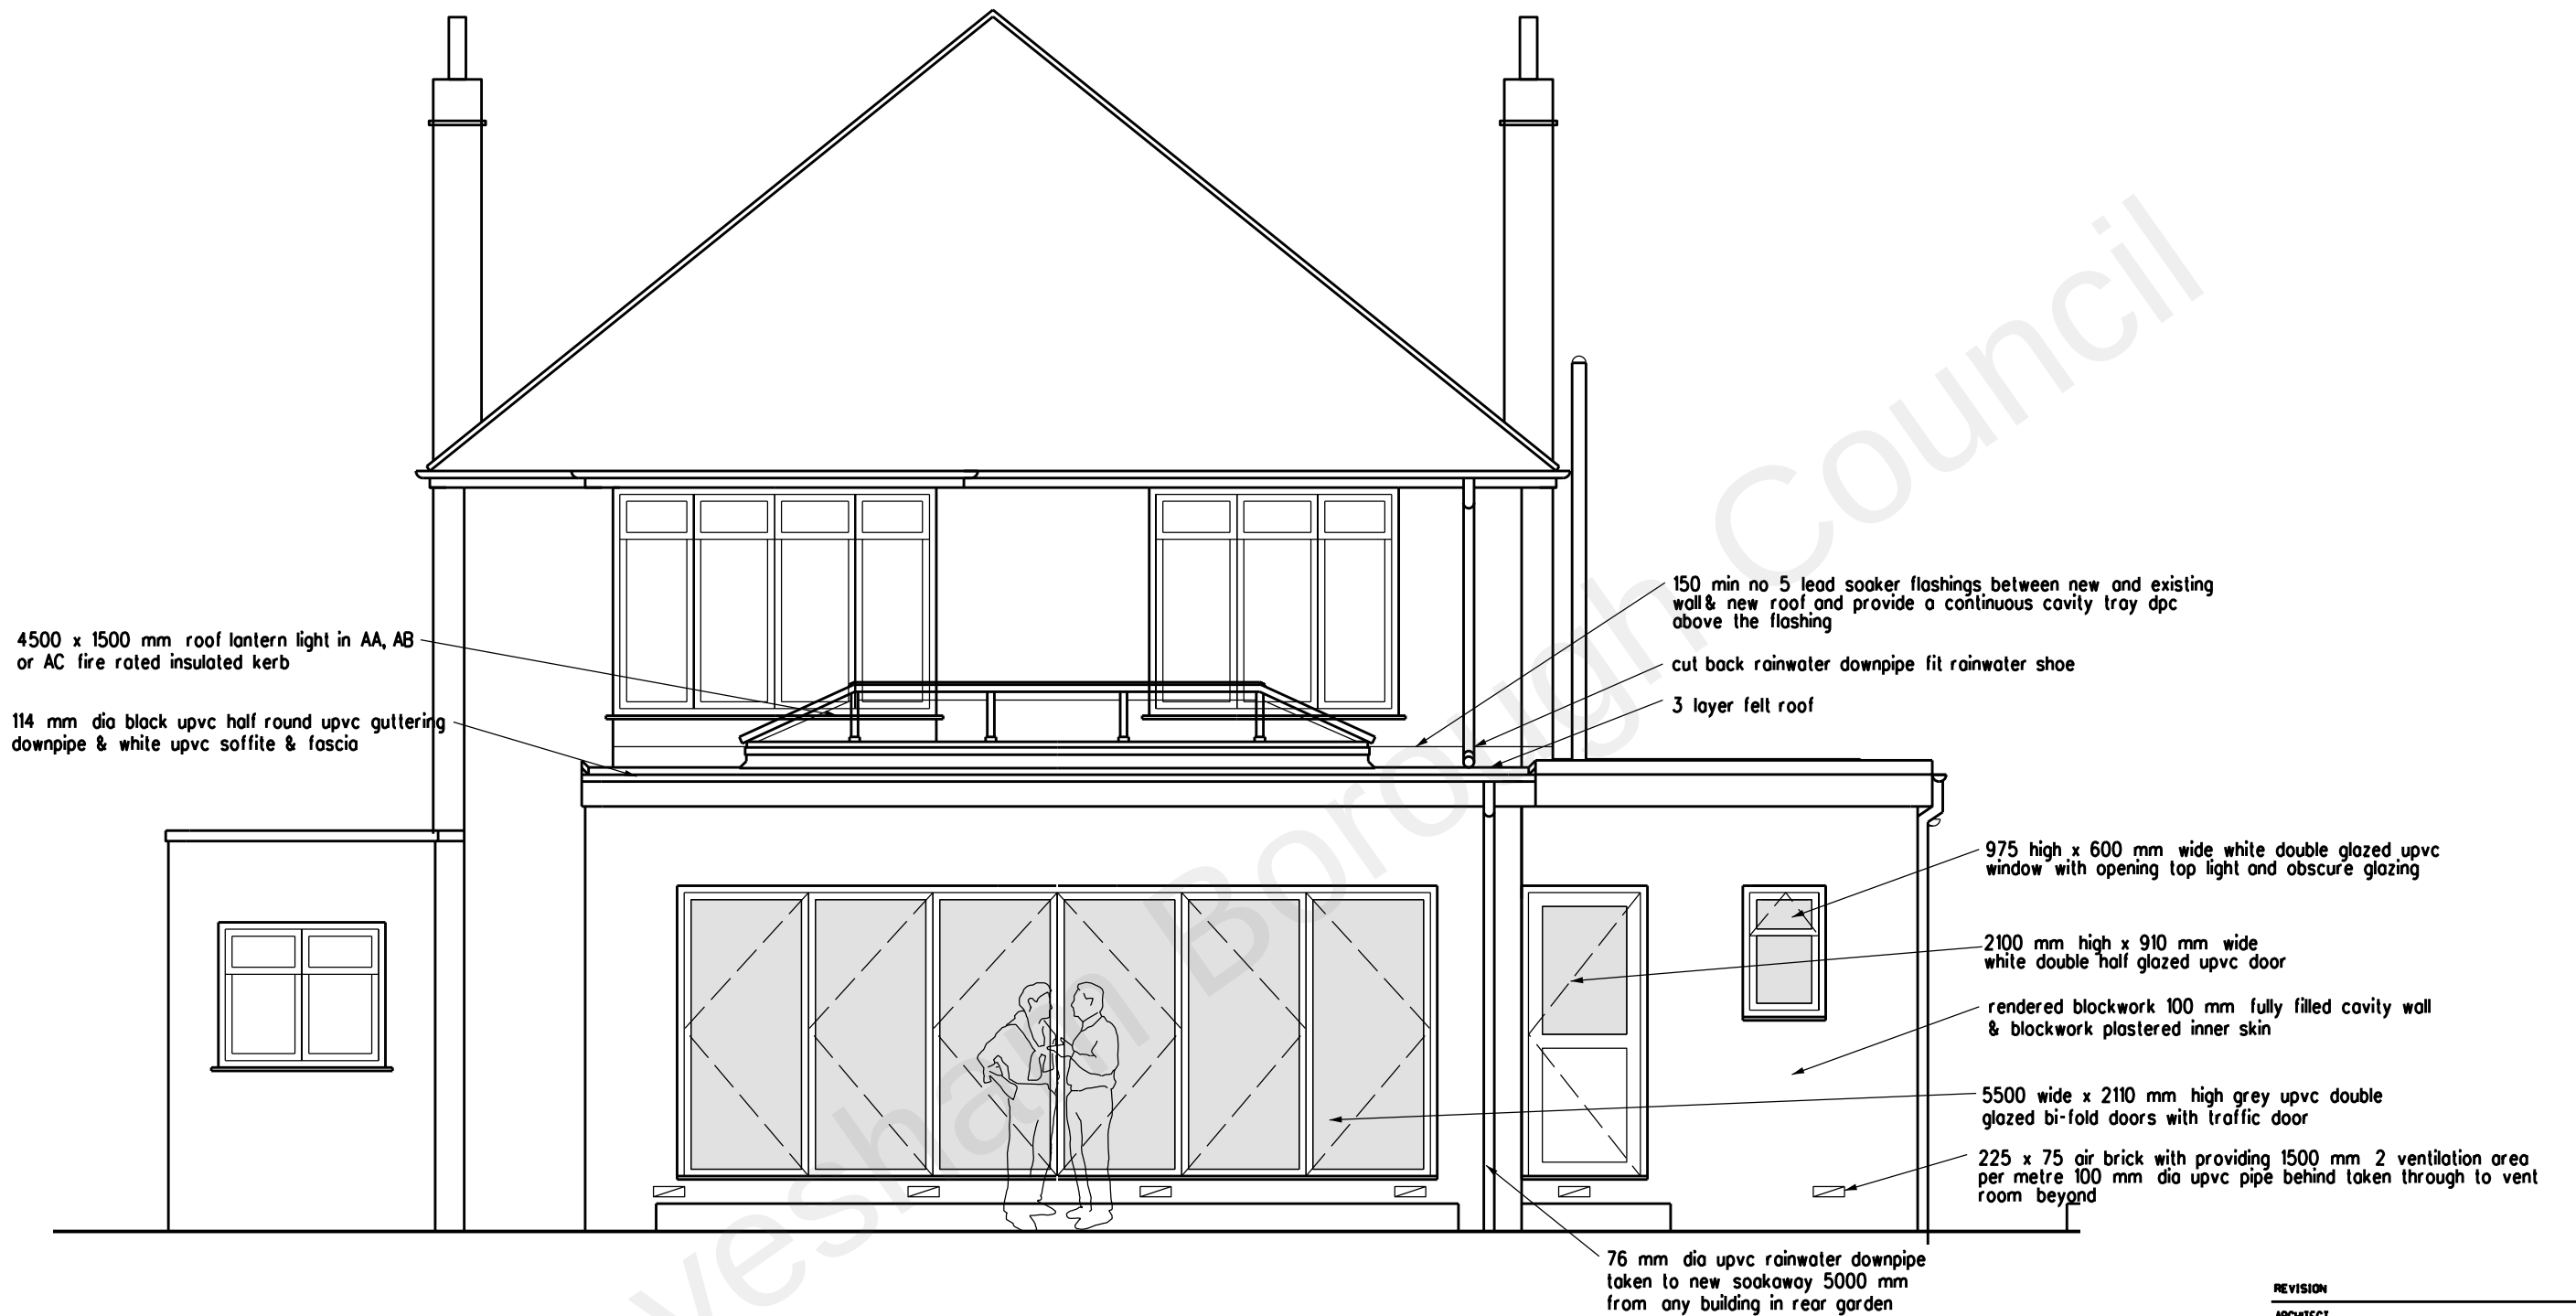

REVISION DATE

ARCHITECT
TA ARCHITECTS
11 JOYDENS WOOD ROAD BEXLEY
KENT DA5 2HS Tel 07905 130591
ta140256@googlemail.com

JOB
PROPOSED GROUND FLOOR
REAR EXTENSION
AT 58 WINDSOR ROAD
GRAVESEND KENT DA12 5BN

DRAWING
PROPOSED REAR ELEVATION

SCALE 1:50 AT A3 DATE MAR 2022

DRAWING NO.
JP/04

0 1 2 3 4 5 metres