



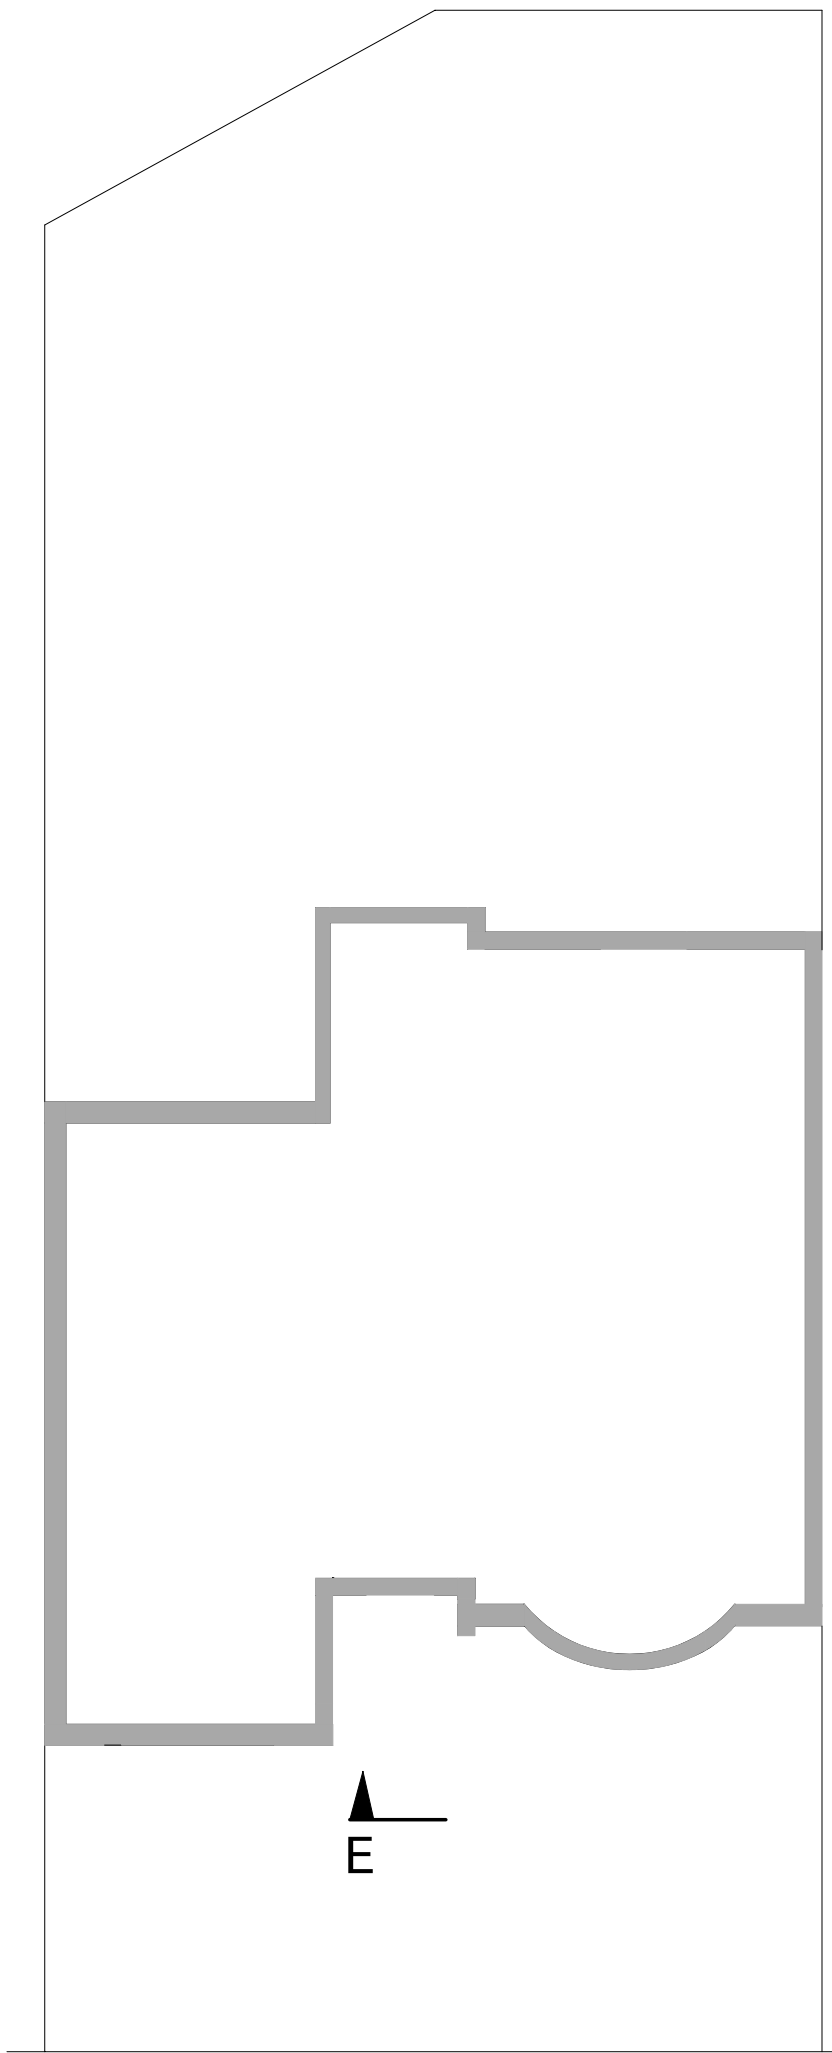


Pavement

Parrock Street

Existing

 

5m

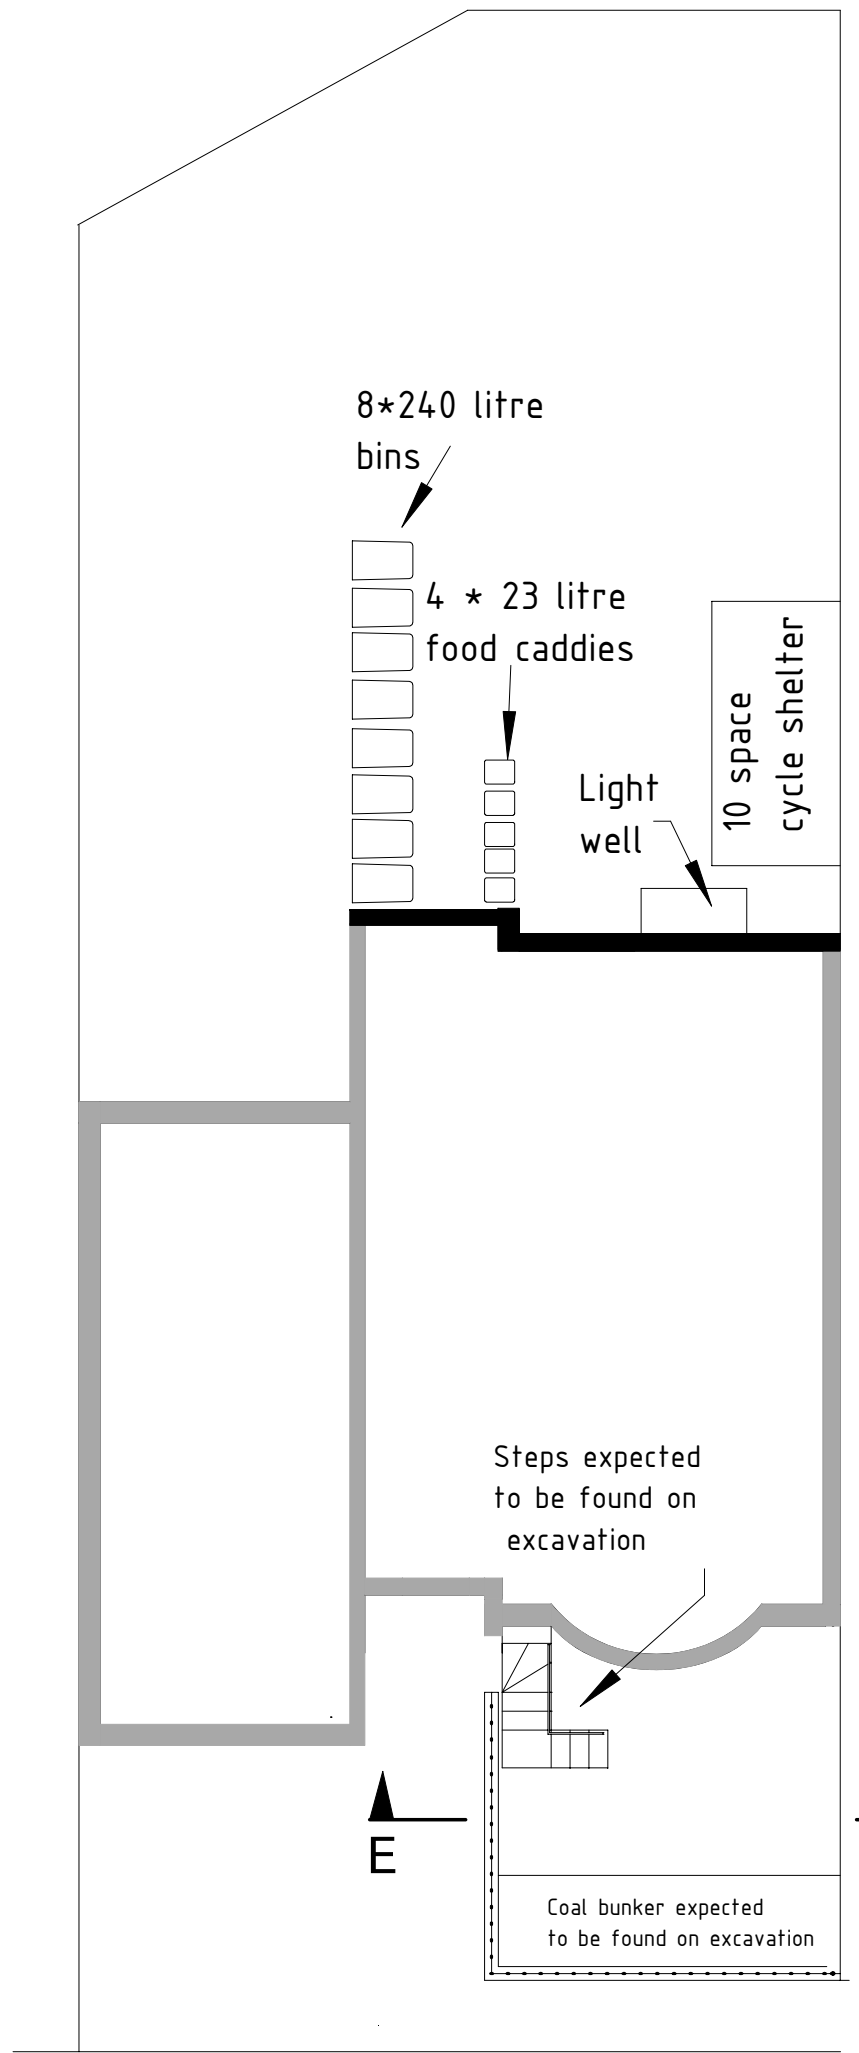

8*240 litre
bins

4 * 23 litre
food caddies

Light
well

10 space
cycle shelter

Steps expected
to be found on
excavation

Coal bunker expected
to be found on excavation

Pavement

Parrock Street

Proposed

196 &197 PARROCK STREET
Site Plans Existing & Proposed

Scale 1:100 @ A3

Dwg No.
PSH 001

Revision
0

Date
24/05/2023