



Site Plan - 8 First Avenue, Northfleet, Kent, DA11 8DJ

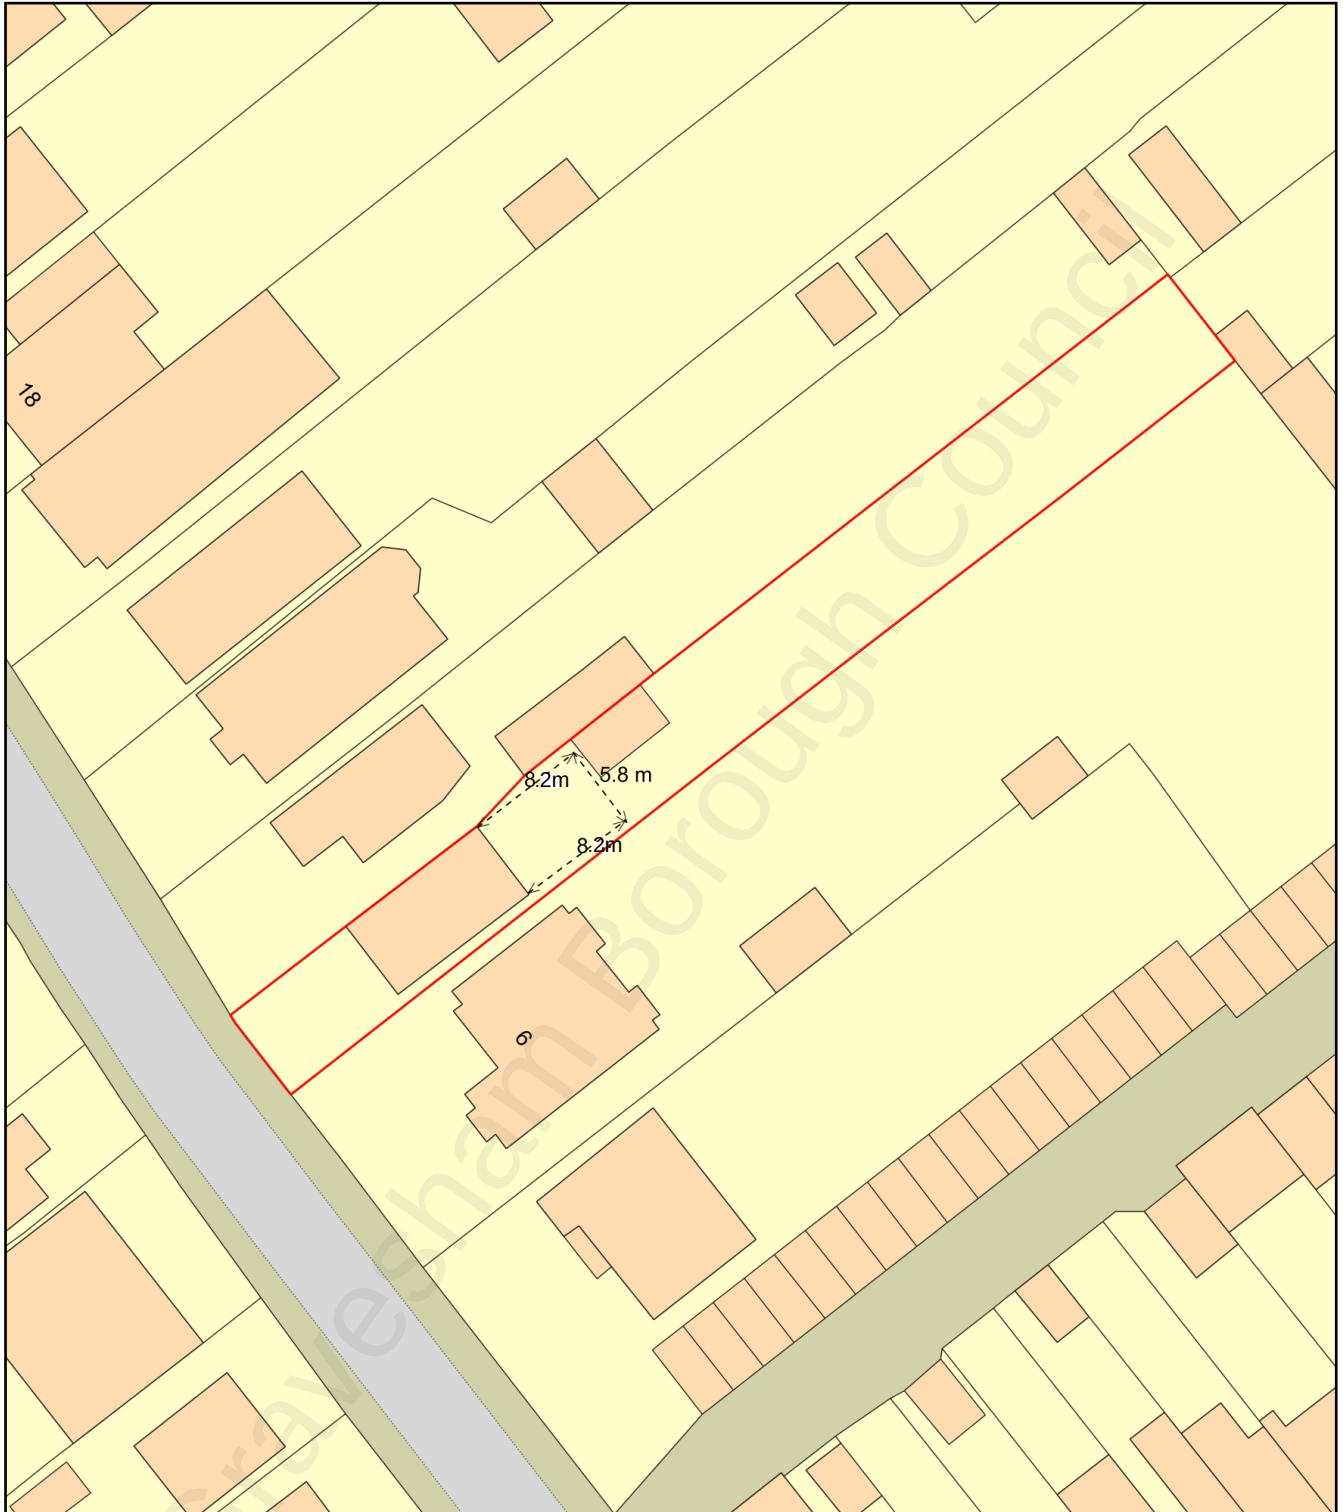

0 20
Metres

 

Plan Produced for: Maninder Sanghera

Date Produced: 10 Mar 2021

Plan Reference Number: TQRQM21069213336057

Scale: 1:500 @ A4