

Notes

1. ALL DIMENSIONS ARE IN MILLIMETRES AND LEVELS IN METRES.
2. THIS DRAWING TO BE READ IN CONJUNCTION WITH RELEVANT ARCHITECT'S AND ENGINEER'S DRAWINGS AND SPECIFICATIONS.

P1	08.09.2024	ST	
Rev.	Date	By	Details of Revision

Client: MR J KUMAR

Address: 197 ROCHESTER ROAD, GRAVESEND, DA12 4TN

Project: SINGLE STOREY SIDE & REAR EXTENSION AND FRONT PORCH

Title: GROUND FLOOR PLAN

DESIGN TEAM

8 FARM VALE, BEXLEY, DA5 1NJ


ARCHITECTURAL/CIVIL & STRUCTURAL ENGINEERS

Design Team

Status: PLANNING

Drawn by	A3@Scales 1:100		
Date	Eng.	Chk.	App'd.
SEPT 2024			
File Ref.			

Drawing No.	Sheet No.
01/DT/09/2024	1

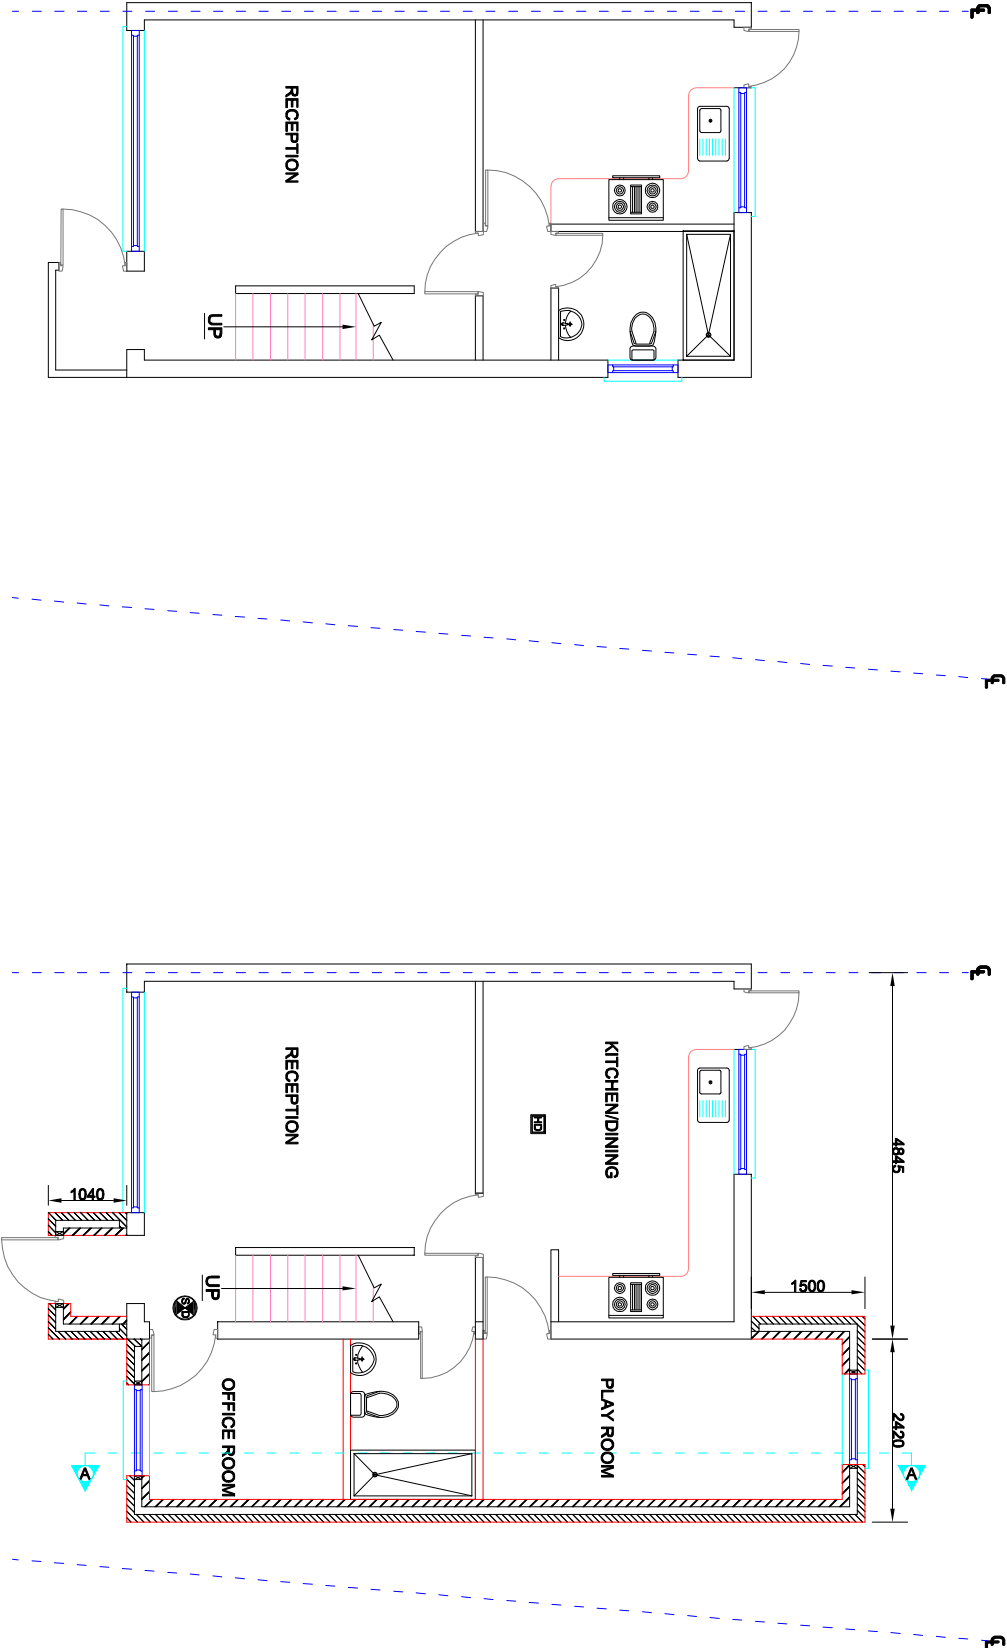

EXISTING GROUND FLOOR PLAN

PROPOSED GROUND FLOOR PLAN

