




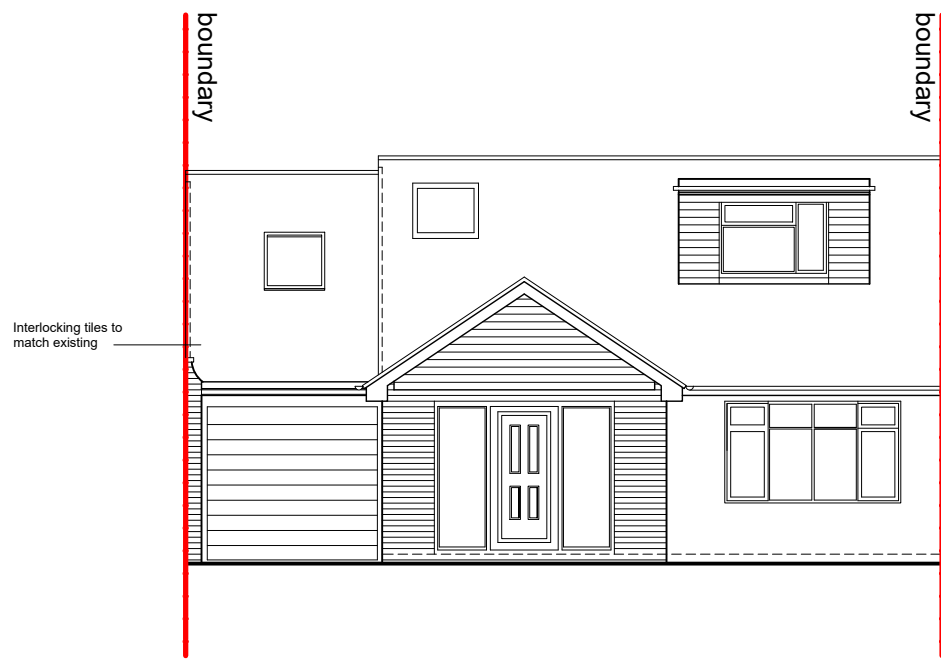


West Elevation

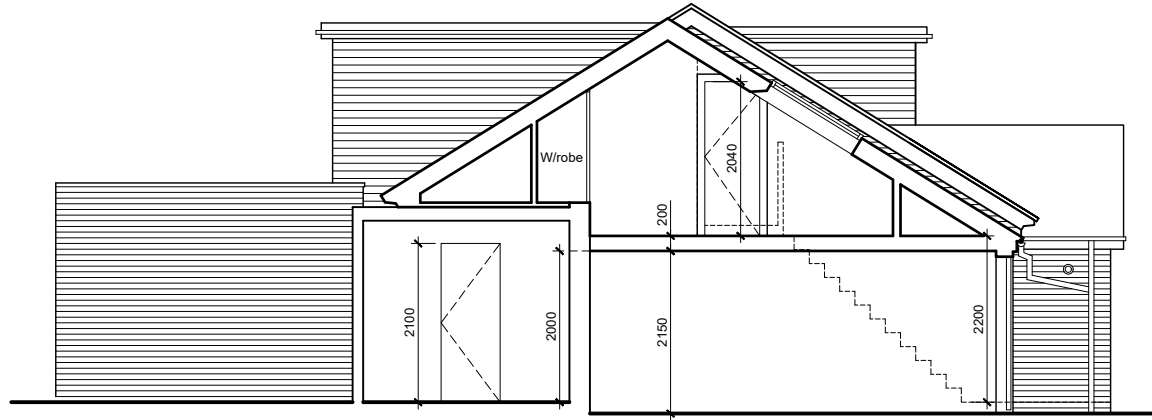



South Elevation

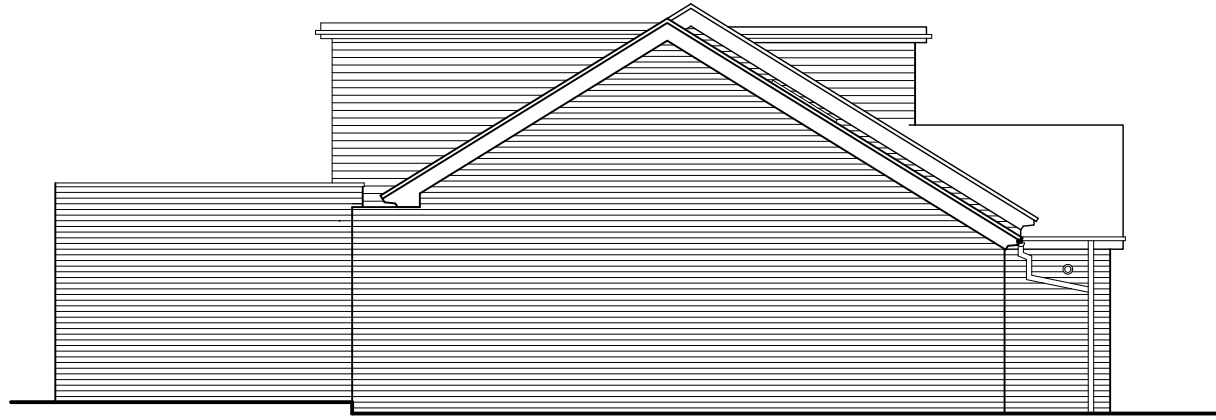


Section

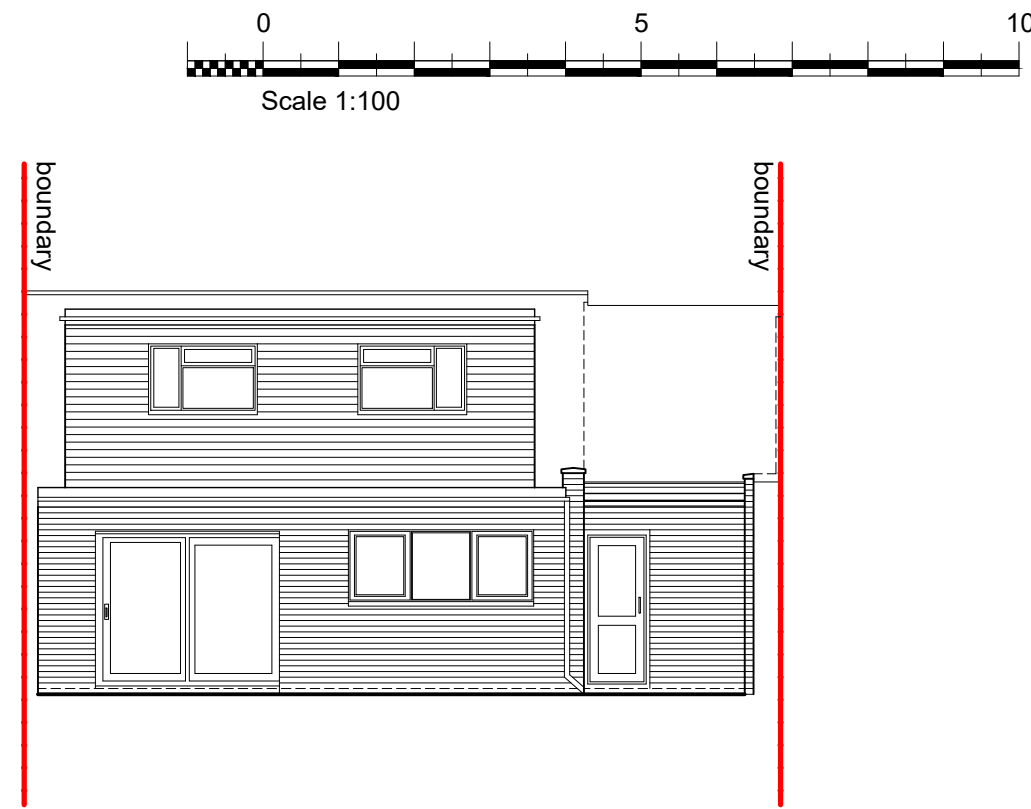


East Elevation

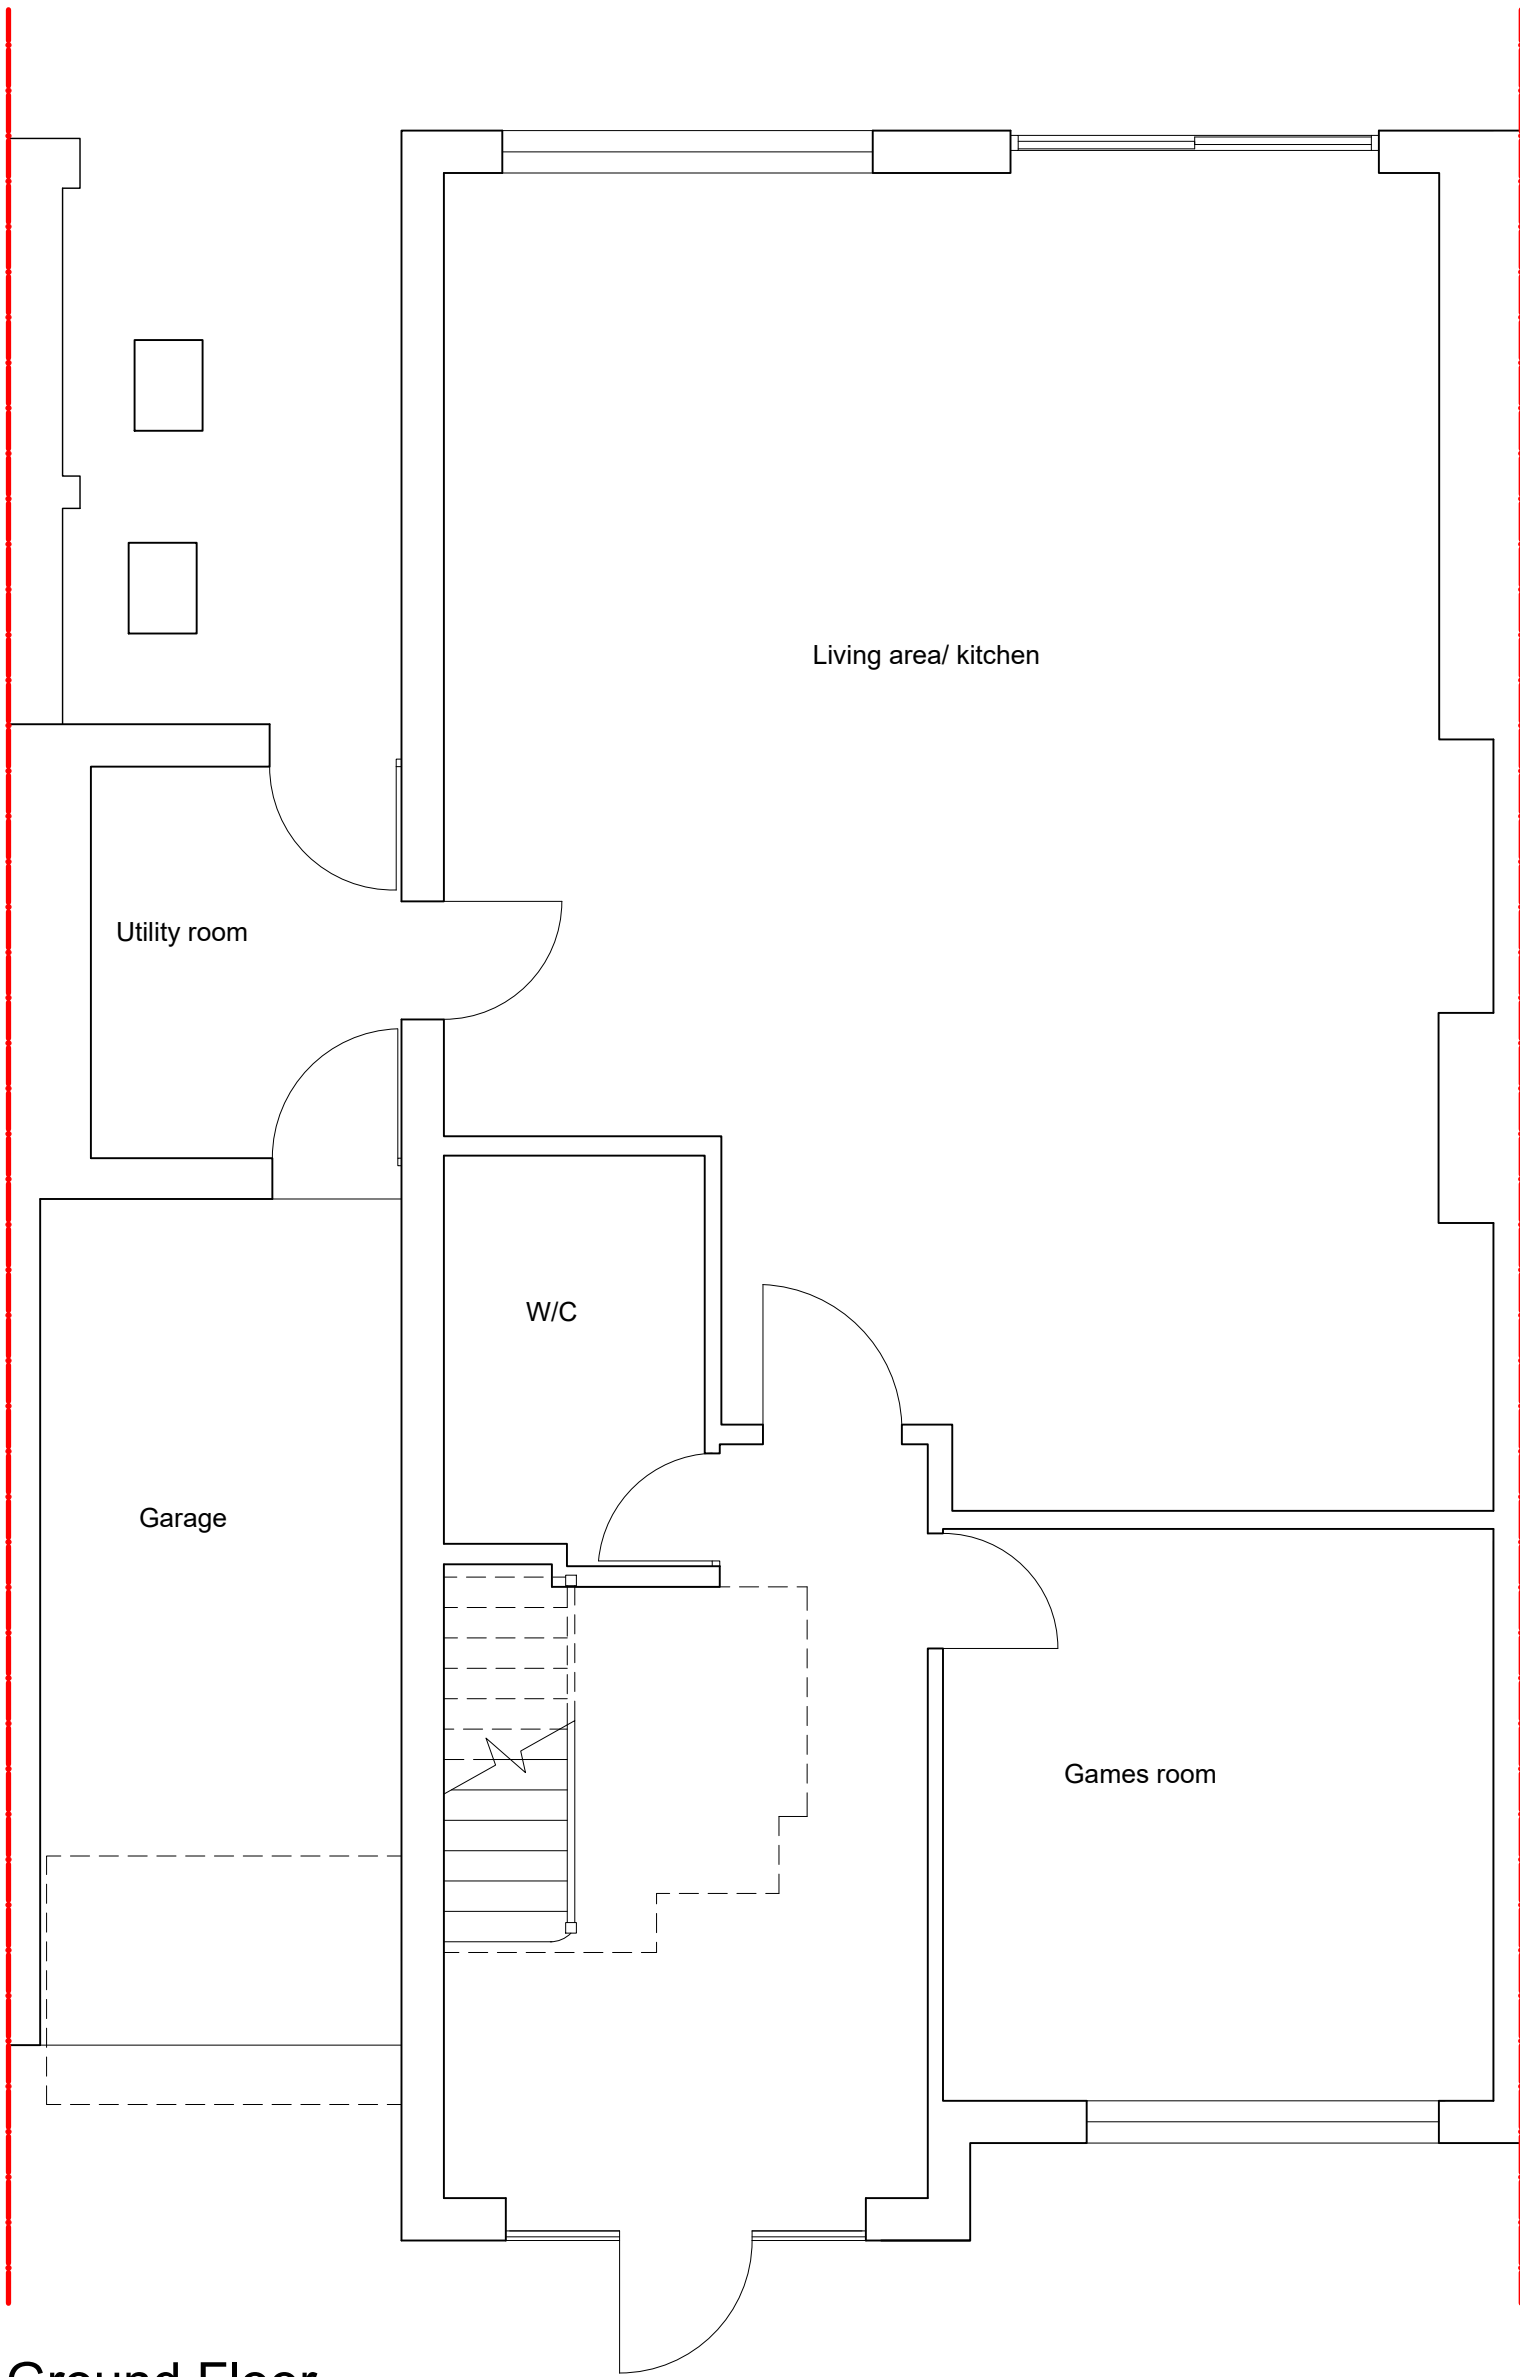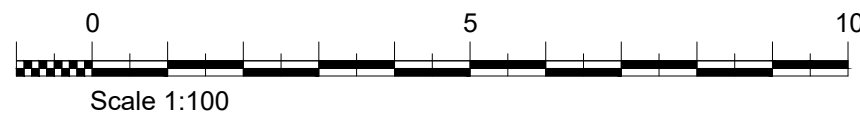



Ground Floor

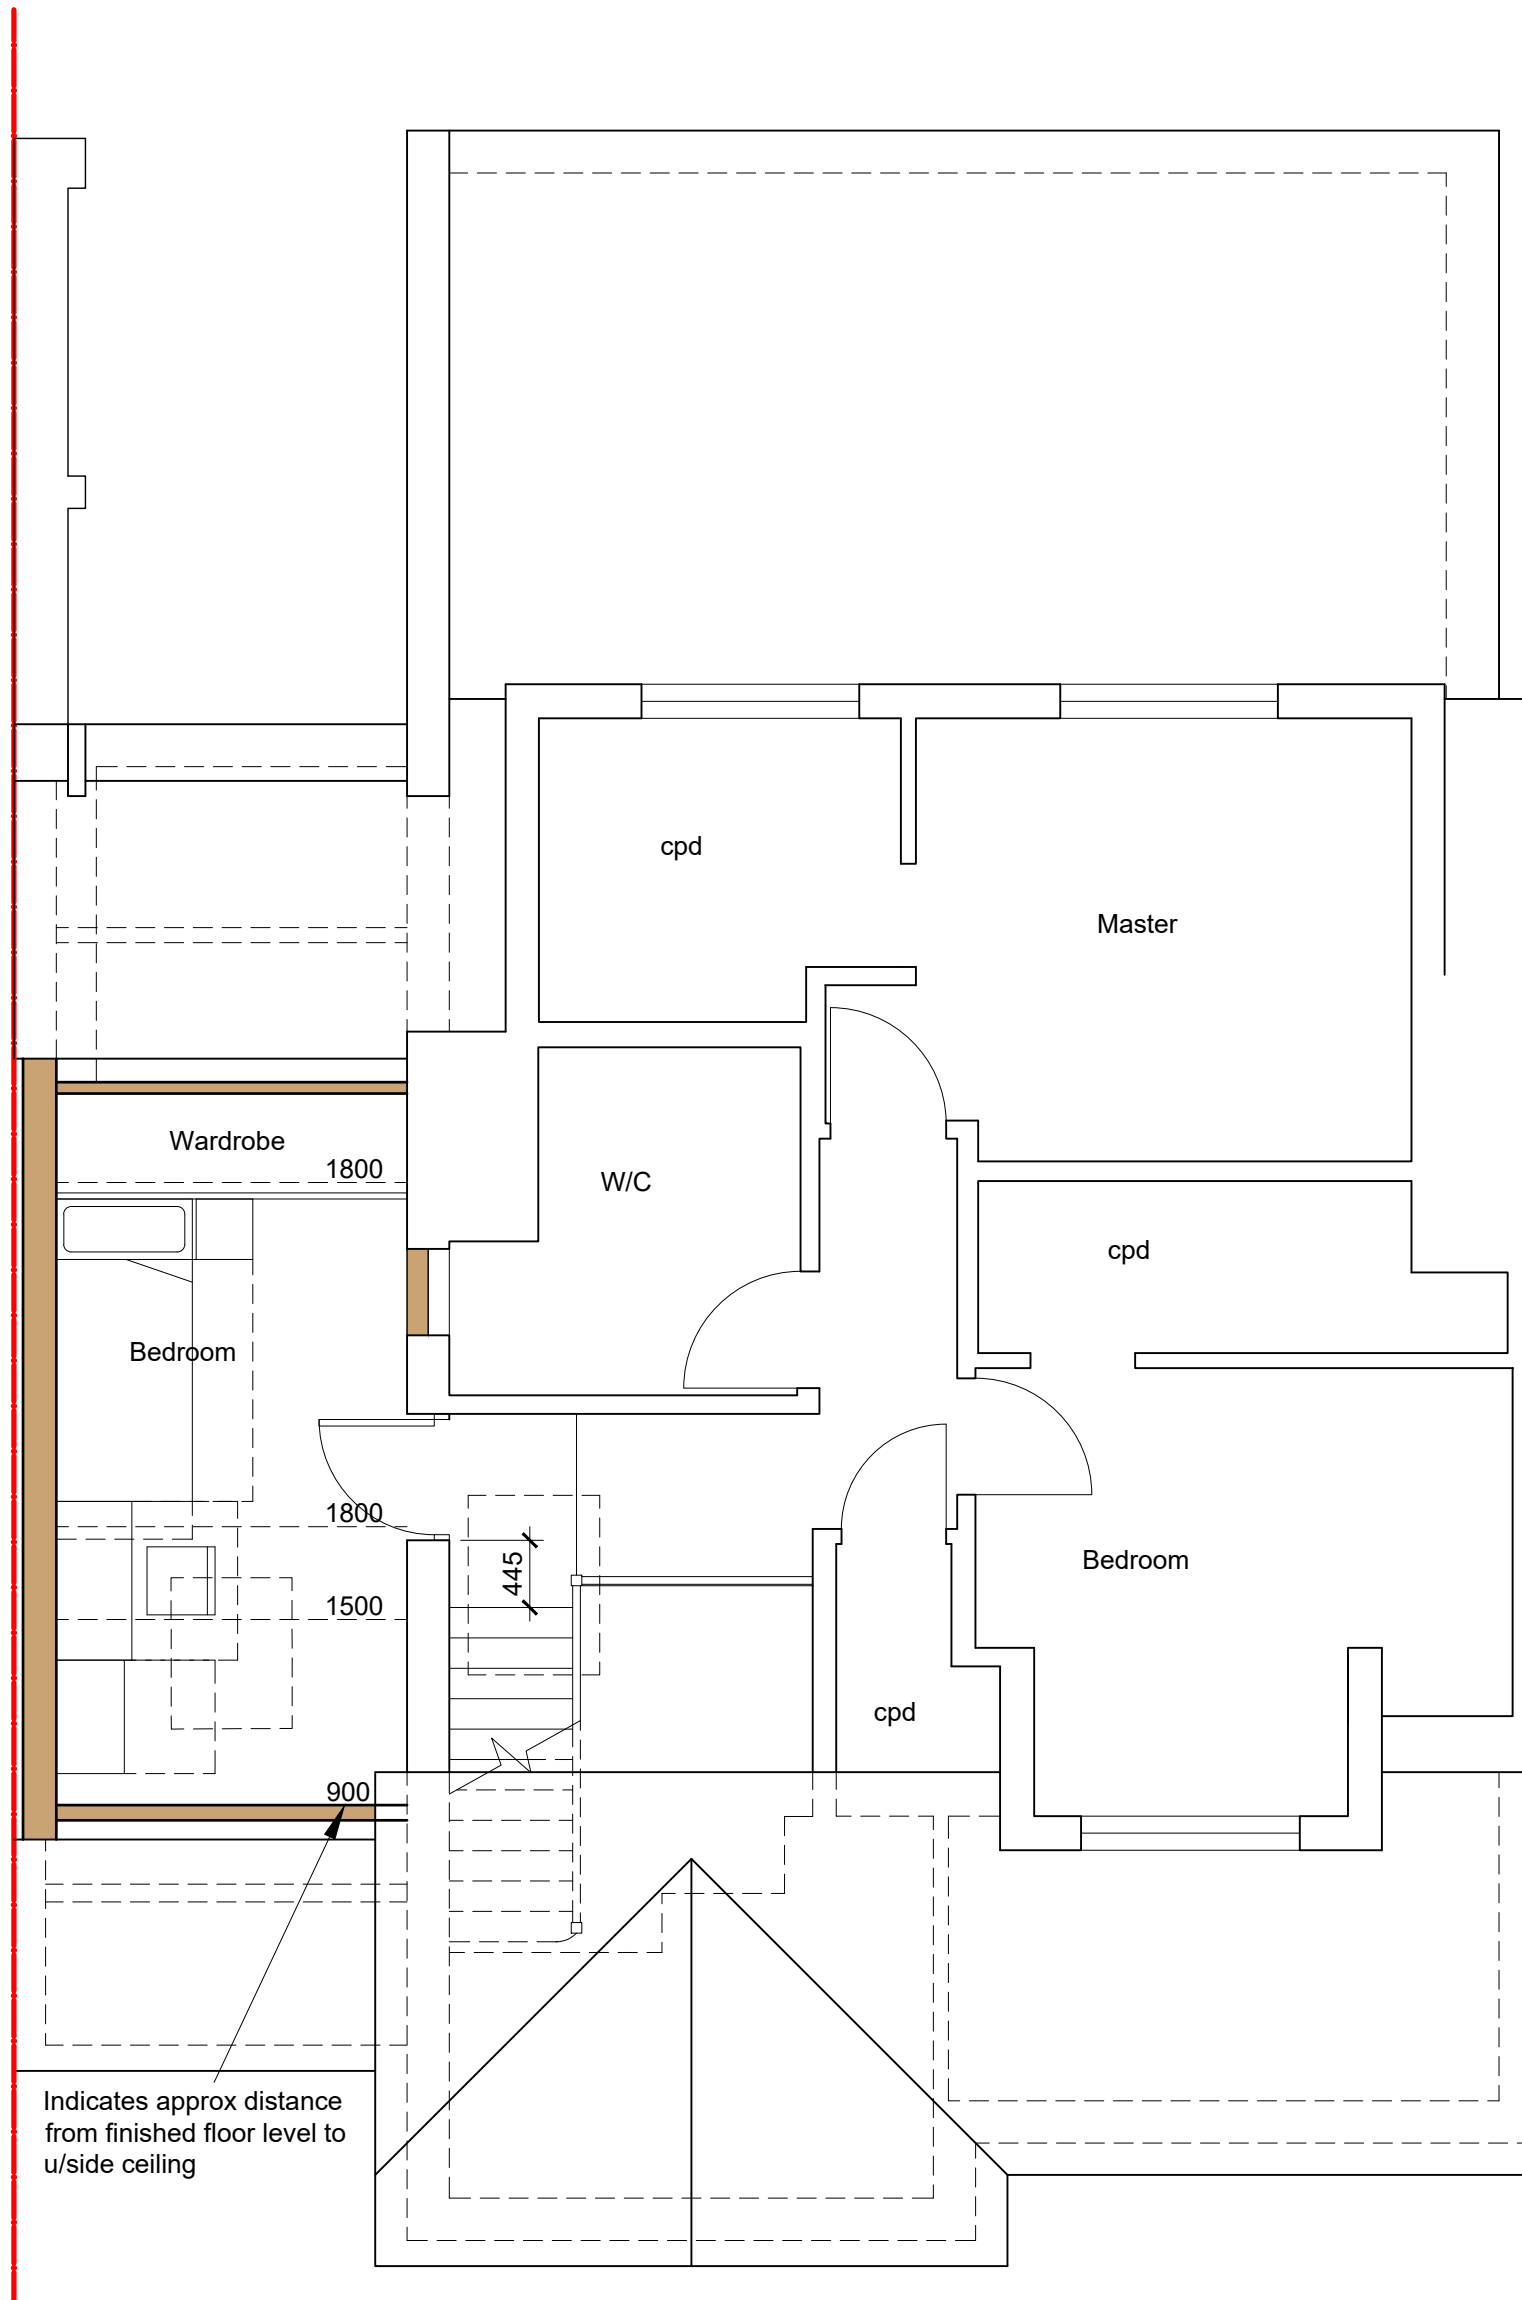


First Floor

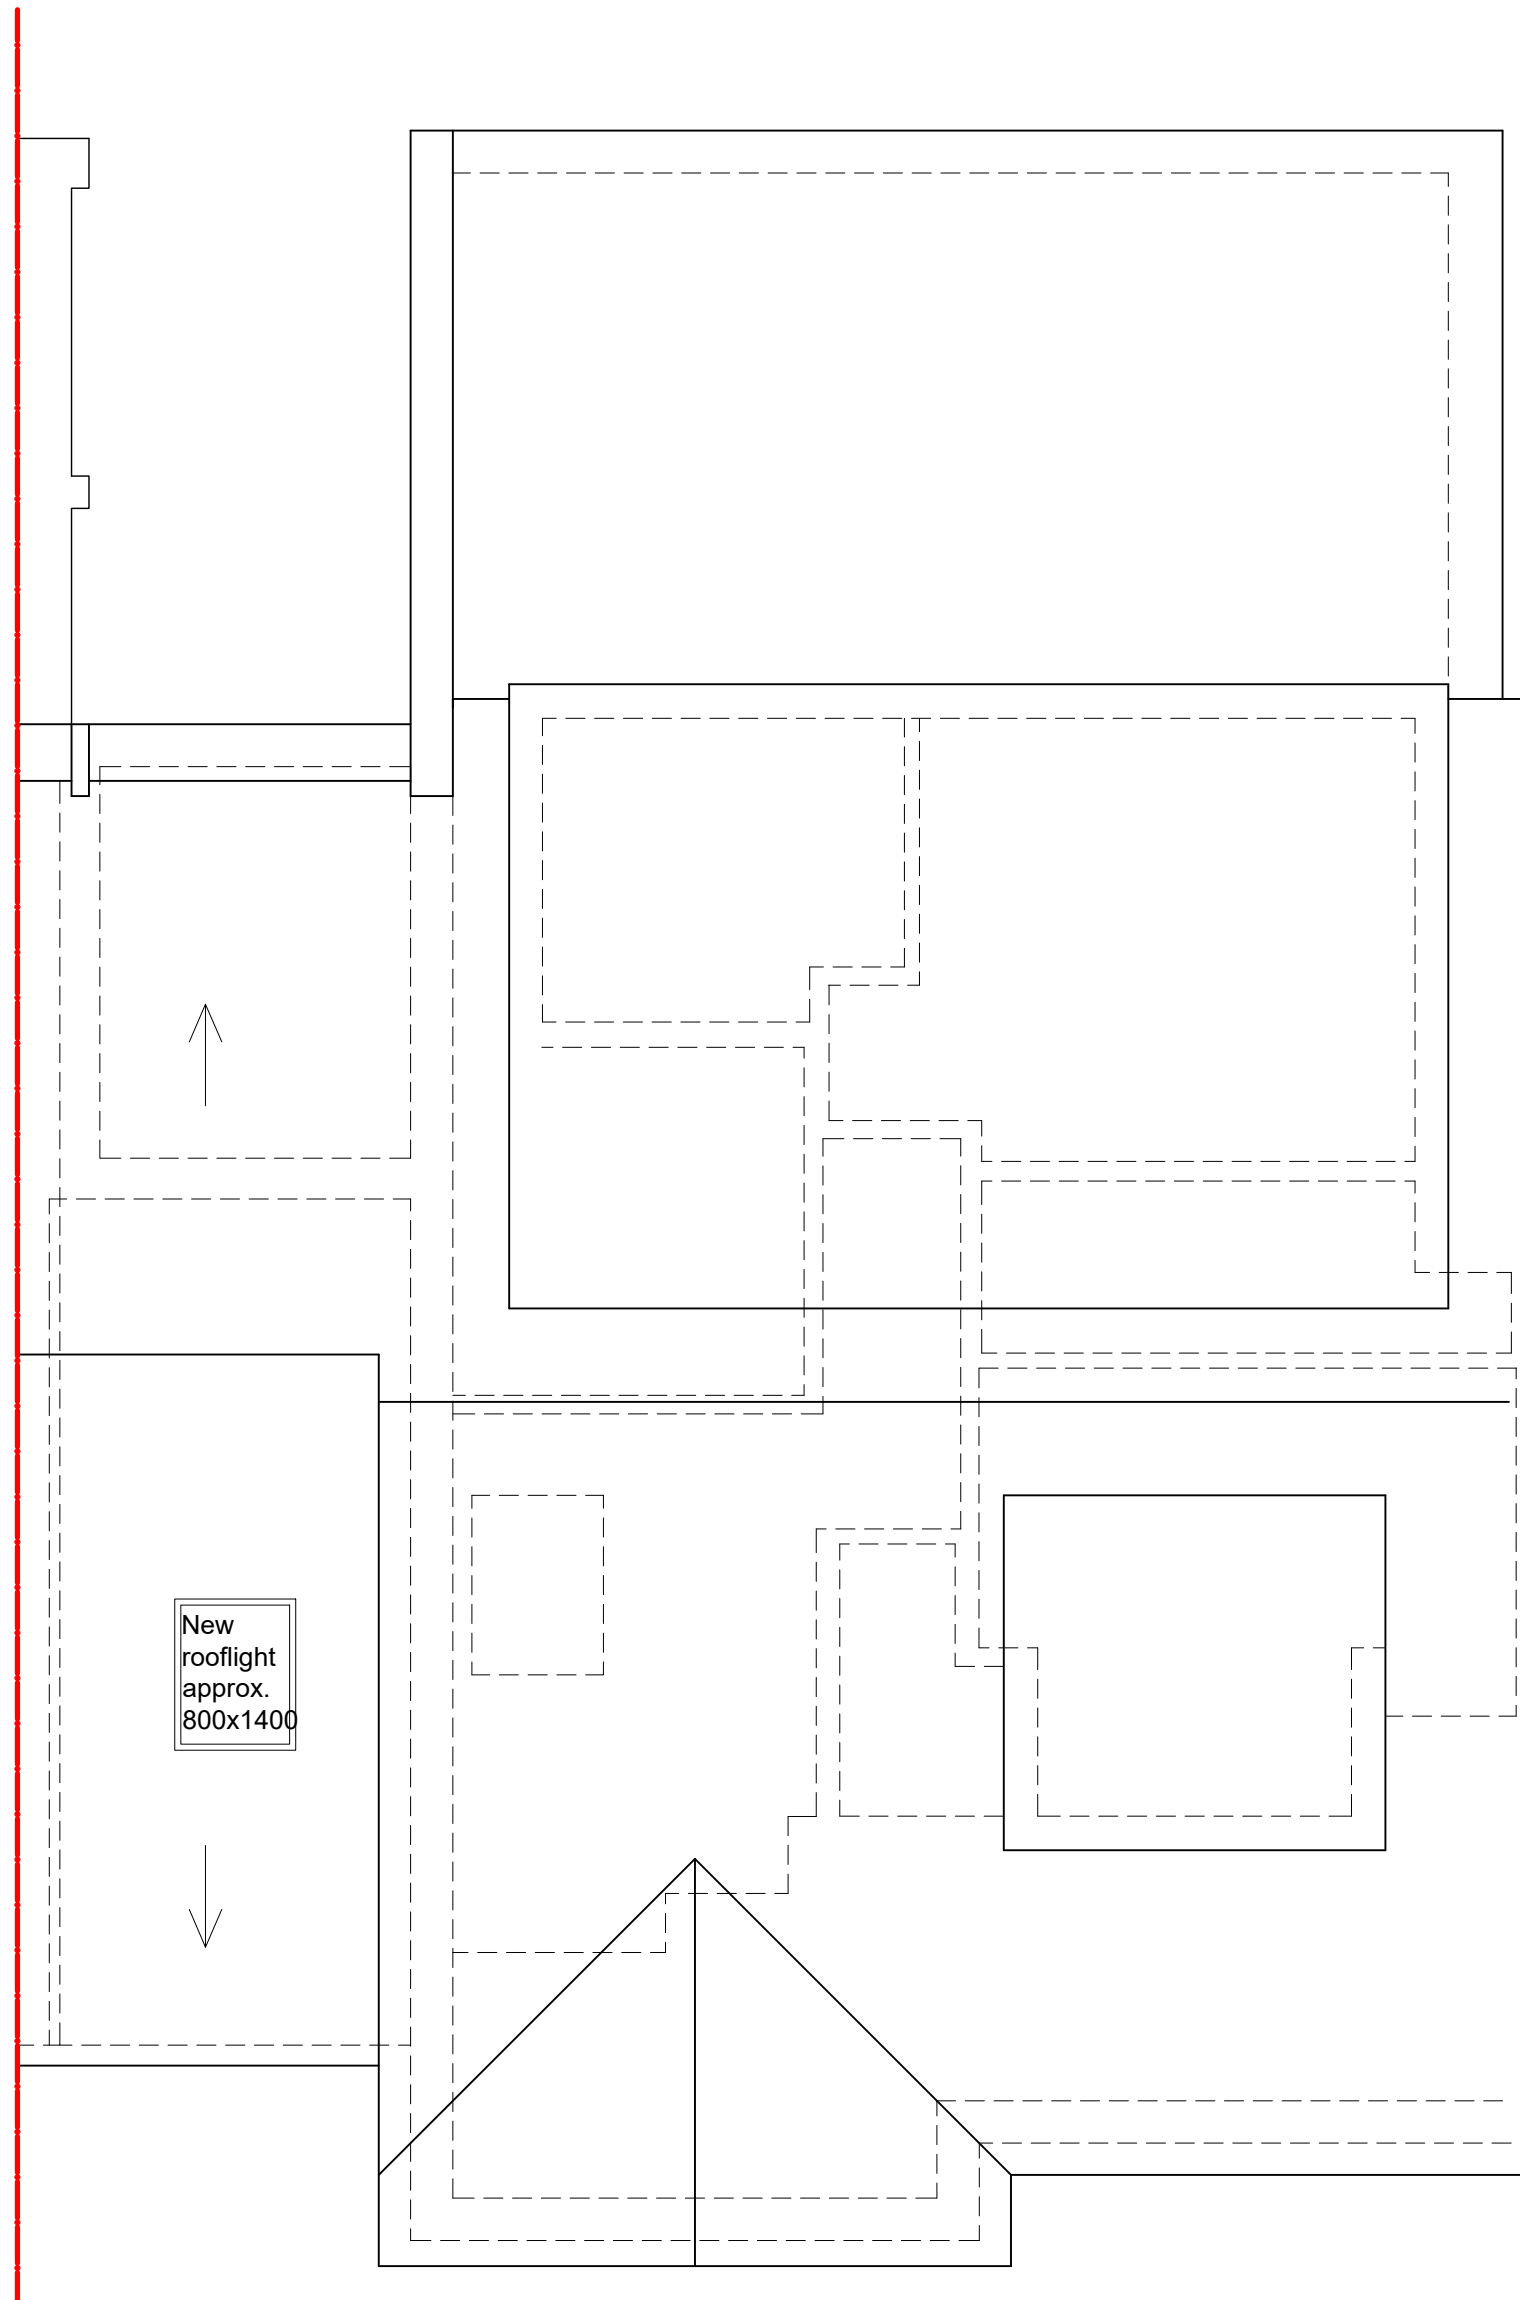

Roof Plan

 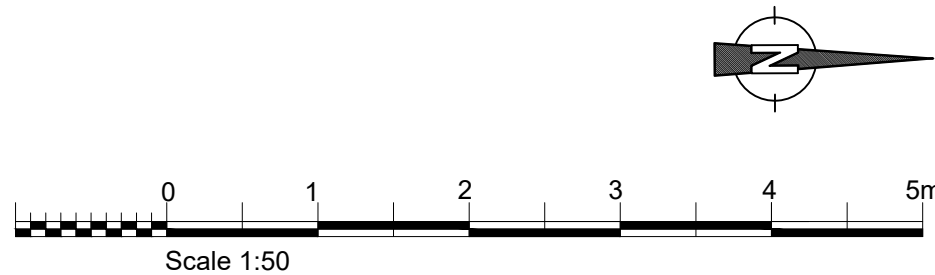

This drawing remains the Copyright of the architects and may not be reproduced in whole or in part without their written permission

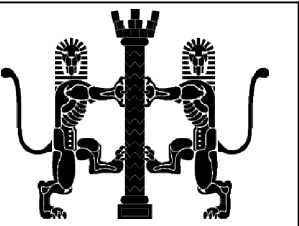

NOTES
Do not scale
Verify all dimensions on site before commencing any work or preparing any shop drawings
All building materials, components and workmanship to comply with the appropriate Public Health Acts, Building Regulations, British & European Standards and Codes of Practice and to the appropriate manufacturers recommendations.
For all specialist work see relevant drawings
All schemes to be set out completely including buildings, roads, drainage and levels prior to the commencement of works
Sites to be checked against Land Registry plans and any necessary Easements to be established
Any discrepancies, errors or omissions to be reported to the architect for further instructions before commencement of works

K		
J		
H		
G		
F		
E		
D		
C		
B		
07.07.23	Redrawn	JR
A		
Date	Revisions	By

DAC

Architects

21 Stone Street, Gravesend, Kent, DA11 0NP
Tel: 01474 566996 Fax: 01474 320374
Design@DACarchitects.co.uk

Project Title
**8 Northumberland Road
Istead Rise**
DA13 9JP

Client
Cheryl Marsh

Drawing Title
**FLOOR PLANS
AND ELEVATIONS**
AS PROPOSED

Scale 1/100 @A1	Date 07.07.22	Drawn By TR
Project No. 5365	Dwg. No. D-02	Rev. B