





West Elevation

1 : 100

 

VISUAL SCALE 1:100 @ A1

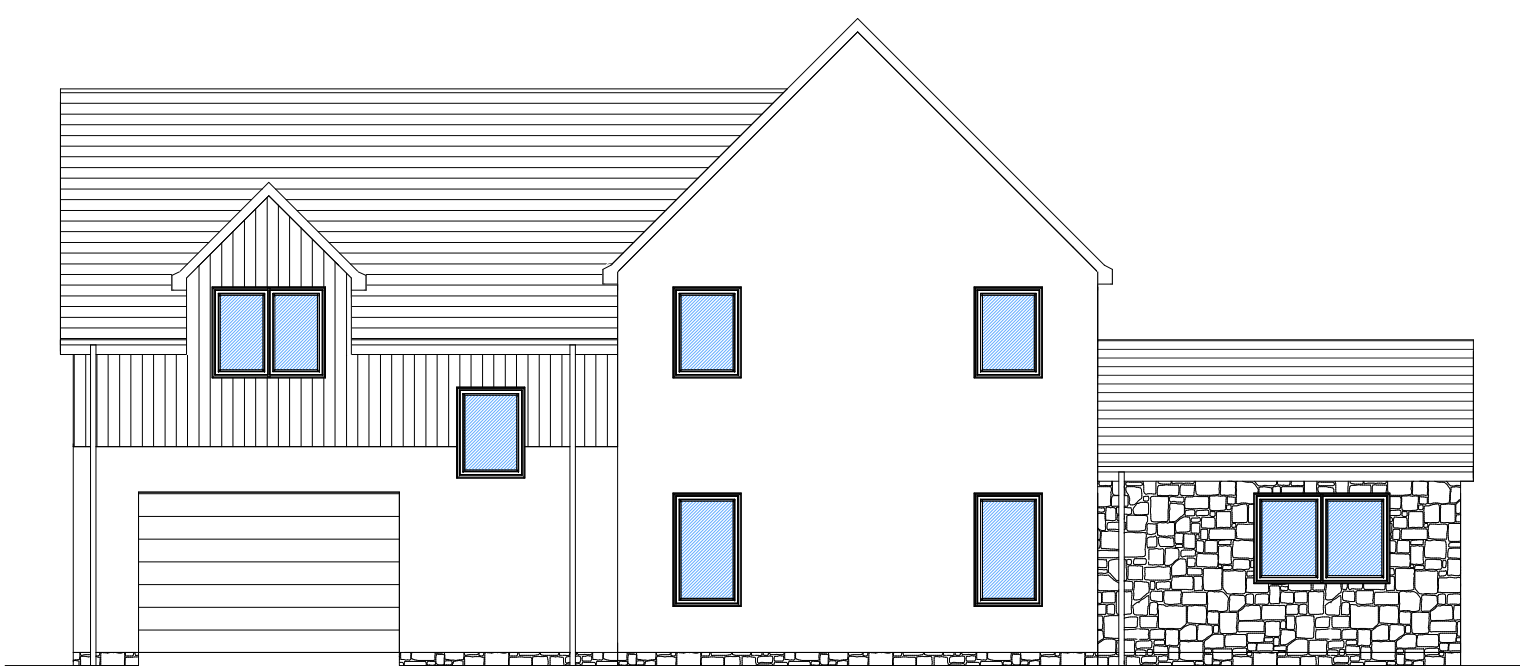


South Elevation

1 : 100




North Elevation

1 : 100

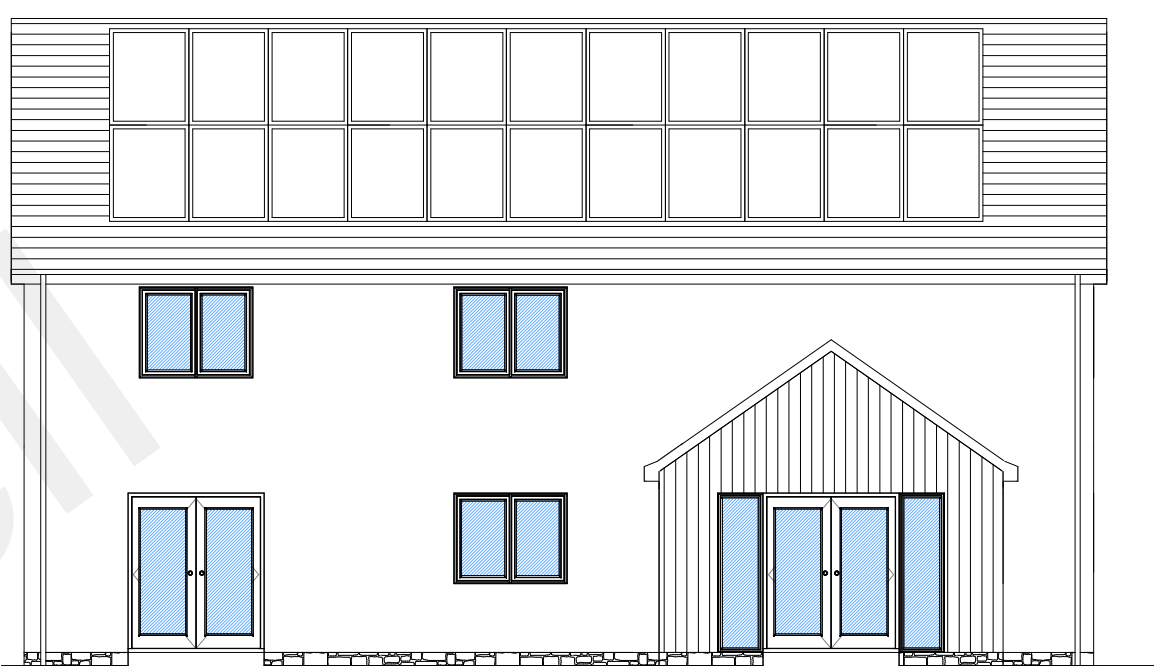

East Elevation

1 : 100

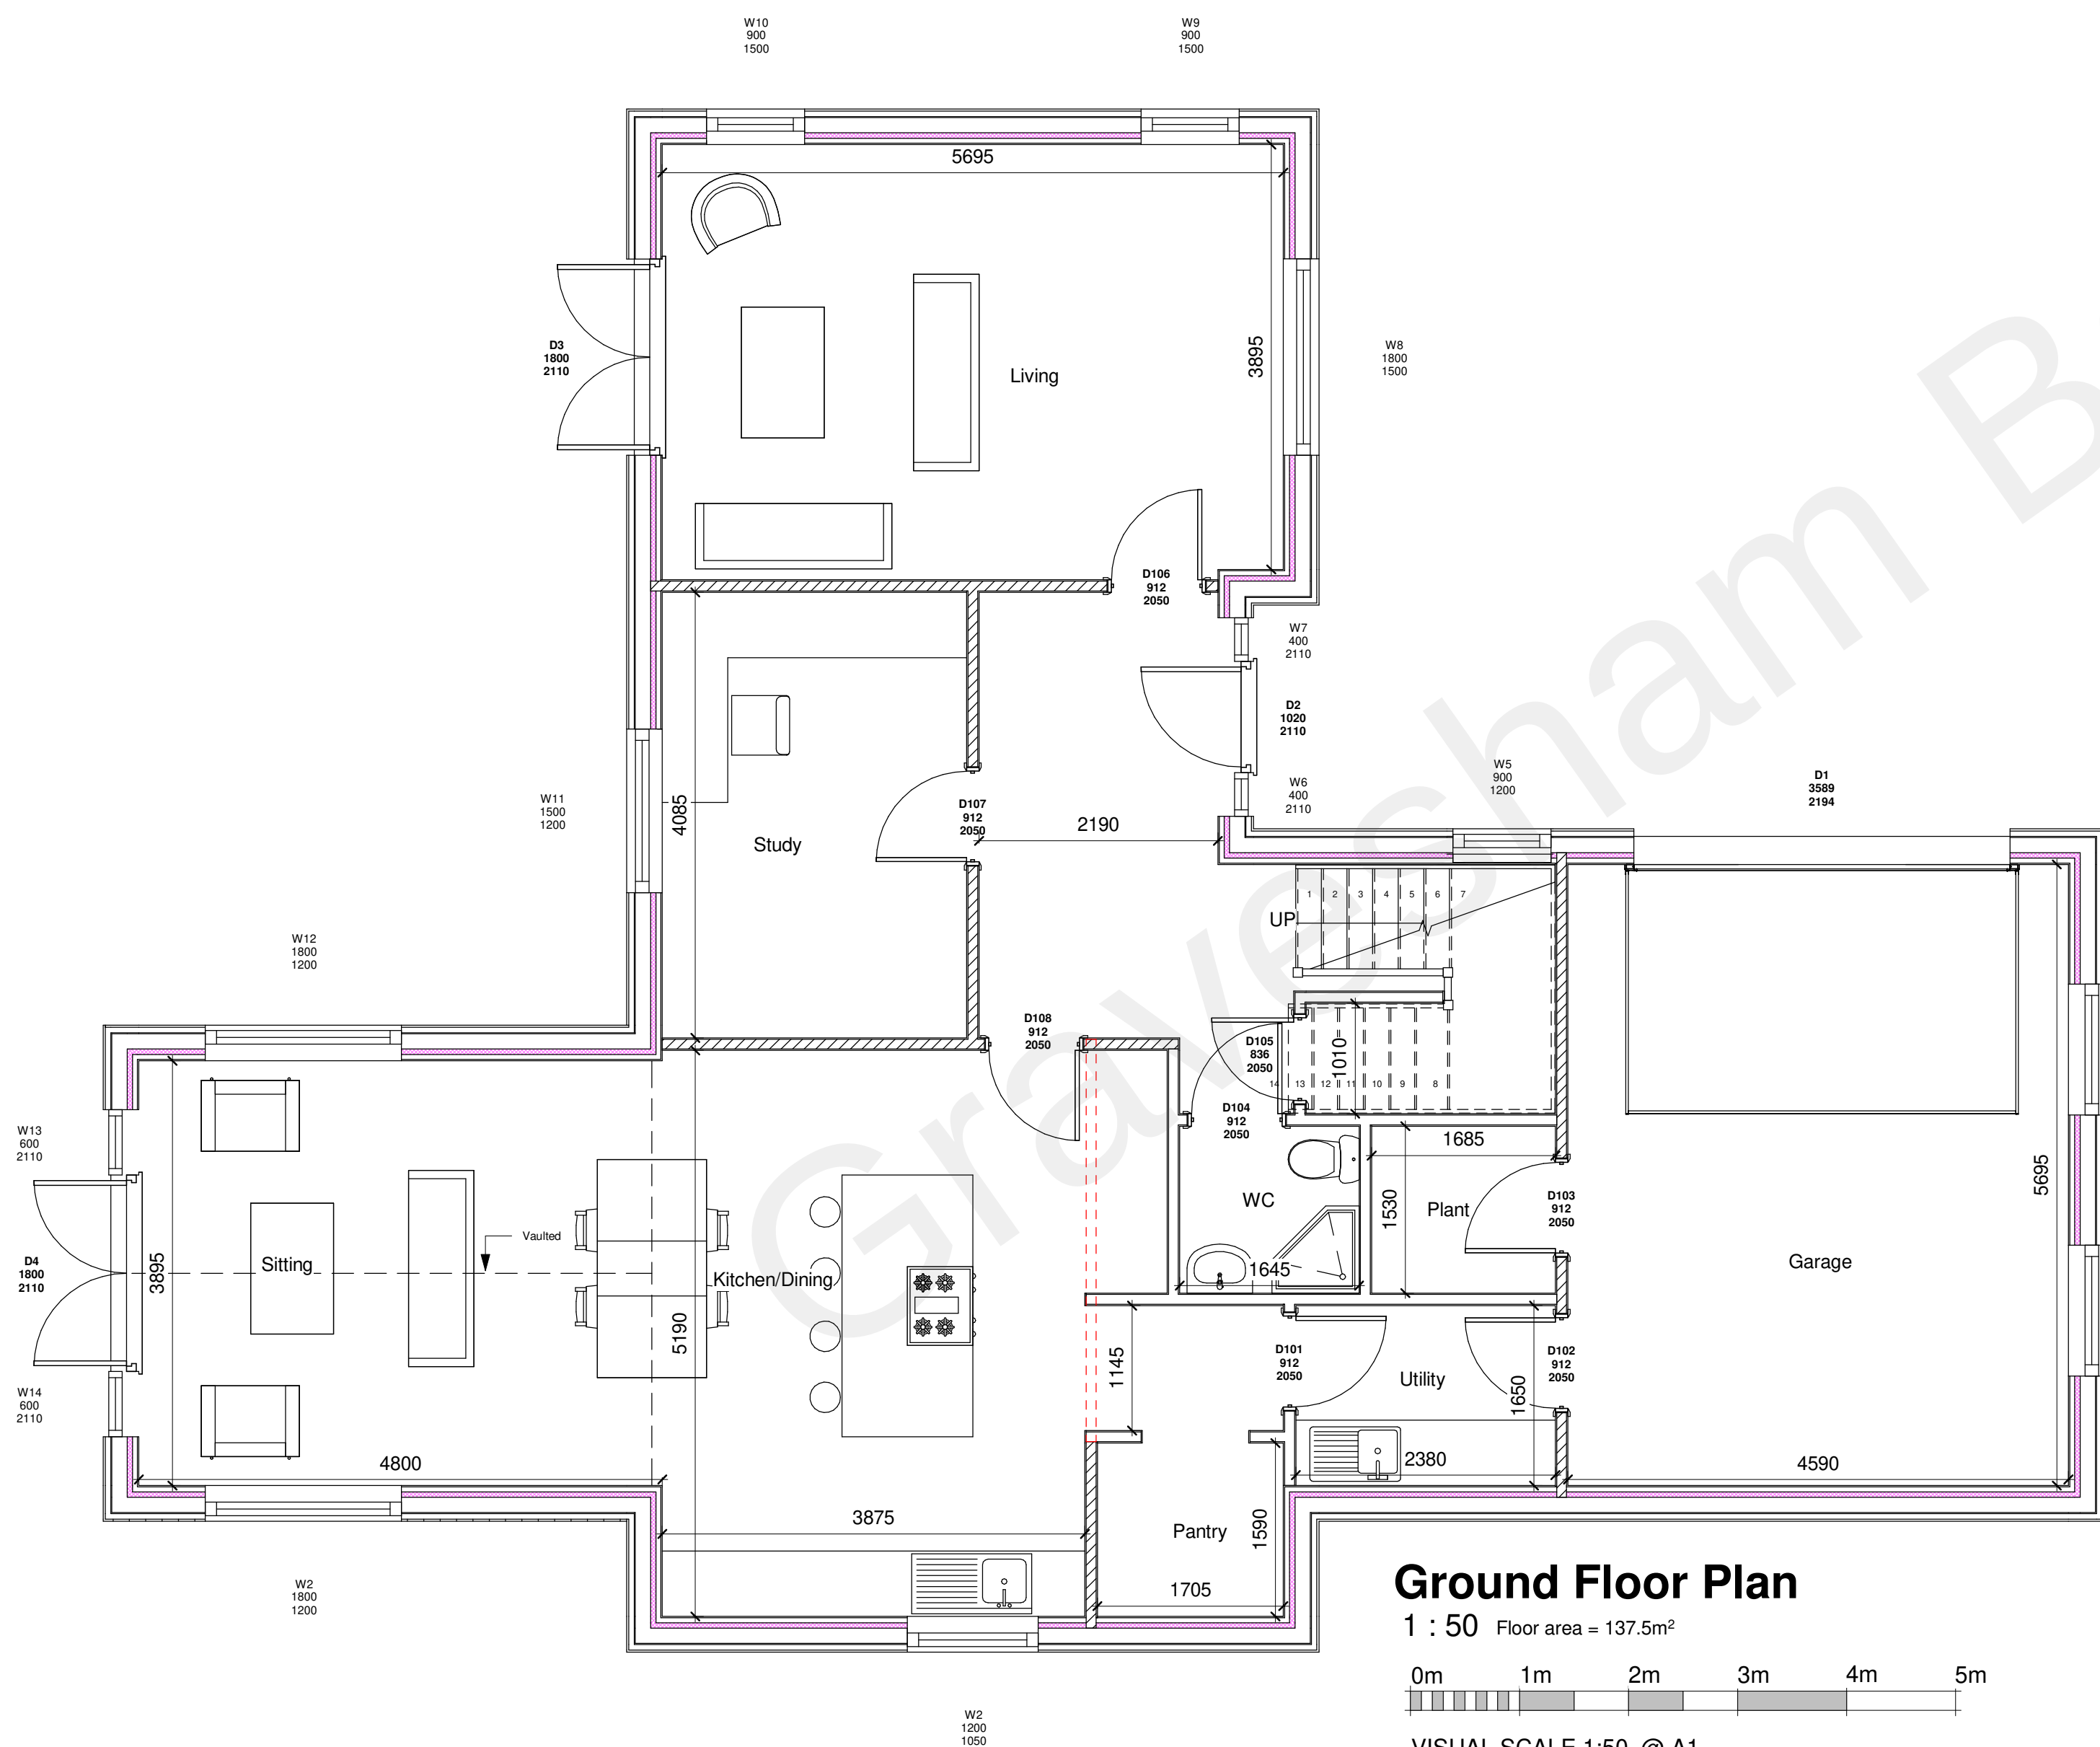

Materials List:

Walls - Render on render board with timber cladding & stone slips.
Roof - Slate
Windows - Aluminium clad in anthracite grey


FLEMINGHOMES
Station Road, Duns, Berwickshire, UK,
TD11 3HS
Telephone: (01361) 883 785
Fax: (01361) 883 898
Email: enquires@fleminghomes.co.uk
www.fleminghomes.co.uk

PROJECT:
Erection of dwelling house

FOR:
David Dean

SITE:
Land Opposite the Railway
Inn
Sole Street
Gravesend
Kent
DA13 0XZ

Planning Issue

THIS DRAWING IS COPYRIGHT
It is the responsibility of the customer and contractor appointed for the final design of electrical, bathroom, kitchen and utility fittings. Those indicated by Fleming Homes Ltd. are demonstrative for building control purpose only.
Do not scale drawing.
Dimensioned wallplate layout plan will be provided.
Dimensions given are structural unless noted otherwise.
It is the entire responsibility of the customer to have ground conditions checked prior to start of work and have foundations designed accordingly.

Rev	Description	Date
A	Scale bar added.	24.10.22

SCALE	PAPER	DRAWN	CHECKED	DATE
As indicated	A1	ERDS	SRH	14.10.22

DRAWN REF:	CONTRACT NUMBER:
5054.PL1	2060