



side elevation

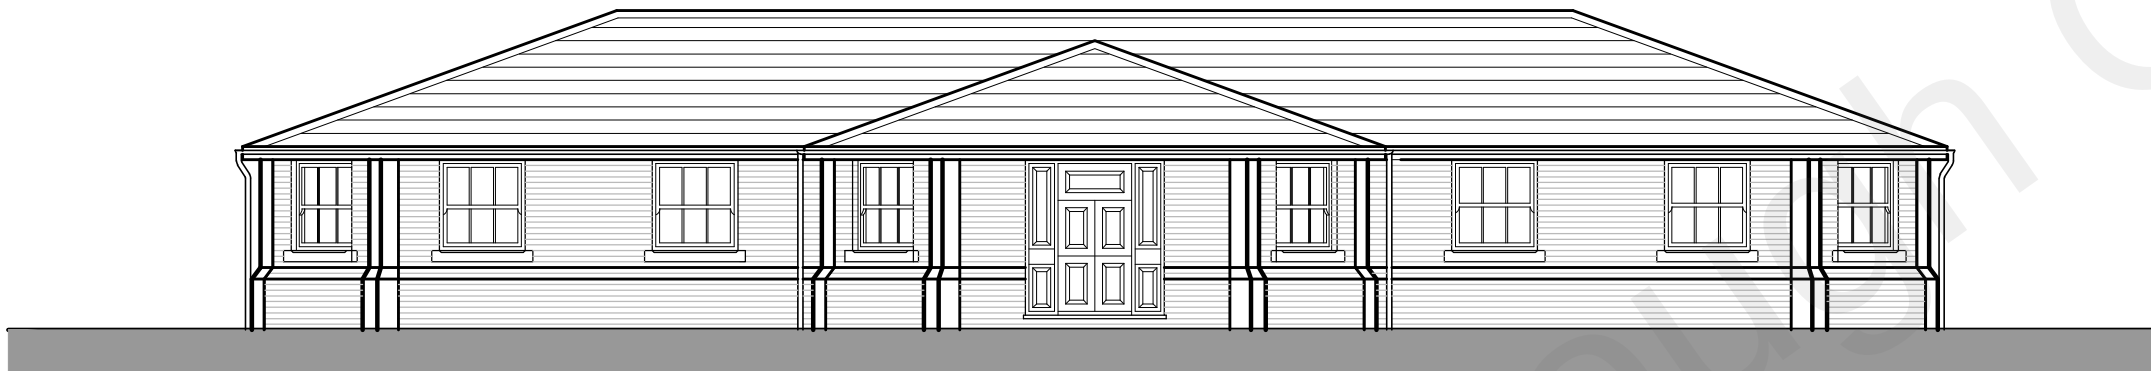

front elevation

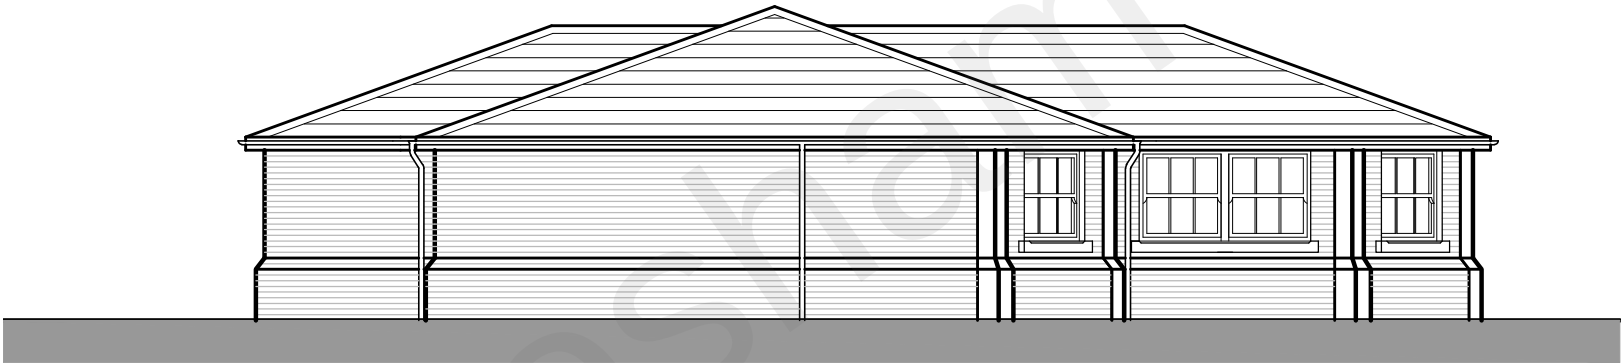


side elevation



rear elevation

Although PDF files provide accurate printouts of what is on screen, small discrepancies can occur which may affect the sizes of scale drawings; check the size against the scale below and contact D+GP if you require a paper original

 

Figured dimensions are to be taken in preference to scaled dimensions, no work is to be put in hand until site dimensions have been checked and any discrepancies reported to the Architects.

The copyright of this drawing and design remains with The Duncan+Graham Partnership.

Revisions

Job title

Conversion
of
The Summer House
The Haven
Brimstone Hill
Meopham, Kent
for
Dr H Hundal

Drawing title

SURVEY DRAWING

existing elevations

1

the duncan+graham partnership



chartered architects

8 Cecil Square Margate Kent CT9 1BD

tel 01843 223488

email margate@duncan-graham.co.uk

web www.duncan-graham.co.uk

Scale

1 : 100

Date

April 2022

Drawn

pg

Job no

14.005

Dwg no

sh114

Rev

/

Original drawing size: A0 ☐ A1 ☐ A2 ☒ A3 ☐ A4 ☐ Other ☐

Note: No change to
existing elevations are
proposed