




Front elevation



Right flank elevation

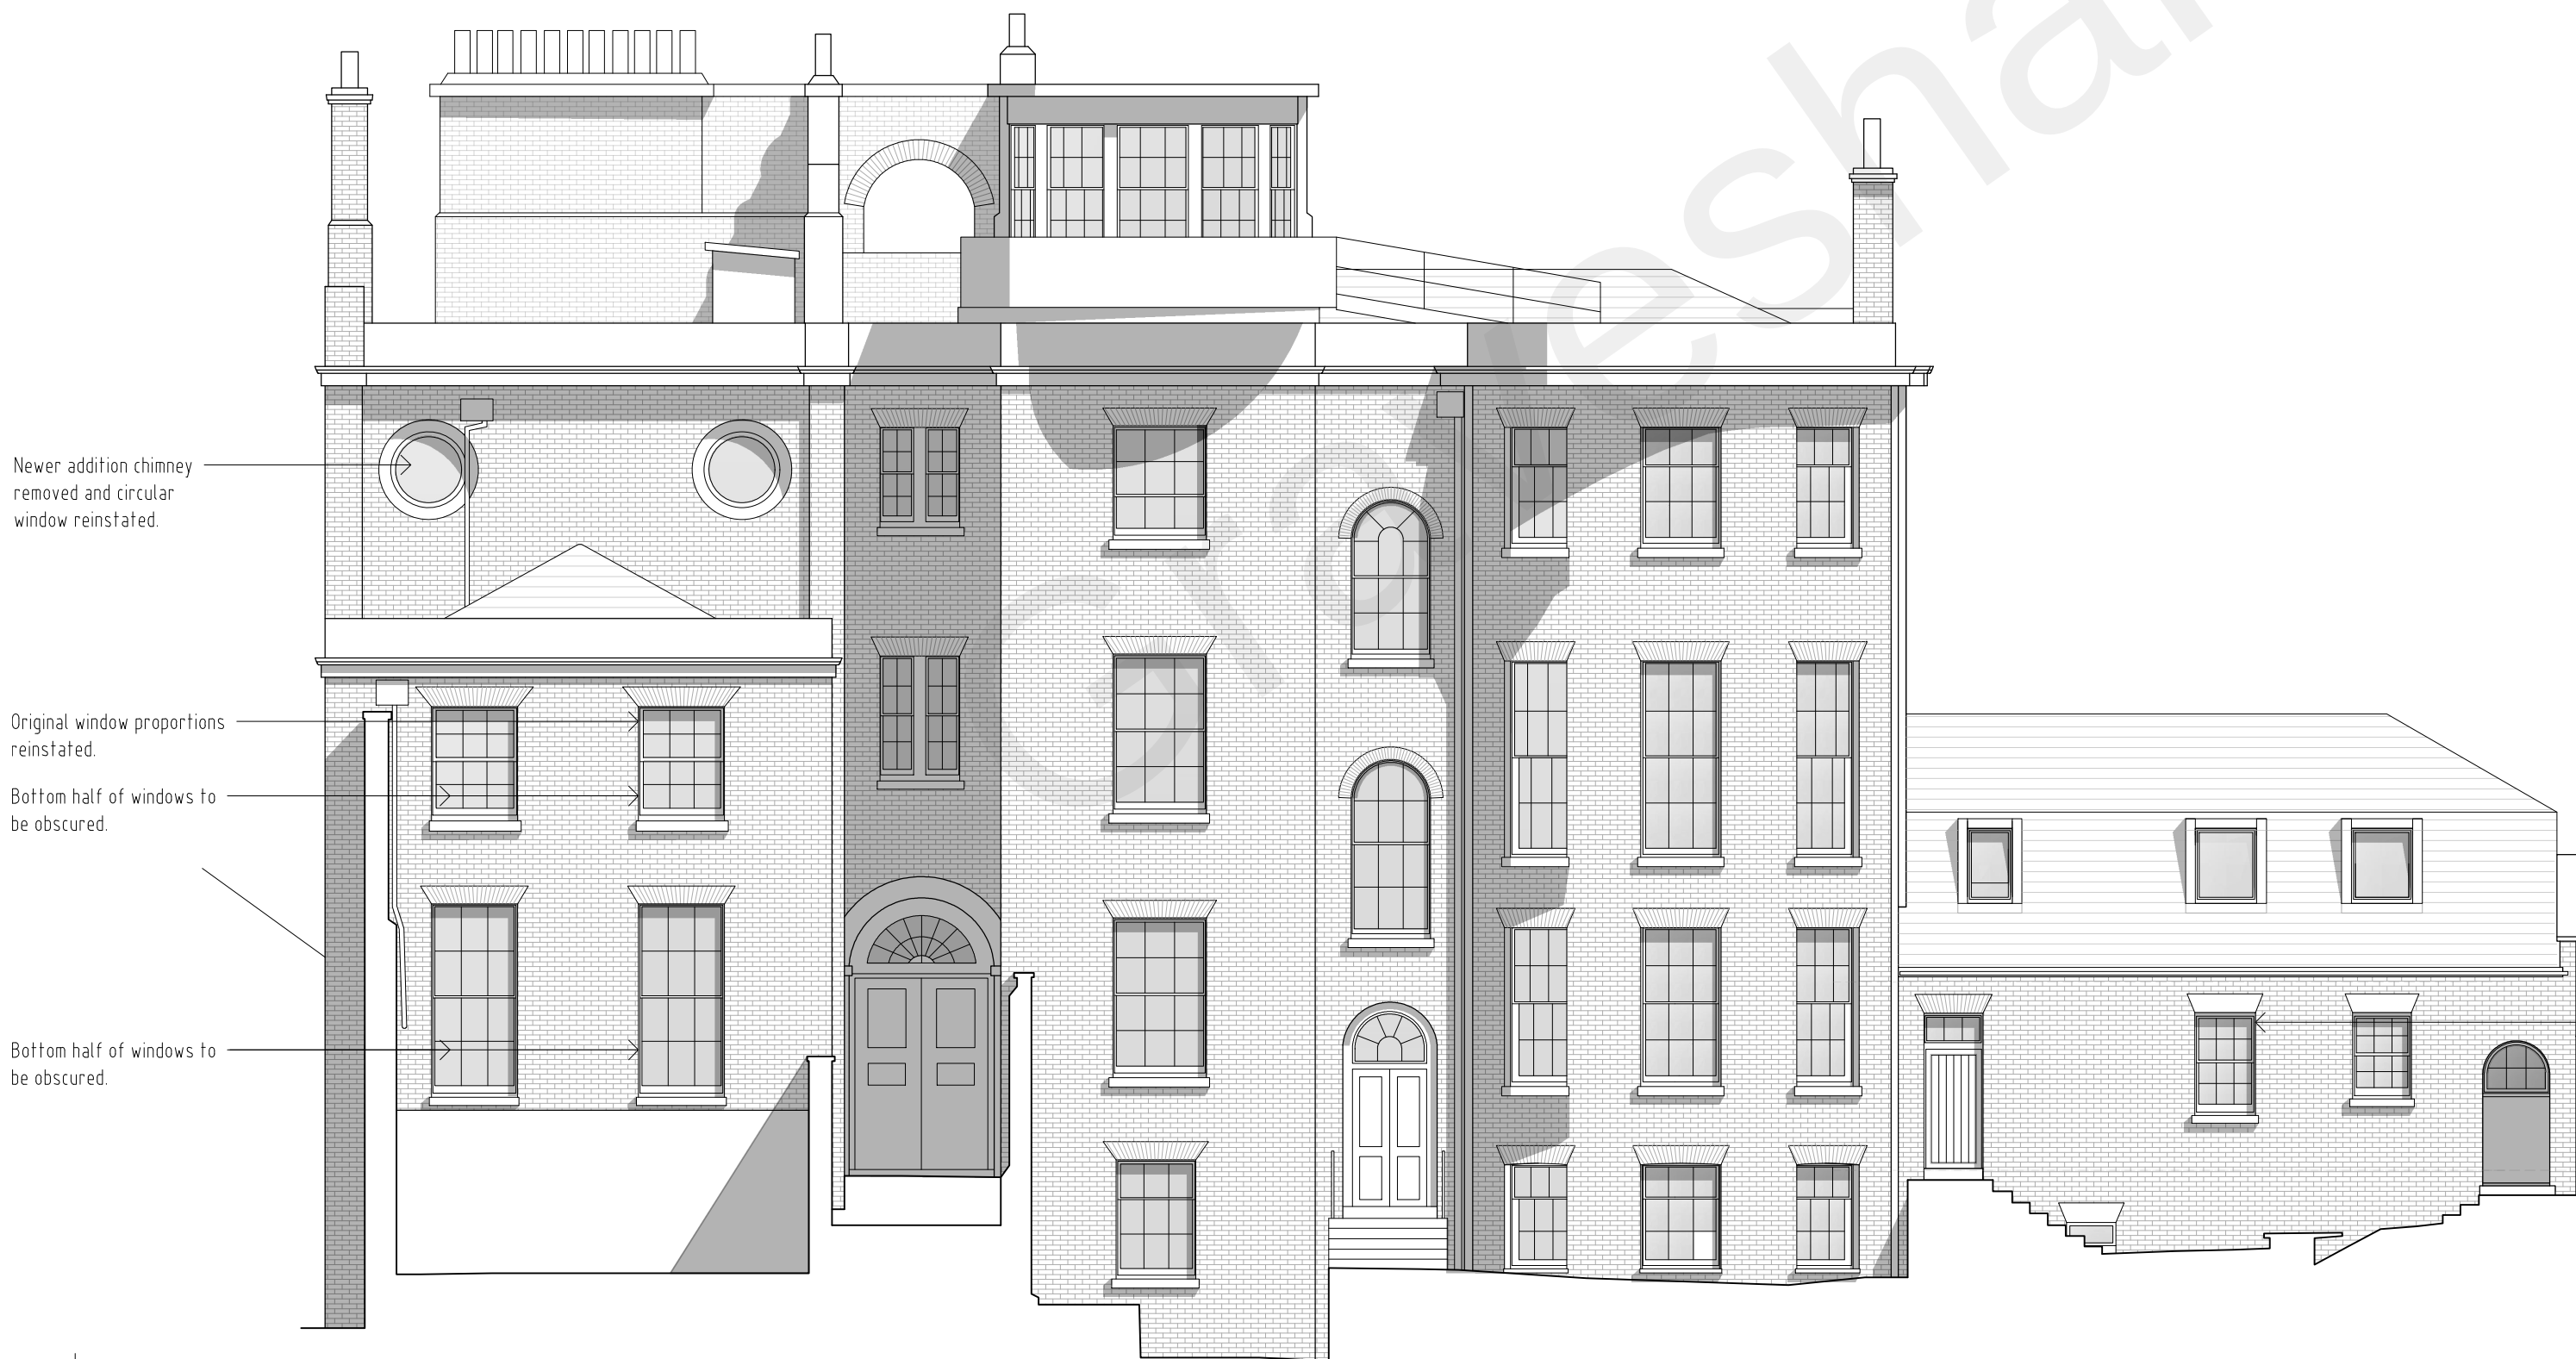

Rear elevation



Left flank elevation

A	Coach House revised to reflect comments from planning and conservation officers.	Apr 22	AR	
REV	DESCRIPTION	DATE	BY	CHKD

TURNER JACKSON+DAY ASSOCIATES

Radio House
Thanet Way, Whitstable
Kent CT5 3QX

t: 01227 261453
e: enquiries@tjda.co.uk
www.turnerjacksonday.co.uk

client details

Mile Property Group Ltd

project details

Custom House
The Terrace, Gravesend, DA12 2DE

drawing title

Custom House Main House
Proposed Elevations

date scale drawn by checked by

Mar'21 1:100@A1 NS

project no.	drawing no.	revision
1735	027	A