


DO NOT SCALE FROM THIS DRAWING
ALL DIMENSIONS TO BE VERIFIED BY THE CONTRACTOR ON SITE



Left flank elevation 1



Front elevation

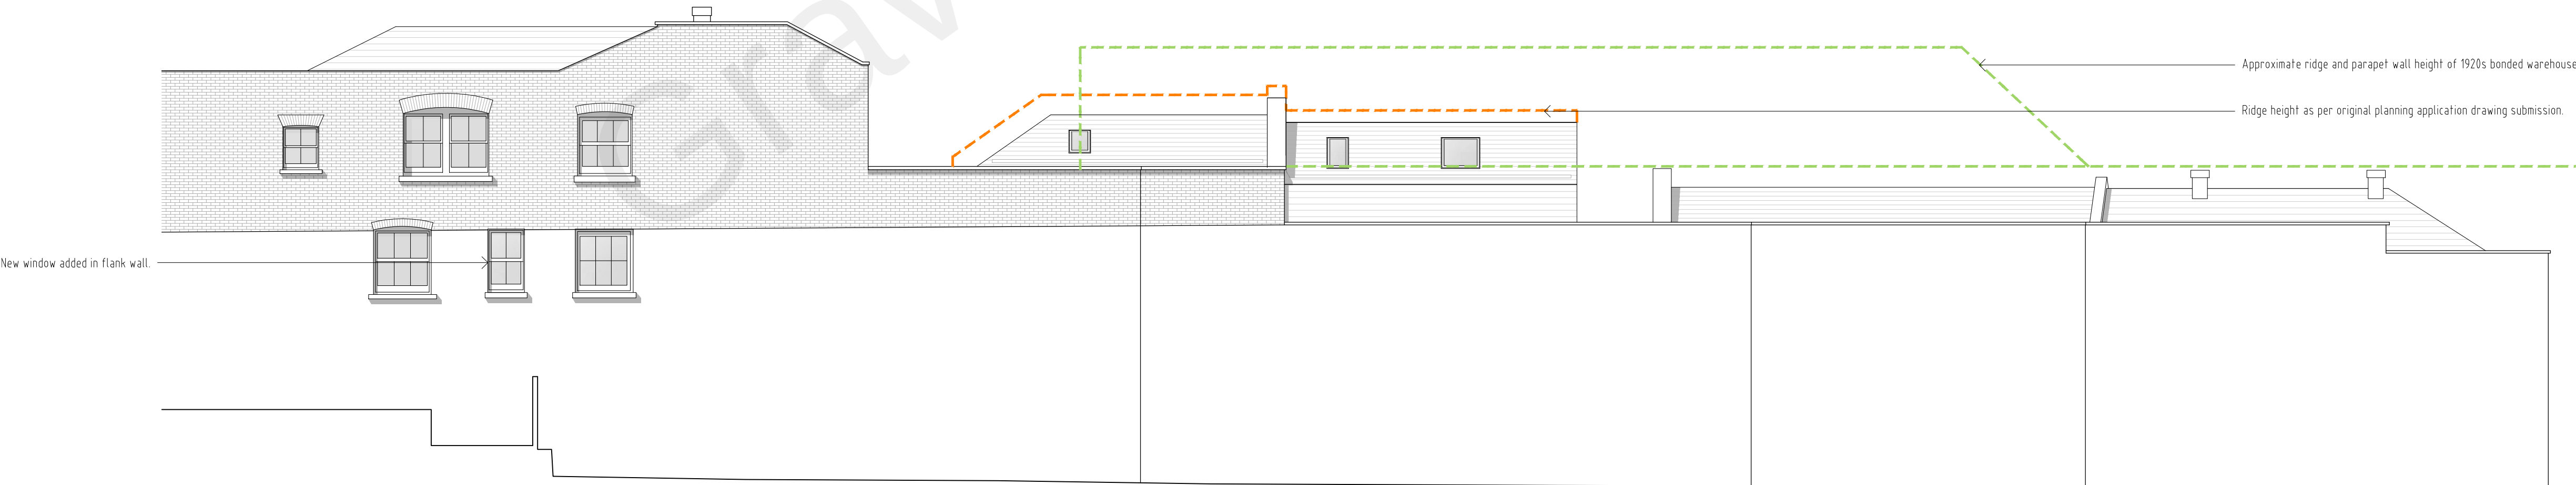

Rear elevation

B	Existing porch entrance to unit 13 retained	May 22	AR	
A	Amendment to fenestration, parapet height and roof height, unit 14 & 15	Apr 22	AR	
REV	DESCRIPTION	DATE	BY	CHKD

**TURNER
JACKSON+DAY**
ASSOCIATES

Radio House
Thanet Way, Whitstable
Kent CT15 3QX
client details
Mile Property Group Ltd

1: 01227 261453
e: enquiries@tjda.co.uk
www.turnerjacksonday.co.uk

project details

Custom House
The Terrace, Gravesend, DA12 2DE

drawing title
Custom House Outbuildings
Proposed Plans

date scale drawn by checked by

Feb'21 1:100@A1 NS

project no:	drawing no:	revision
1735	029	B