


DO NOT SCALE FROM THIS DRAWING - REPORT ANY DISCREPANCIES TO DESIGNER PRIOR TO COMMENCING WORKS


ALL DIMENSIONS TO BE VERIFIED BY THE CONTRACTOR ON SITE

THIS DRAWING REMAINS THE COPYRIGHT OF
TURNER JACKSON + DAY ASSOCIATES
AND CANNOT BE REPRODUCED WITHOUT WRITTEN CONSENT


1:100 2 8 10m

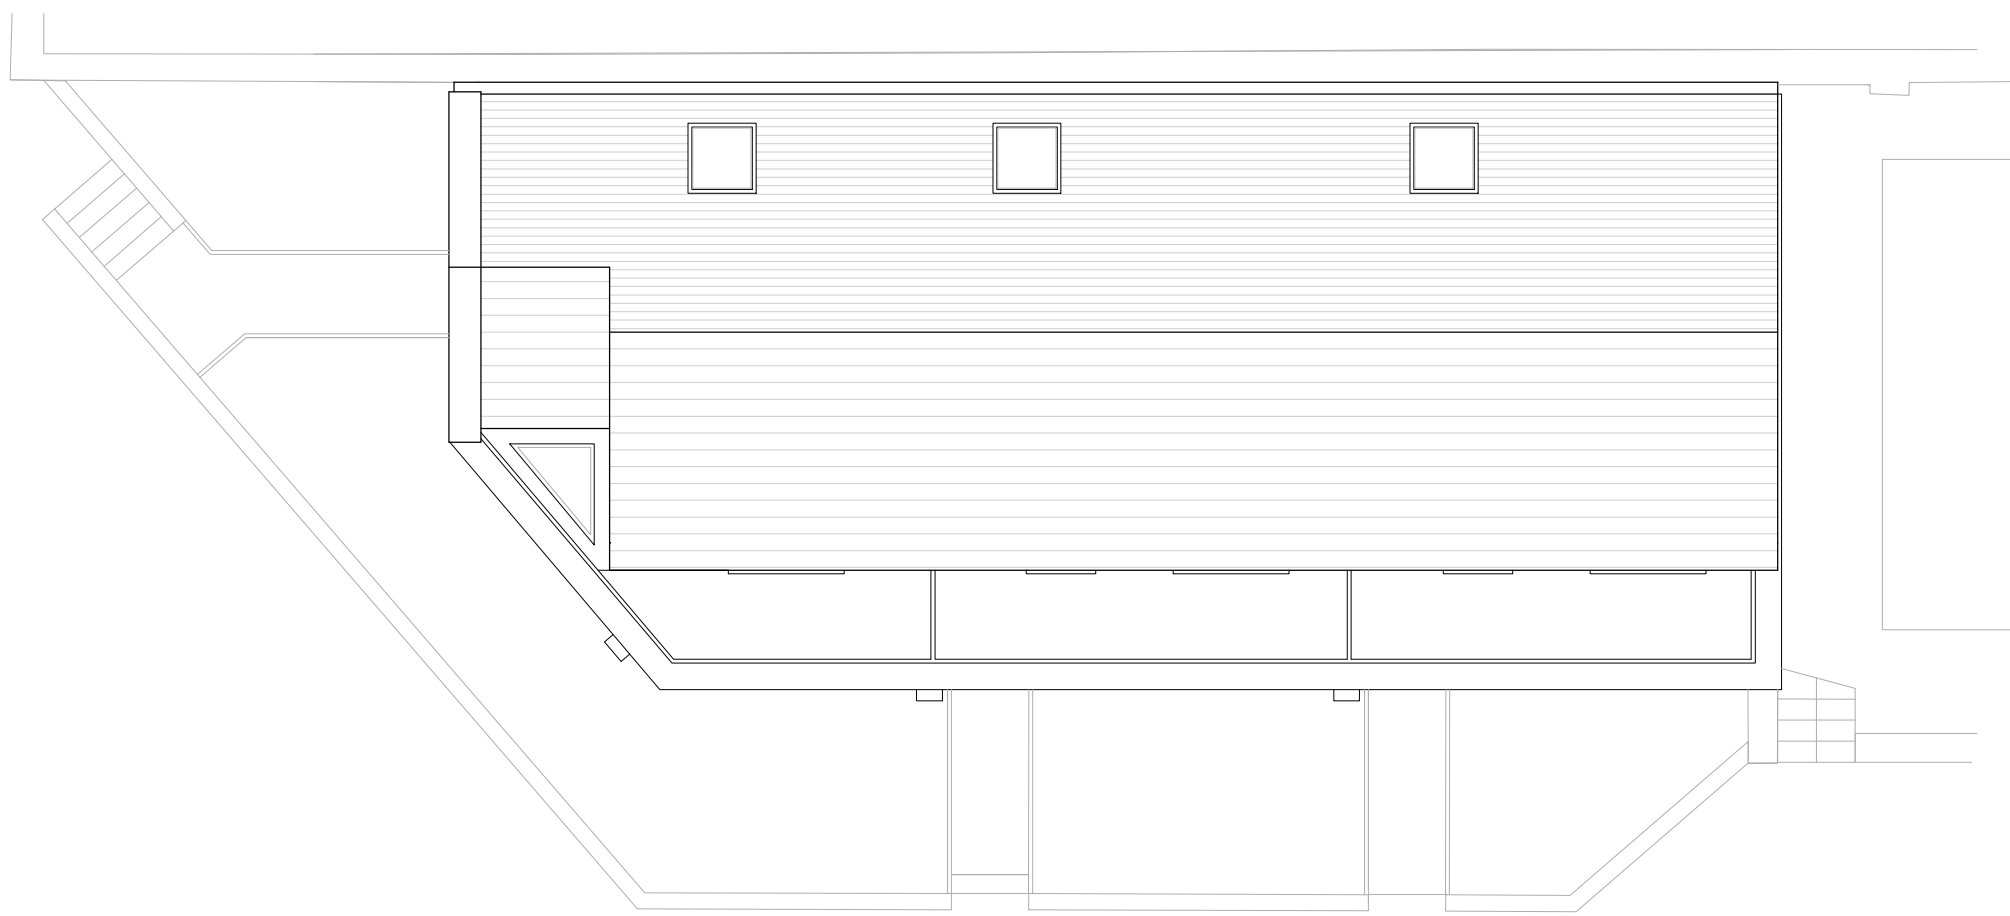

Roof plan


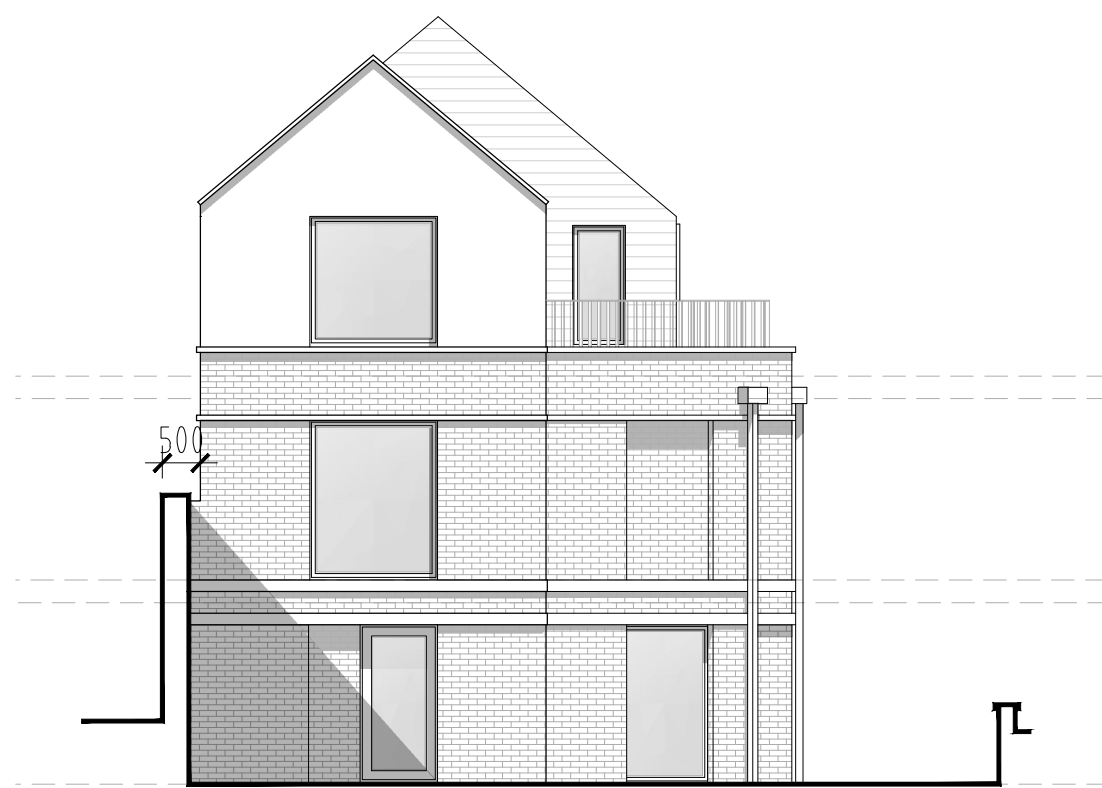


Left flank elevation

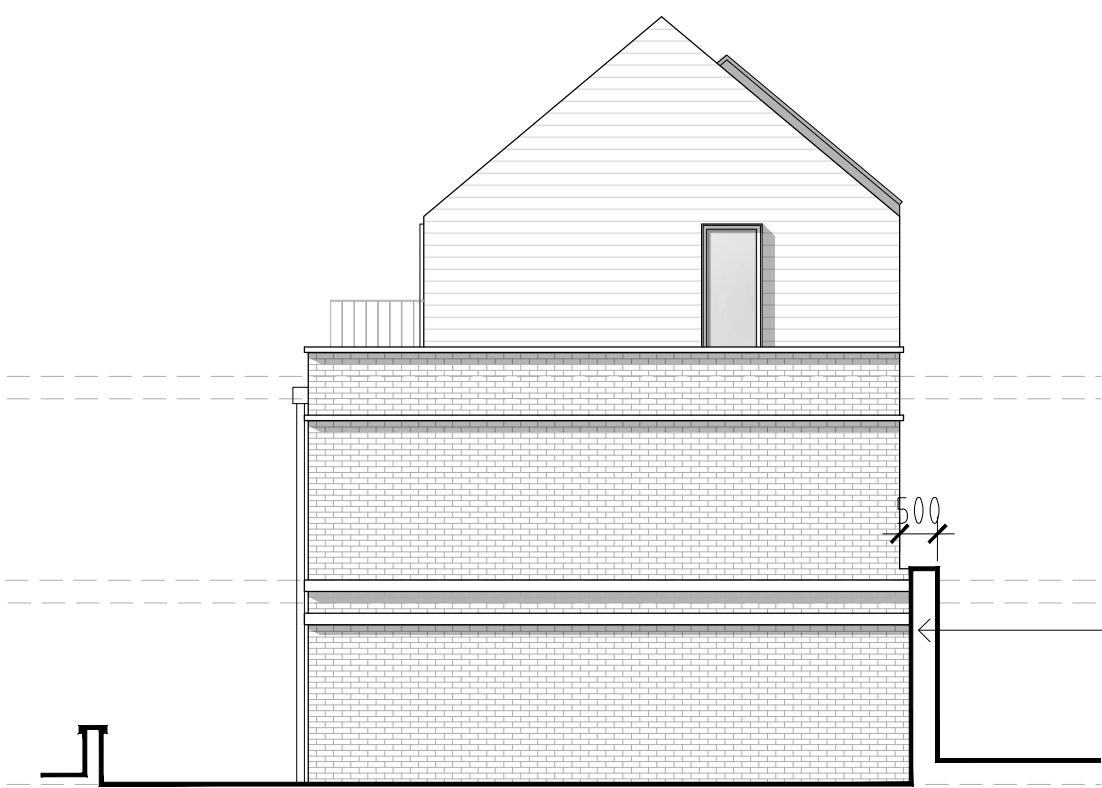

Right flank elevation


New build, ground floor rear wall to be tied into the existing boundary wall which will be repaired and rebuilt as necessary.

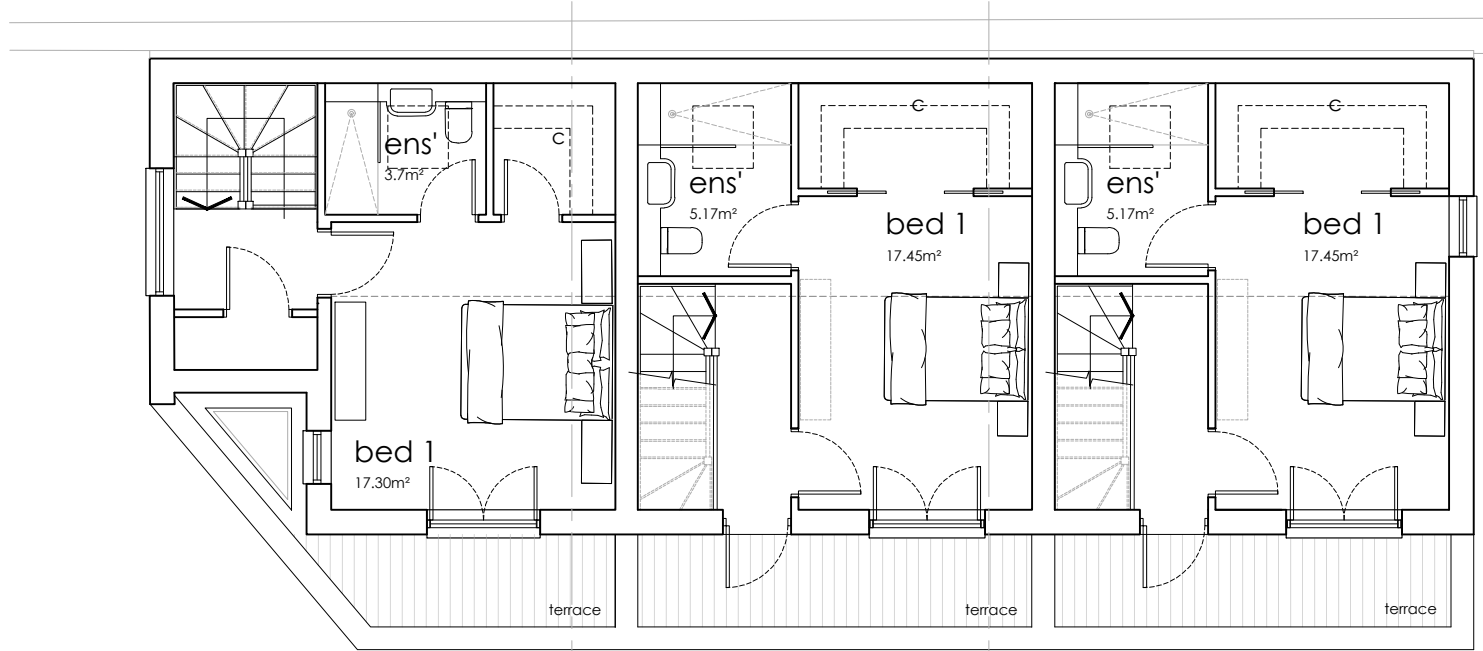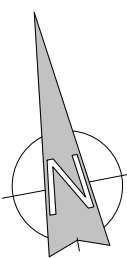


Second floor plan




Front elevation

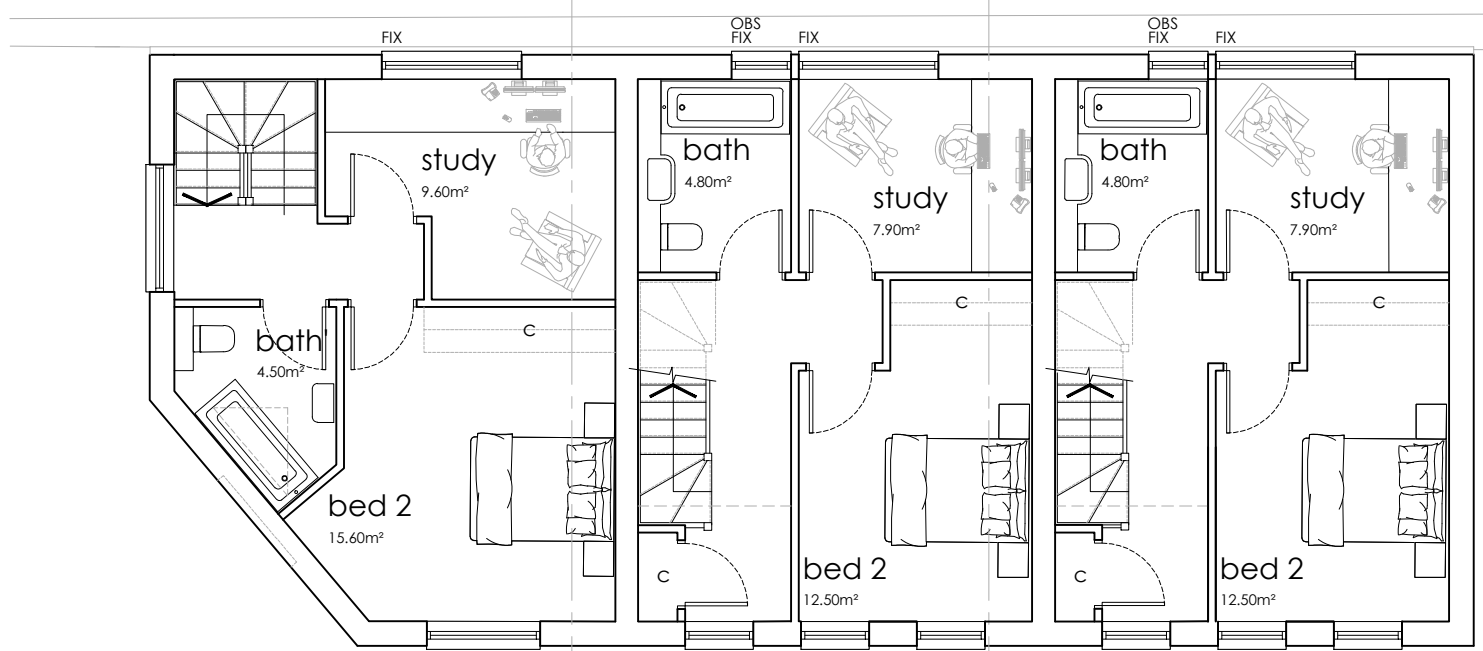

First floor plan

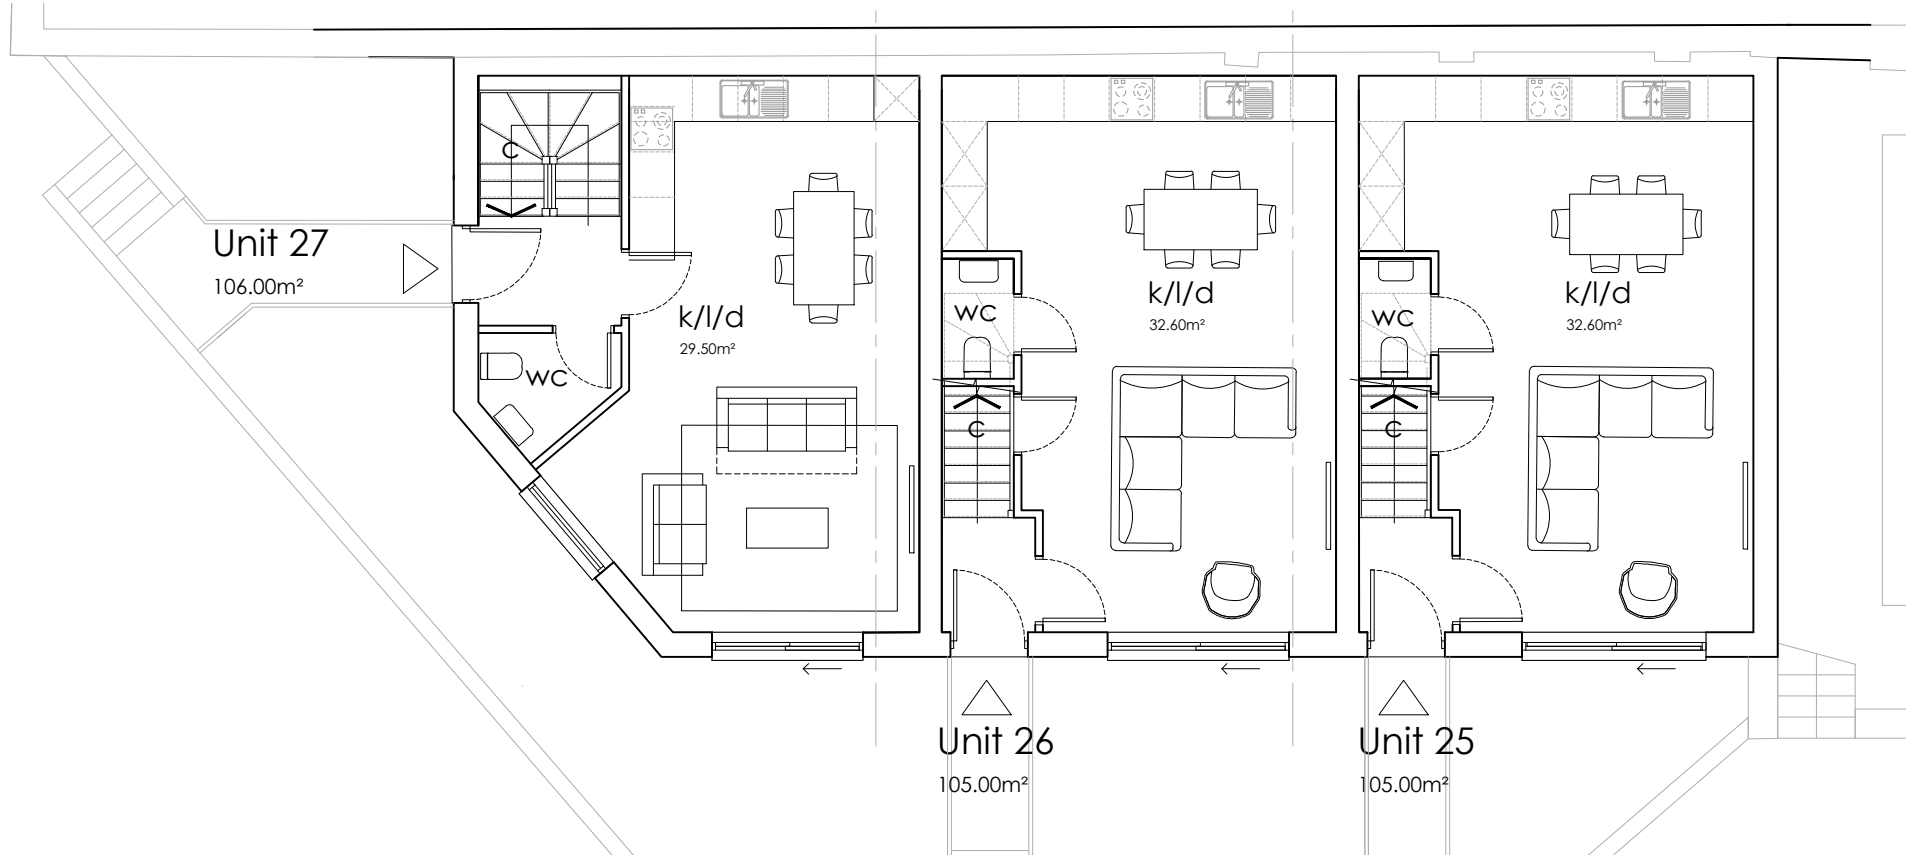


Ground floor plan

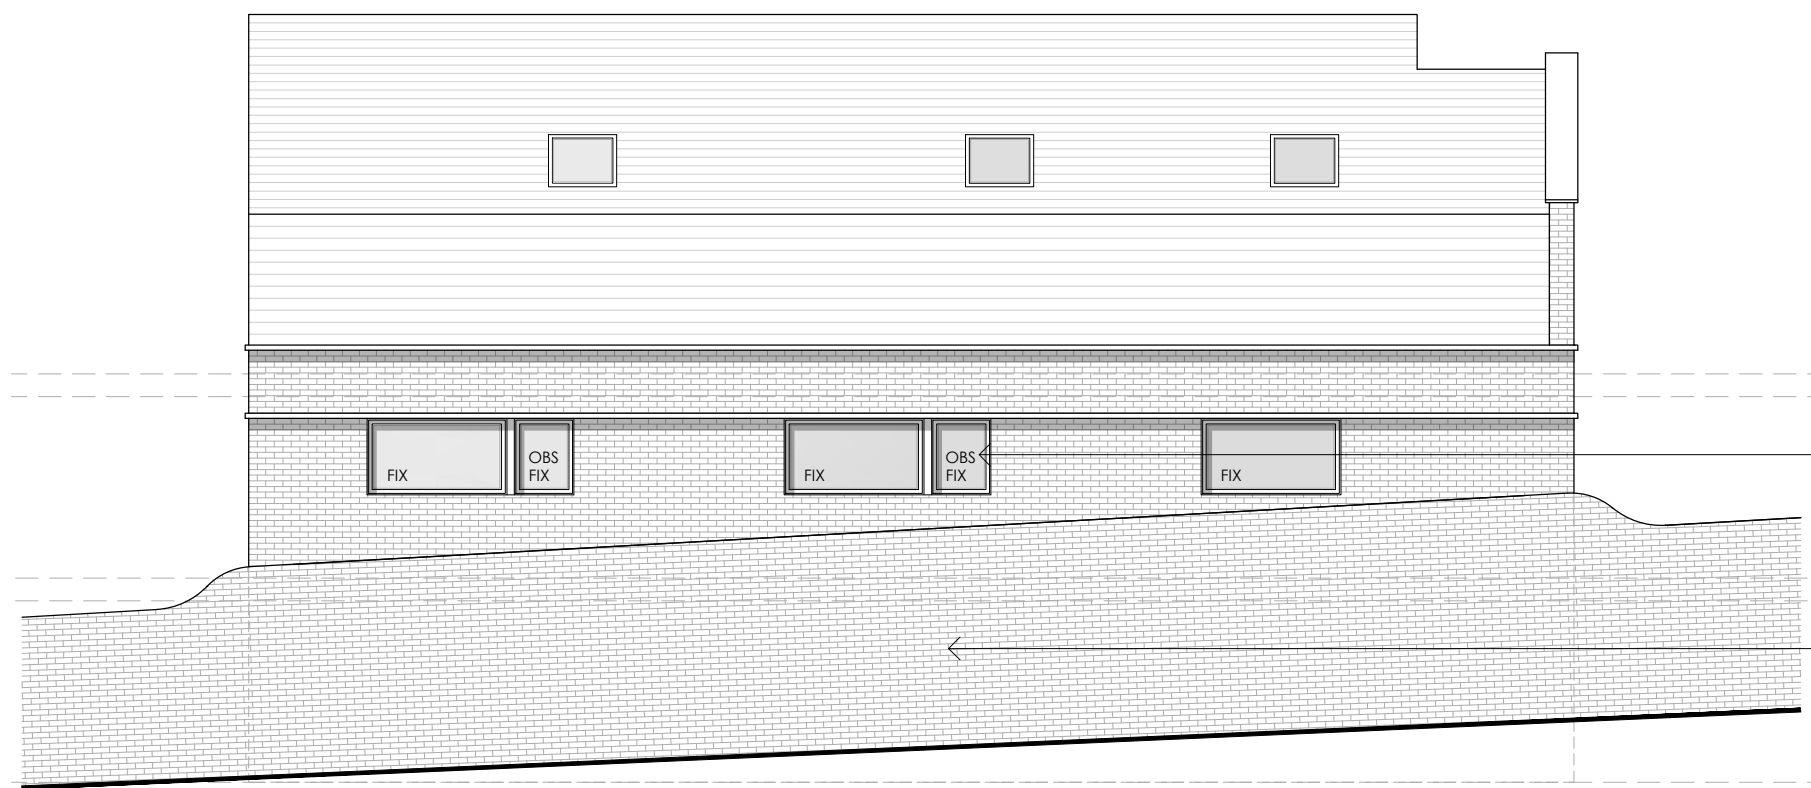

Rear elevation

All windows to rear (adjacent to LPA boundary) to be non-opening with acoustic upgrades TBC

Boundary wall to be repaired and rebuilt as necessary as part of development.

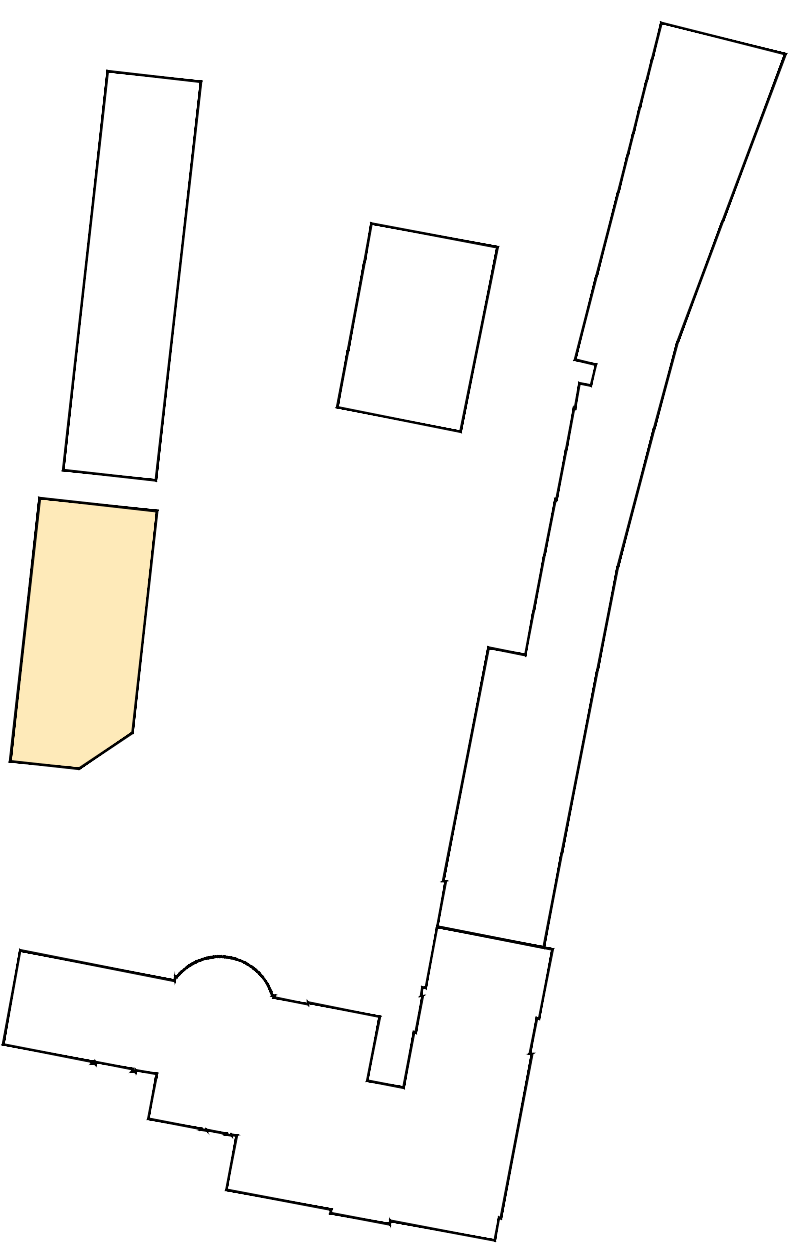

Key plan

REV	DESCRIPTION	DATE	BY	CHKD
A	Building set back away from LPA boundary by approx. 50mm on 1st & 2nd floors and moved north to align with existing retaining wall.	Apr 22	AR	

TURNER JACKSON+DAY ASSOCIATES

Radio House
Thanet Way, Whitstable
Kent CT5 3QX

t: 01227 261453
e: enquiries@tjda.co.uk
www.turnerjacksonday.co.uk

client details
Mile Property Group Ltd

project details
Custom House
The Terrace, Gravesend, DA12 2DE

drawing title
Units 26, 27 & 28
New Build Proposed Plans

date scale drawn by checked by
Mar'21 1:100@A1 AJ

project no.	drawing no.	revision
1735	032	A