


www.theplanningman.co.uk
t: 01372 897891
e: enquiries@theplanningman.co.uk

THE
ANNING
AN.CO.UK

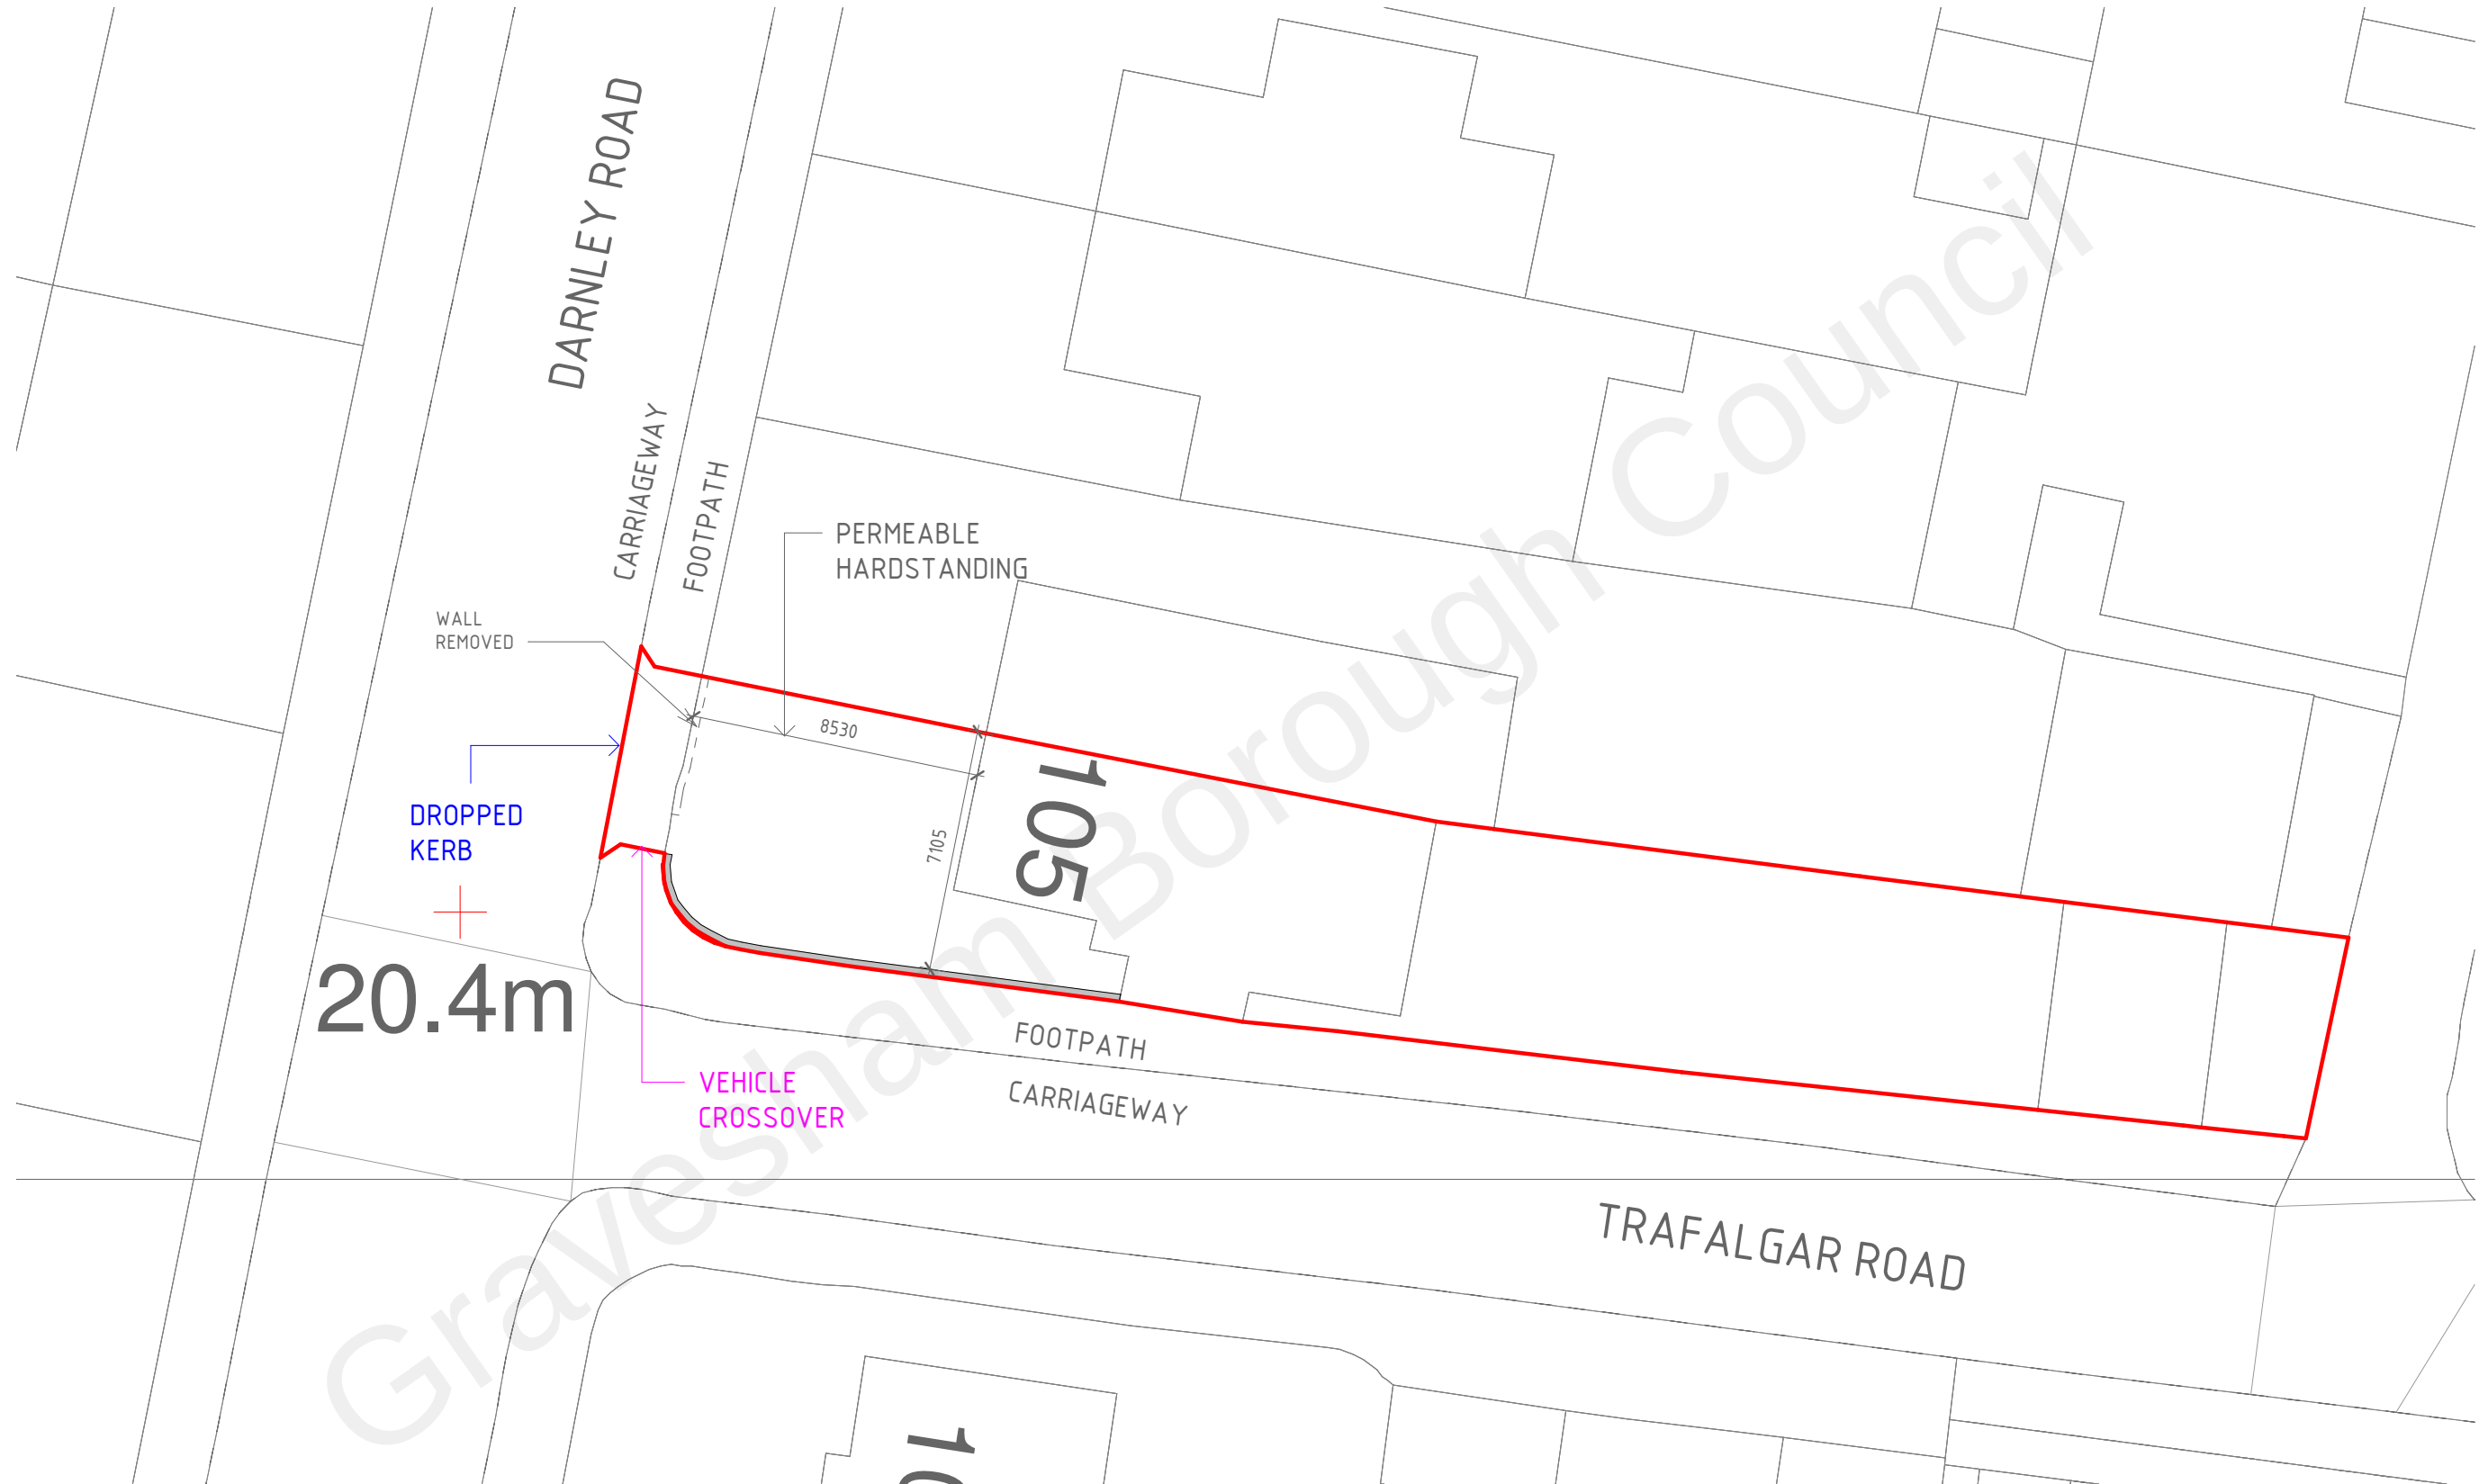

PROJECT NO.
609
PROJECT ADDRESS:
105 DARNLEY ROAD, GRAVESEND, DA11 0SQ

HEET NO: 609/ 03 REV:

SCALE:
200 @A3

DRAWING TITLE:
PROPOSED SITE PLAN

DATE:
JUNE 2022

