


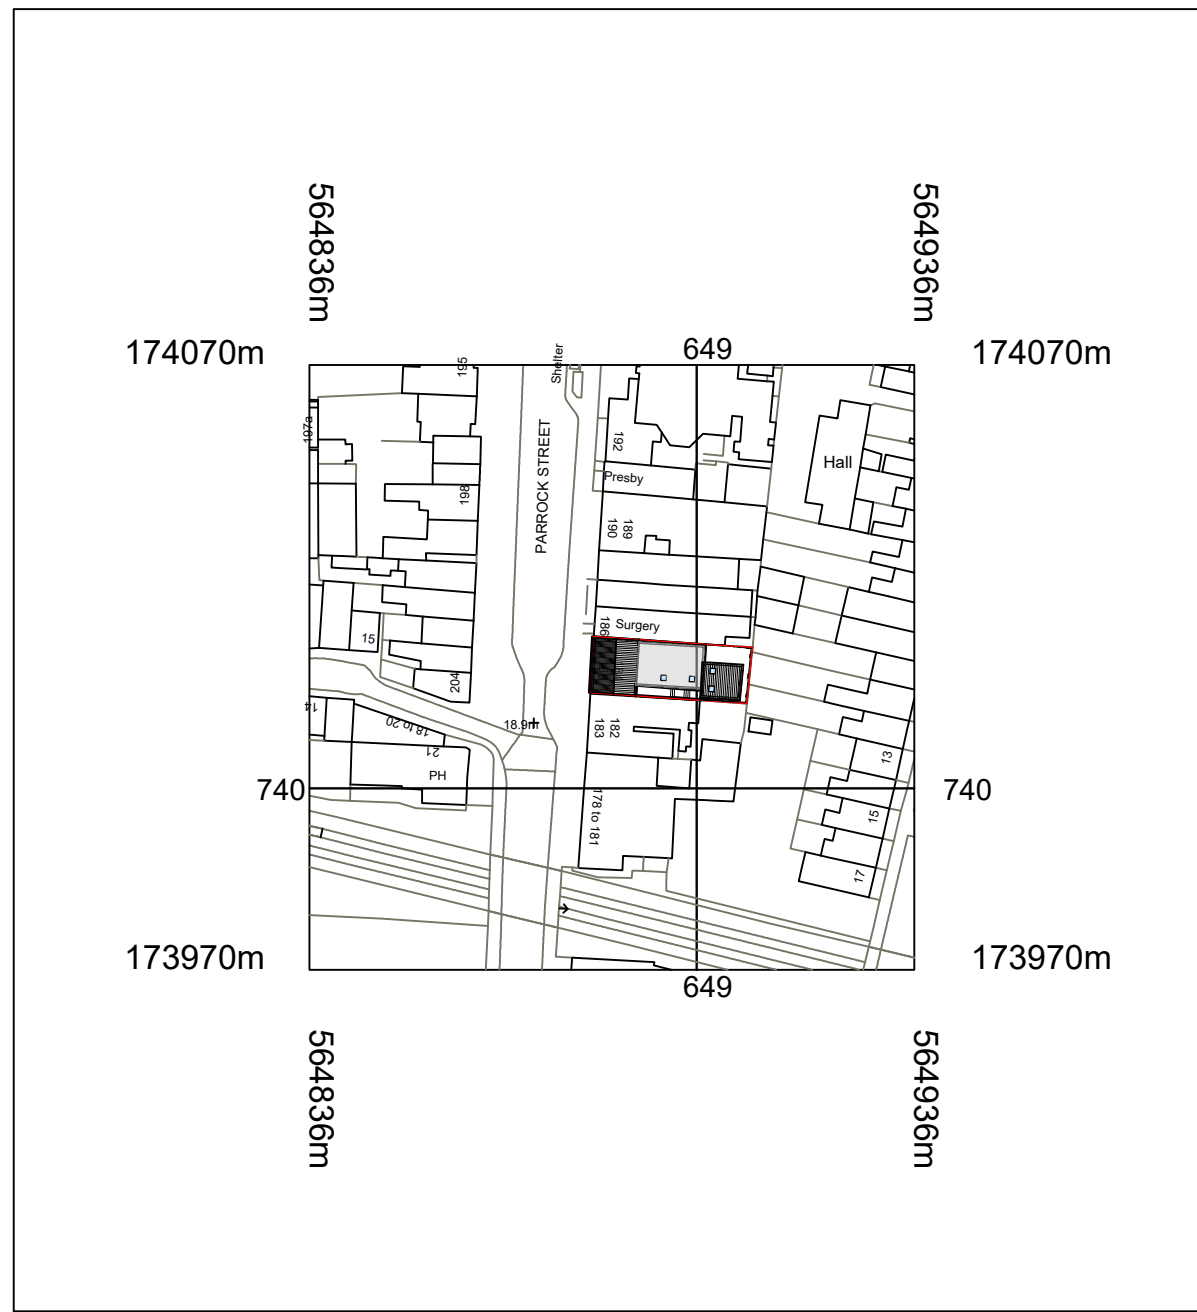
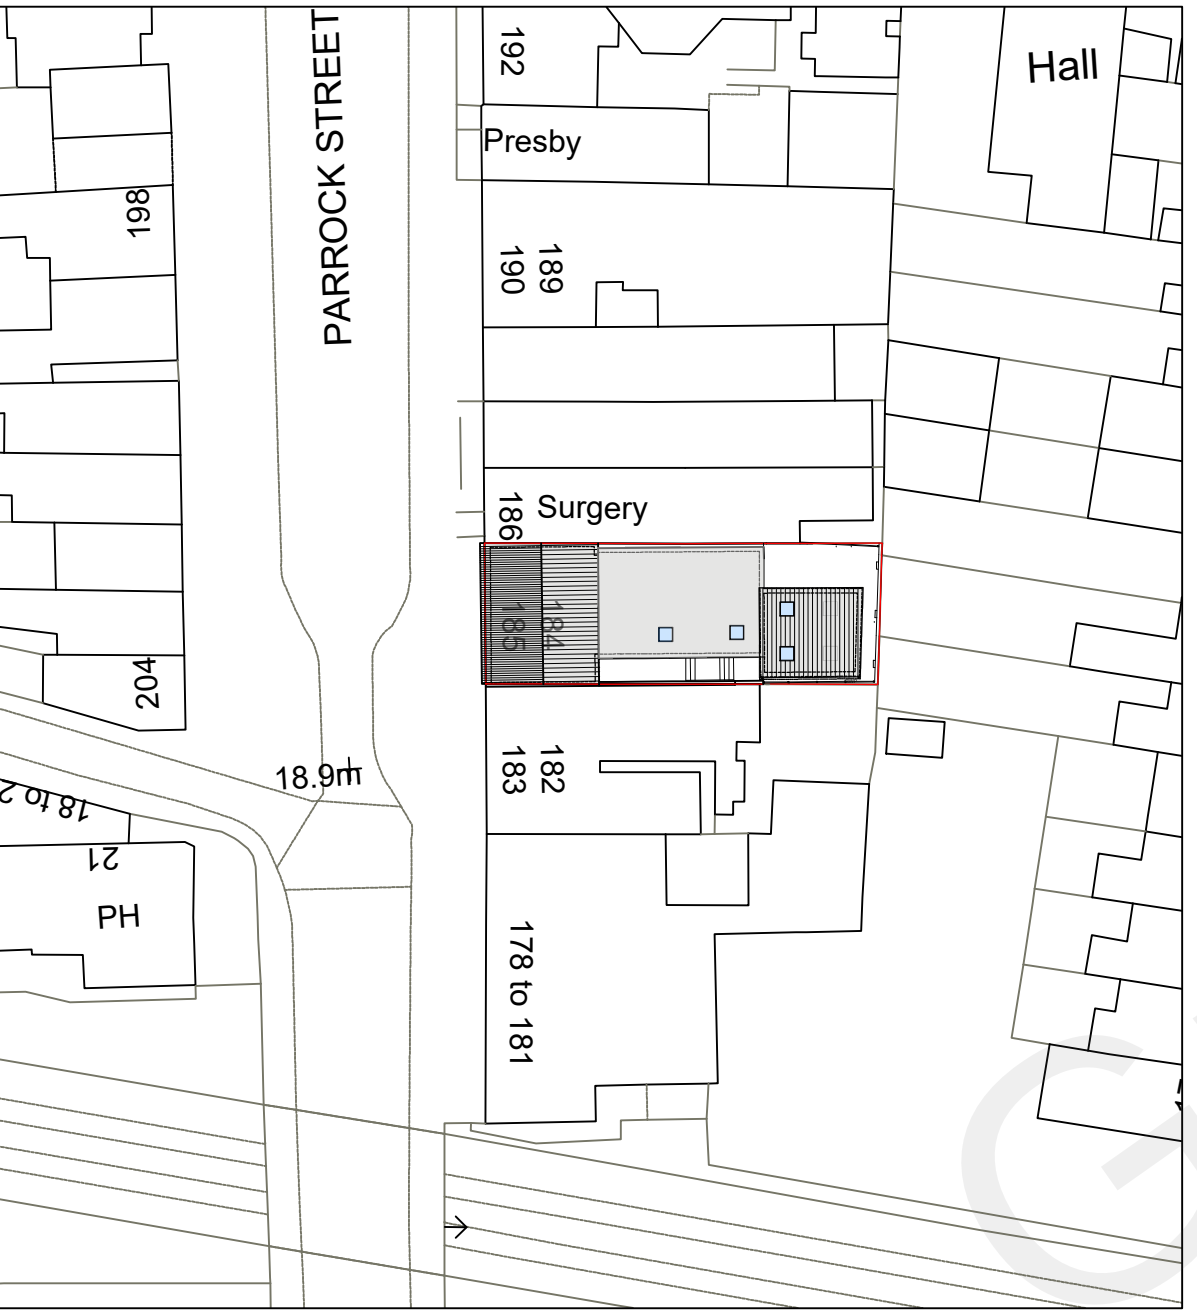
 
 


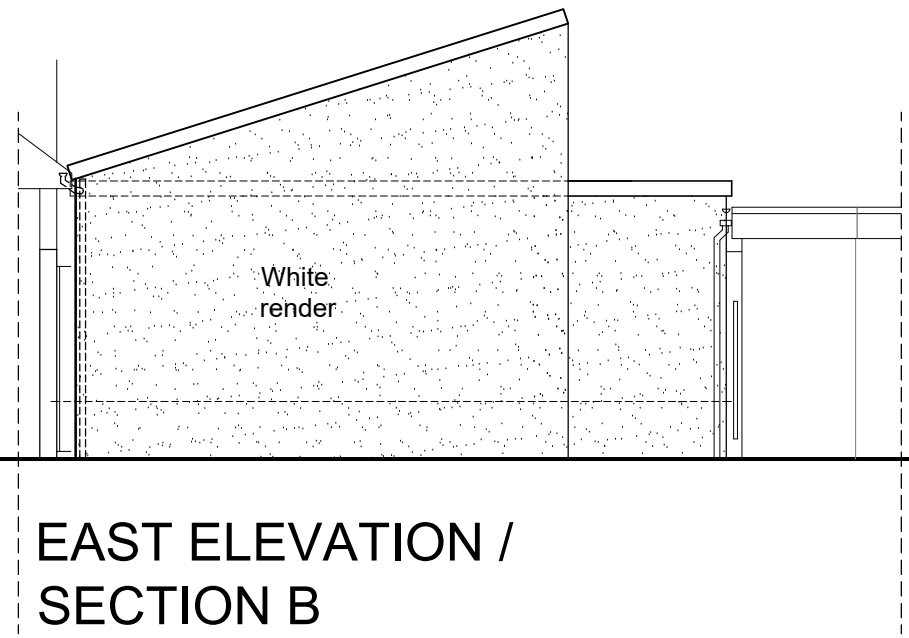


SITE LOCATION PLAN

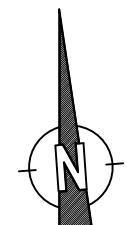


BLOCK PLAN

 


EAST ELEVATION /
SECTION B

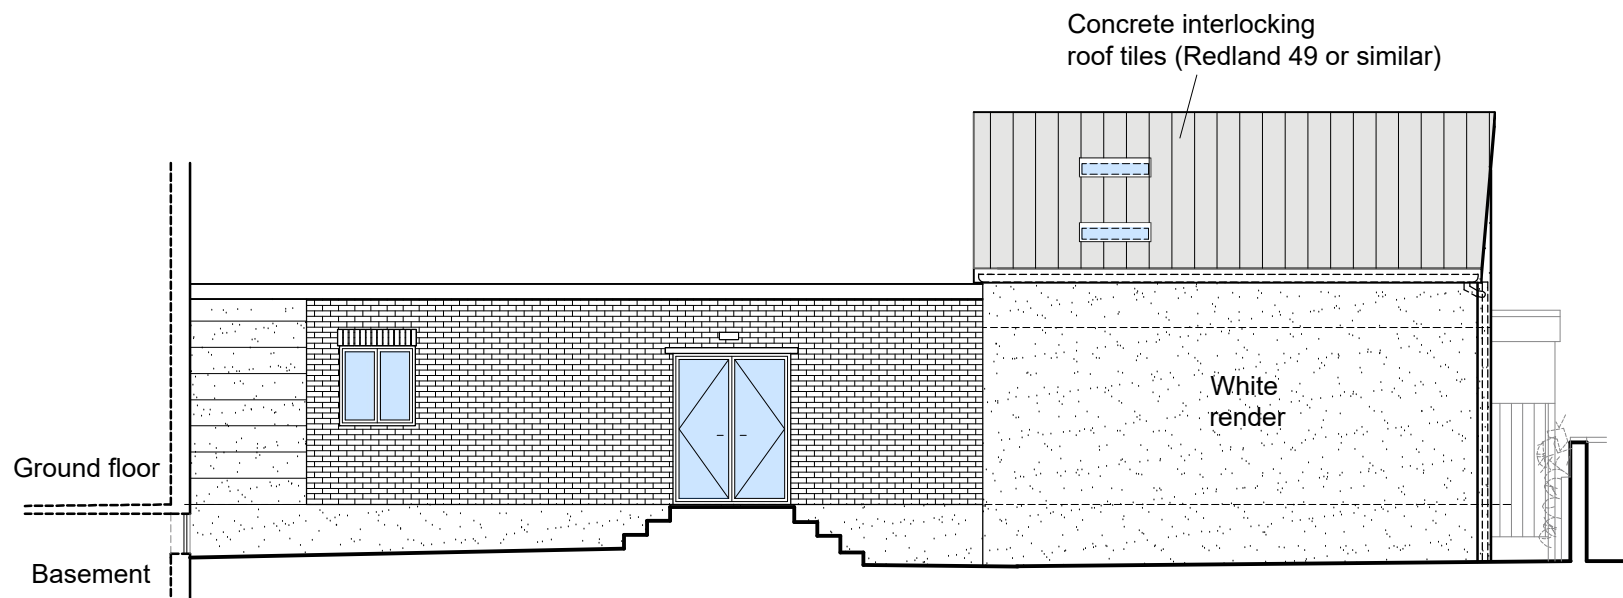


SOUTH ELEVATION /
SECTION A

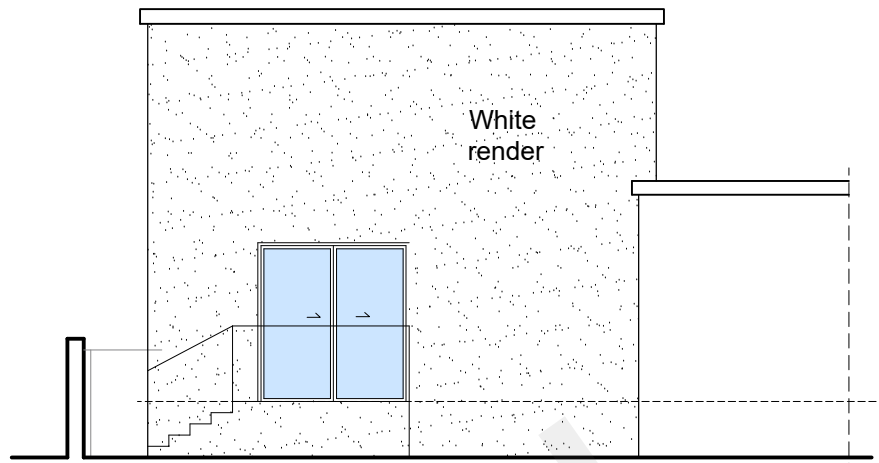

NORTH ELEVATION /
SECTION C

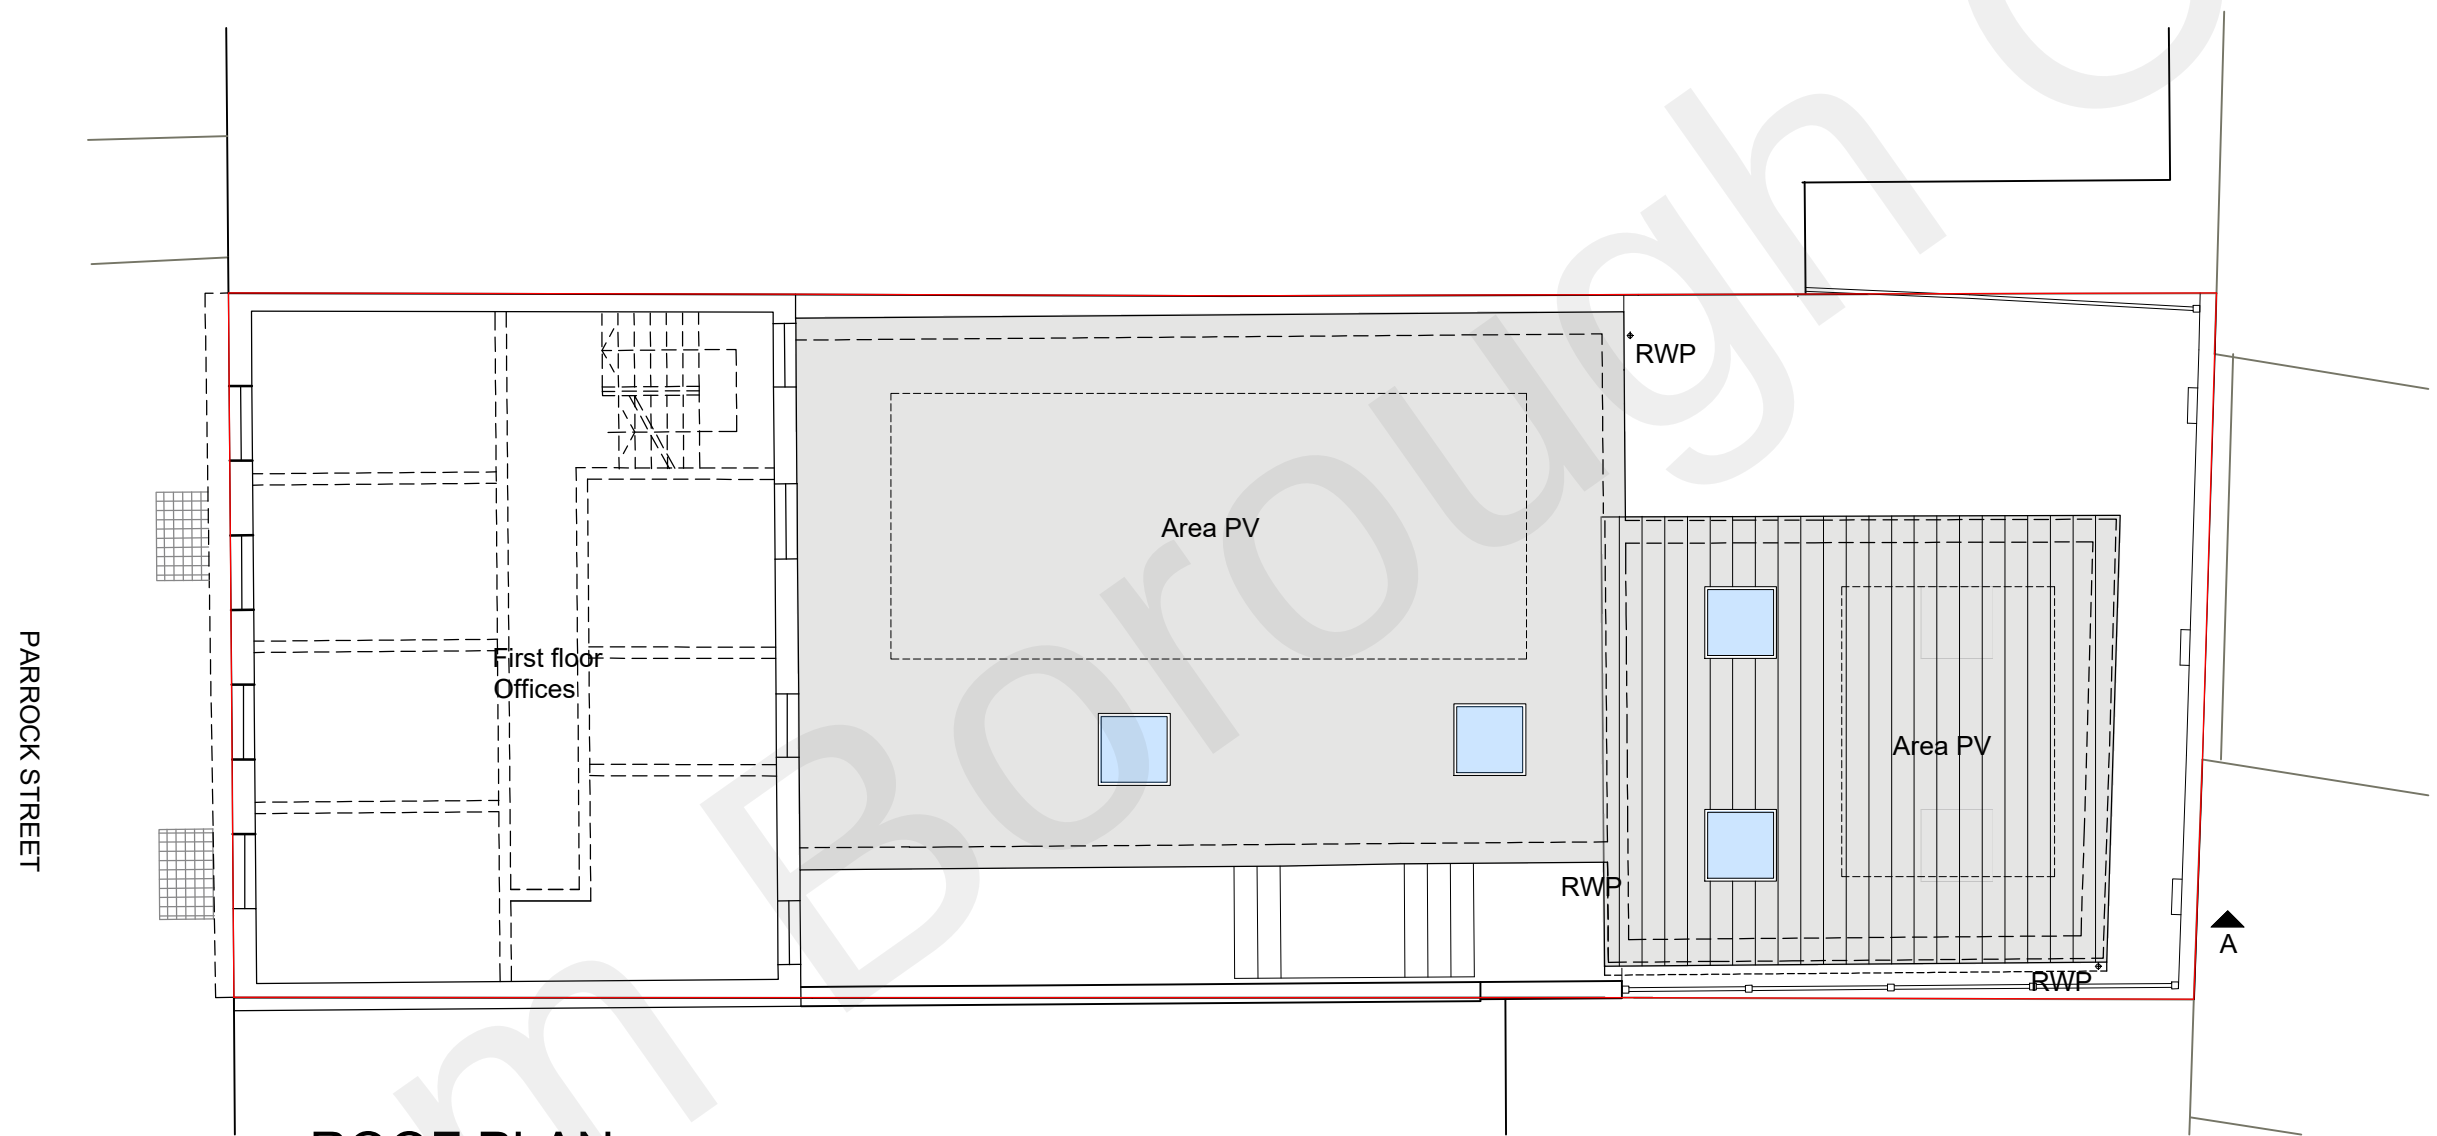



ROOF PLAN

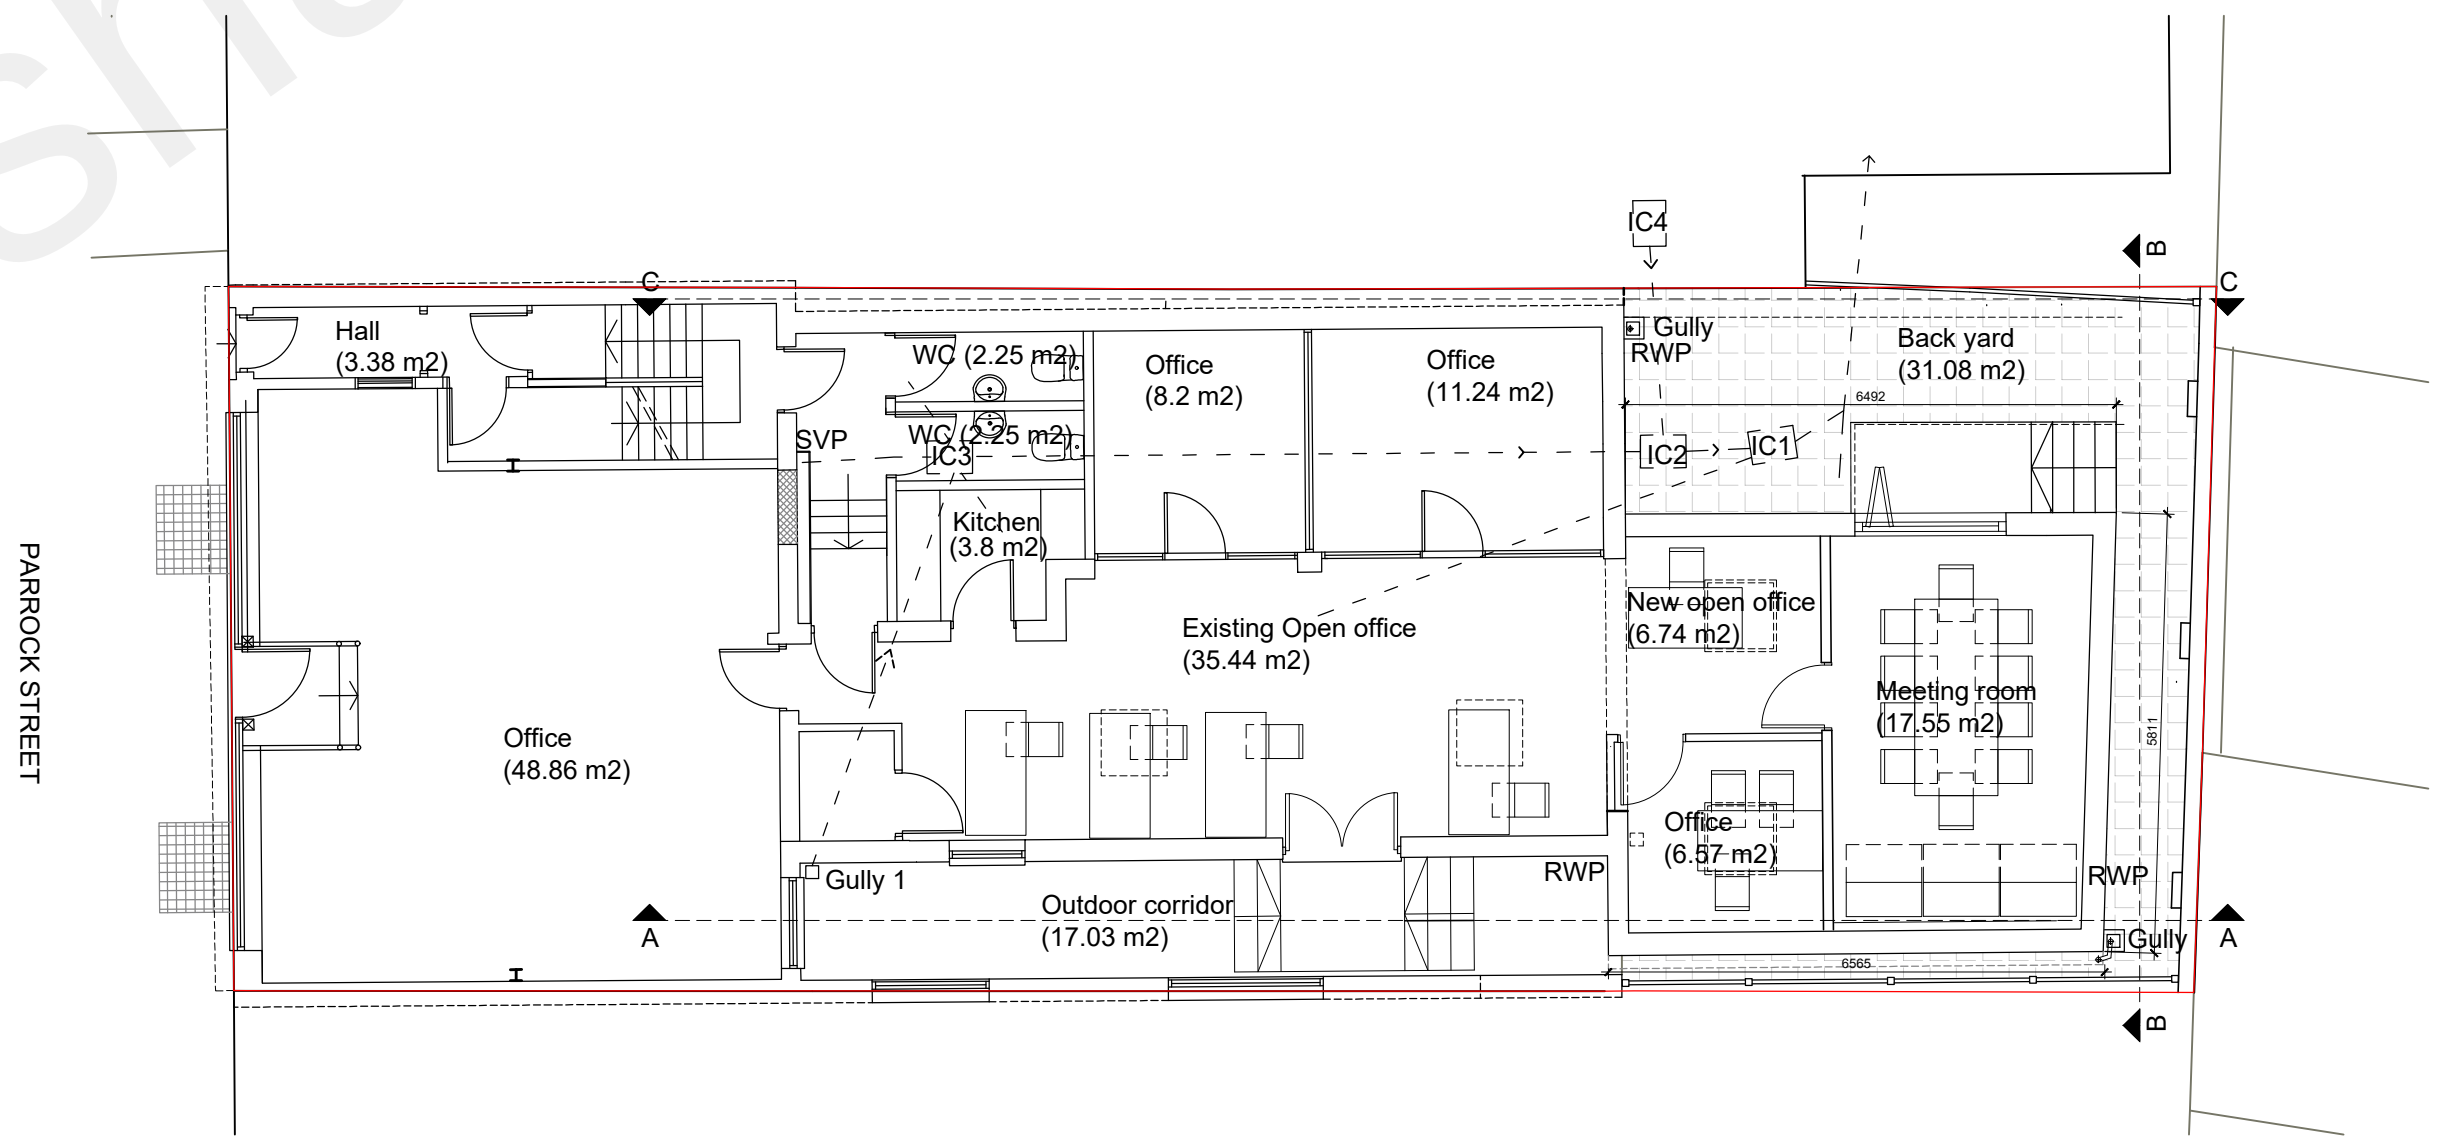


GROUND FLOOR

NOTE:

1. Proposal subject to license from Southern Water and Building Control
2. No additional foul drainage proposed

  

This drawing remains the Copyright of the architects and may not be reproduced in whole or in part without their written permission

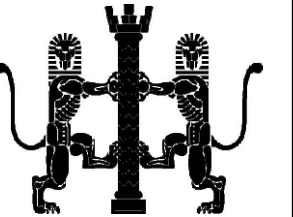

NOTES

Do not scale

Verify all dimensions on site before commencing any work or preparing any shop drawings

All building materials, components and workmanship to comply with the appropriate Public Health Acts, Building Regulations, British & European Standards and Codes of Practice and to the appropriate manufacturers recommendations.

For all specialist work see relevant drawings

All schemes to be set out completely including buildings, roads, drainage and levels prior to the commencement of works

Sites to be checked against Land Registry plans and any necessary Easements to be established

Any discrepancies, errors or omissions to be reported to the architect for further instructions before commencement of works

K		
J		
H		
G		
F		
E		
D		
C		
B		
A		

Date	Revisions	By
------	-----------	----

DAC
Architects

21 Stone Street, Gravesend, Kent, DA11 0NP
Tel: 01474 566996 Fax: 01474 320374
Design@DACarchitects.co.uk

Project Title

**OFFICE EXTENSION
184 PARROCK STREET,
GRAVESEND
DA12 1EN**

Client

**M. SEARS
184 PARROCK STREET
GRAVESEND
DA12 1EN**

Drawing Title

**SLP, BLOCK PLAN,
PLANS AND ELEVATIONS
AS PROPOSED**

Scale	Date	Drawn By
As shown @ A1	07/06/2021	K.R.

Project No.	Dwg. No.	Rev.
5312	D-02	