



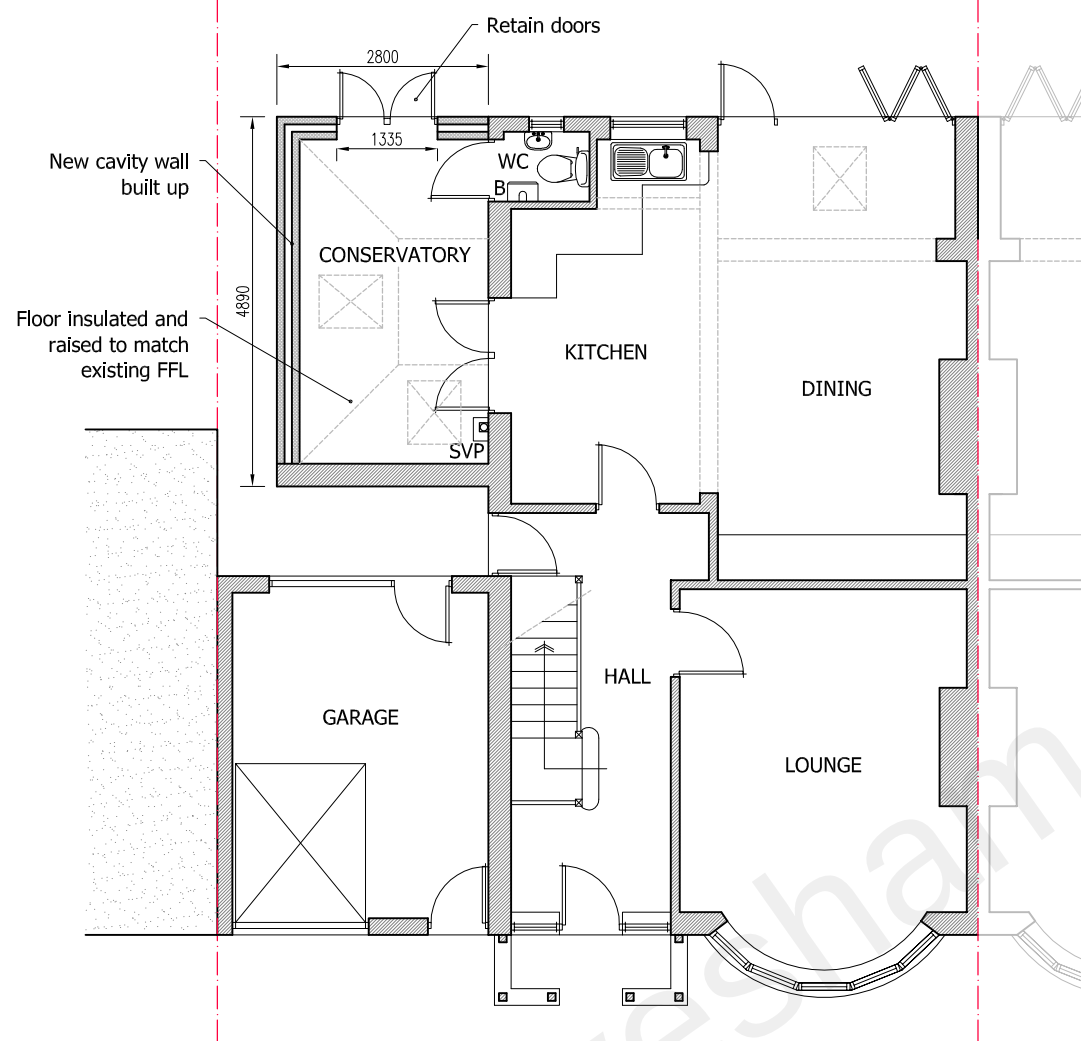

**PROPOSED GROUND
FLOOR PLAN**
scale 1:100

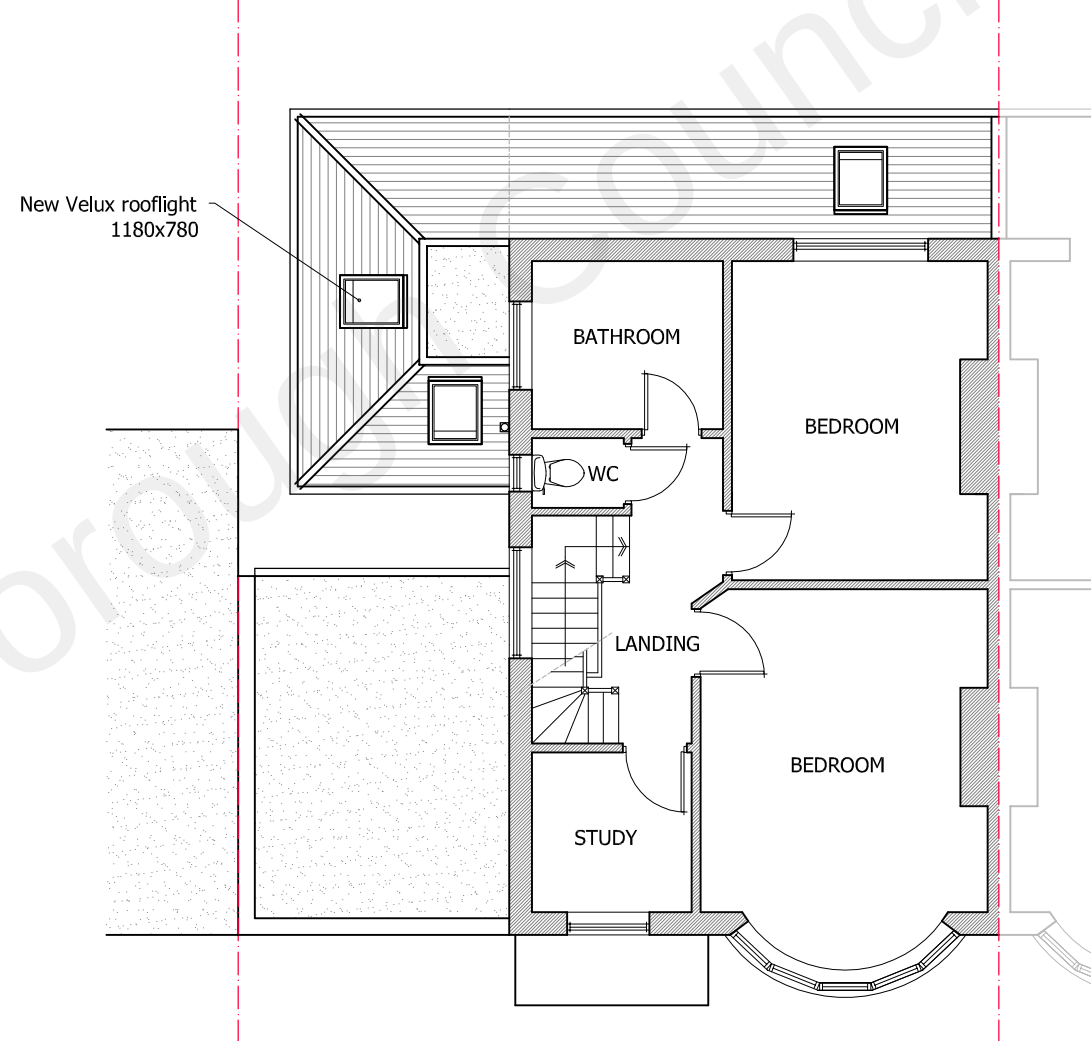

**PROPOSED FIRST
FLOOR PLAN**
scale 1:100



CADGUYS ARCHITECTURAL SERVICES

15-17 Middle Street,
Brighton, BN1 1AL
T: 0751 20 90 919
E: Sonny@cadguys.co.uk
W: www.cadguys.co.uk



07512090919
www.cadguys.co.uk
cadguys@mail.com

Project

16 PARROCK AVENUE, GRAVESEND, DA12 1QQ

Drawing Title

Proposed Plans

Date

JAN-2023

Scale

1:100/A3

Project No.

CG-268

Drawing No.

PL/04

Drawn by/Checked by

SM

Rev

Date

A

110123

Details

Initial drawings sent out for review

Dimensions to be verified on site
by contractor prior to
commencement of work

This is the copyright of the practice
and may not be reproduced in part
or in whole without the prior
written consent of the practice.