




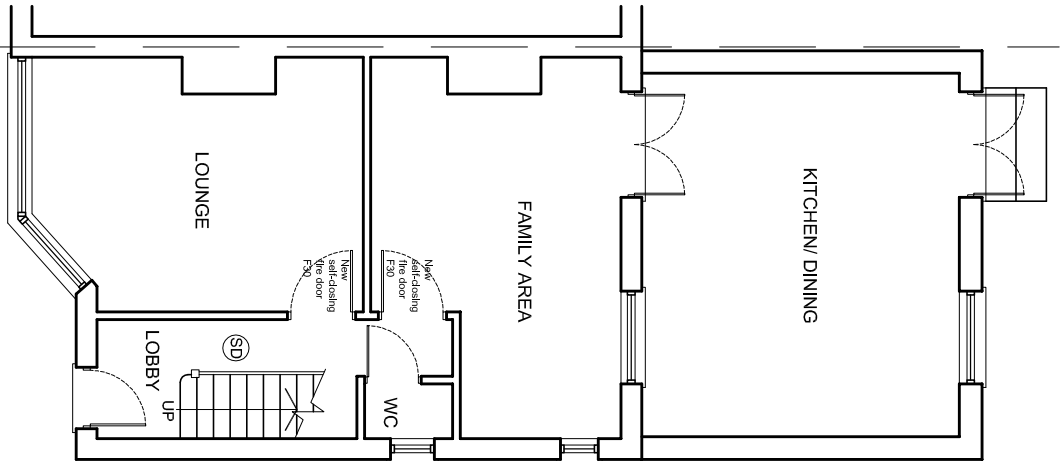


PROPOSED GROUND FLOOR PLAN
(NO CHANGE)

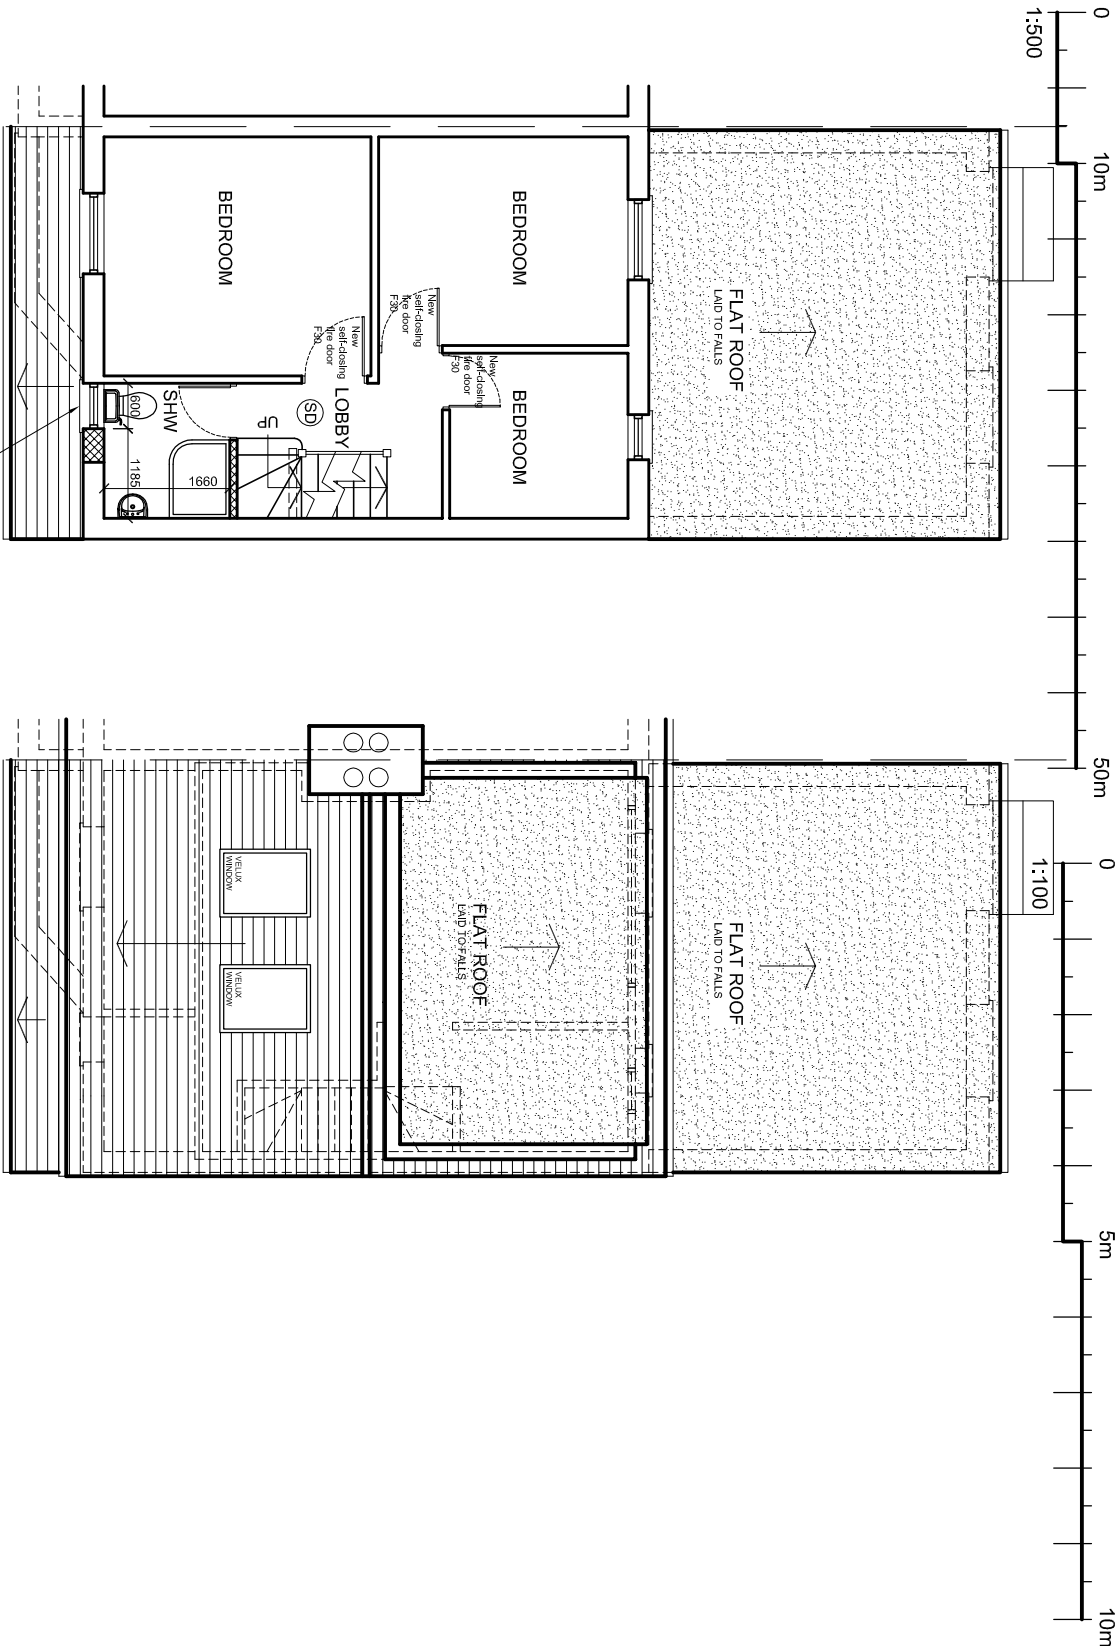

EXISTING BLOCK PLAN - SCALE 1:500

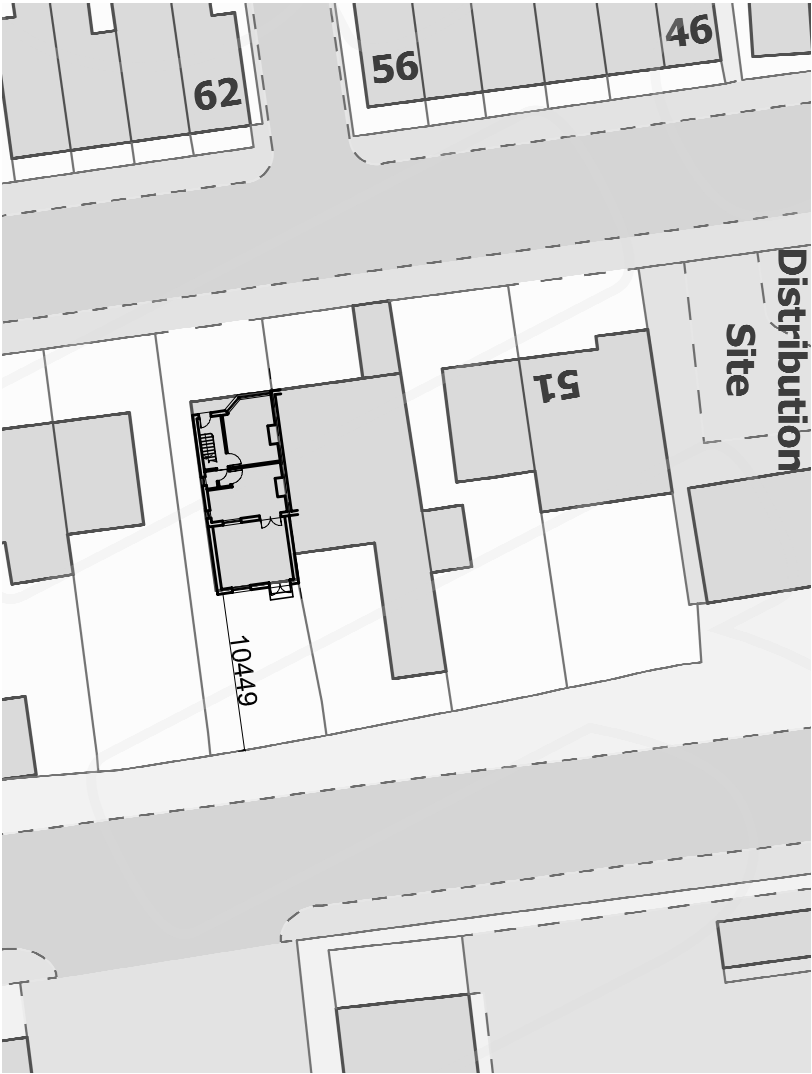

PROPOSED BLOCK PLAN - SCALE 1:500

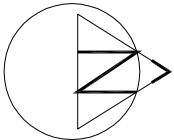

rev.	description	date	chkd.
------	-------------	------	-------

93 Colmandene Crescent,
Orpington, Kent BR5 2RA
020 3004 9238
07931 931 035

Design And Plan
CONSULTANTS
s.nagpal@dapconsultants.co.uk
www.dapconsultants.co.uk

project : 57 Suffolk Road
Gravesend

drawing title :

Proposed Floor Plans and Block Plans

drawn: SN	chkd : SS	date: 10.07.2023
status: Permitt. Develop	scale: 1:100@A3	
proj no : 2430	drg no: 04	rev no: