




The Contractor is to check all dimensions on site and report any discrepancies to the Contract Administrator. This drawing is to be read in conjunction with all other standard documentation.

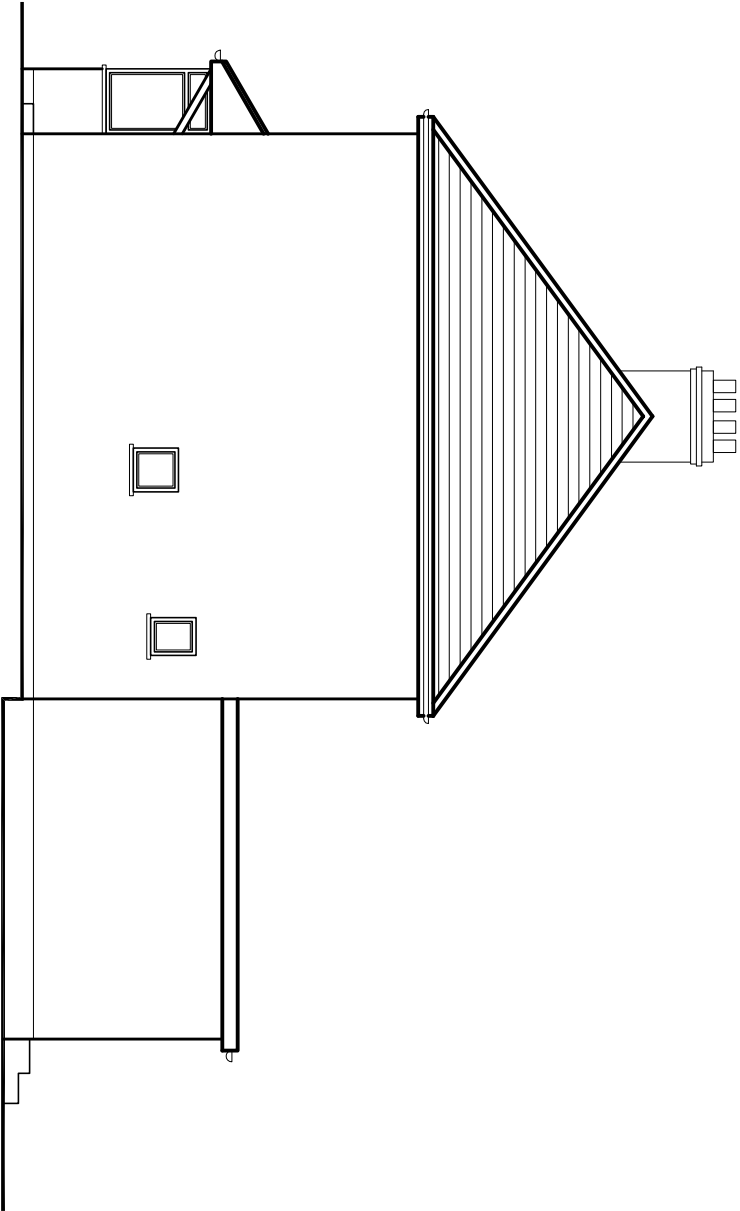


EXISTING SIDE ELEVATION

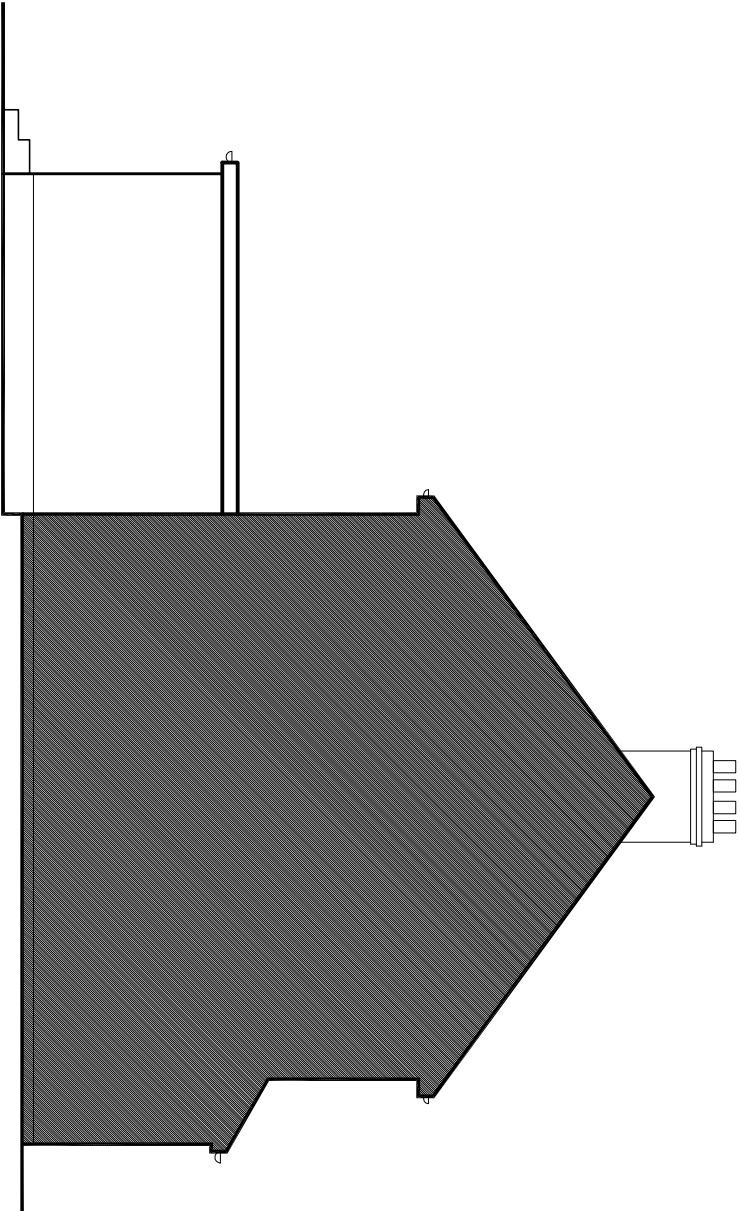

EXISTING SIDE ELEVATION

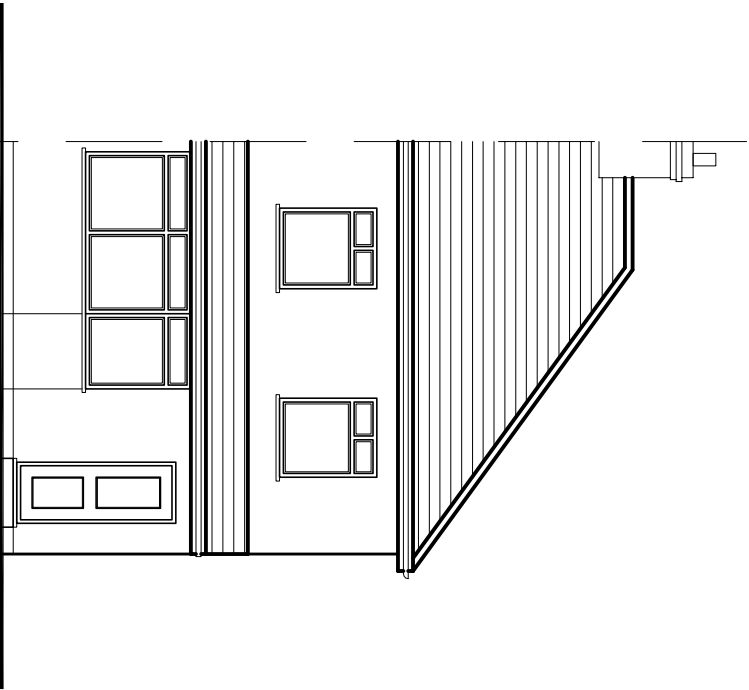

EXISTING FRONT ELEVATION

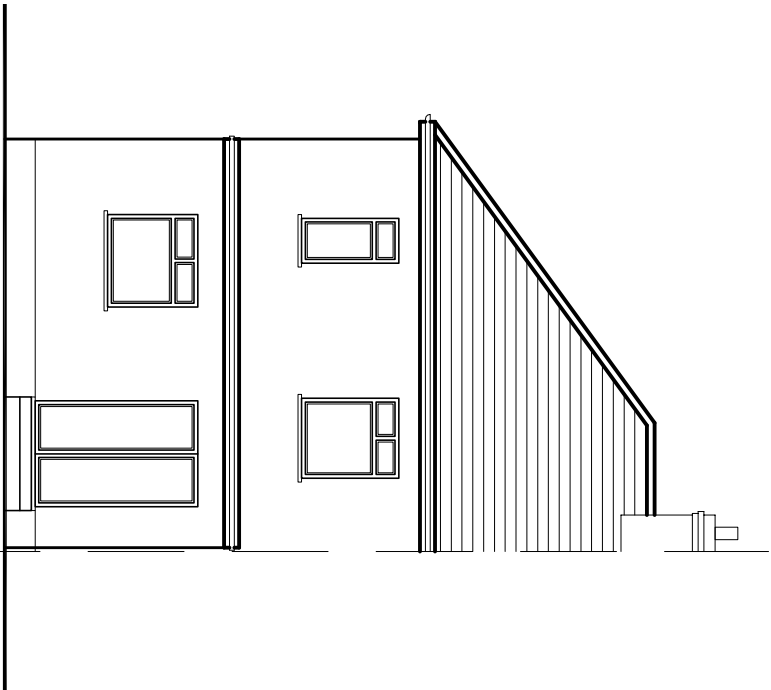

EXISTING REAR ELEVATION

rev.	description	date	chkd.
------	-------------	------	-------

93 Colmandene Crescent,
Orpington, Kent BR5 2RA
020 3004 9238
07931 931 035

Design And Plan
CONSULTANTS

s.nappal@dapconsultants.co.uk
www.dapconsultants.co.uk

project : 57 Suffolk Road
Gravesend

drawing title :

Existing Elevation

drawn: SN	chkd : SS	date: 10.07.2023
status: Permitt. Develop		
scale: 1:100@A3		
proj no : 2430	drg no: 02	rev no: