




ELEVATION A Windmill Street

Scale 1:100

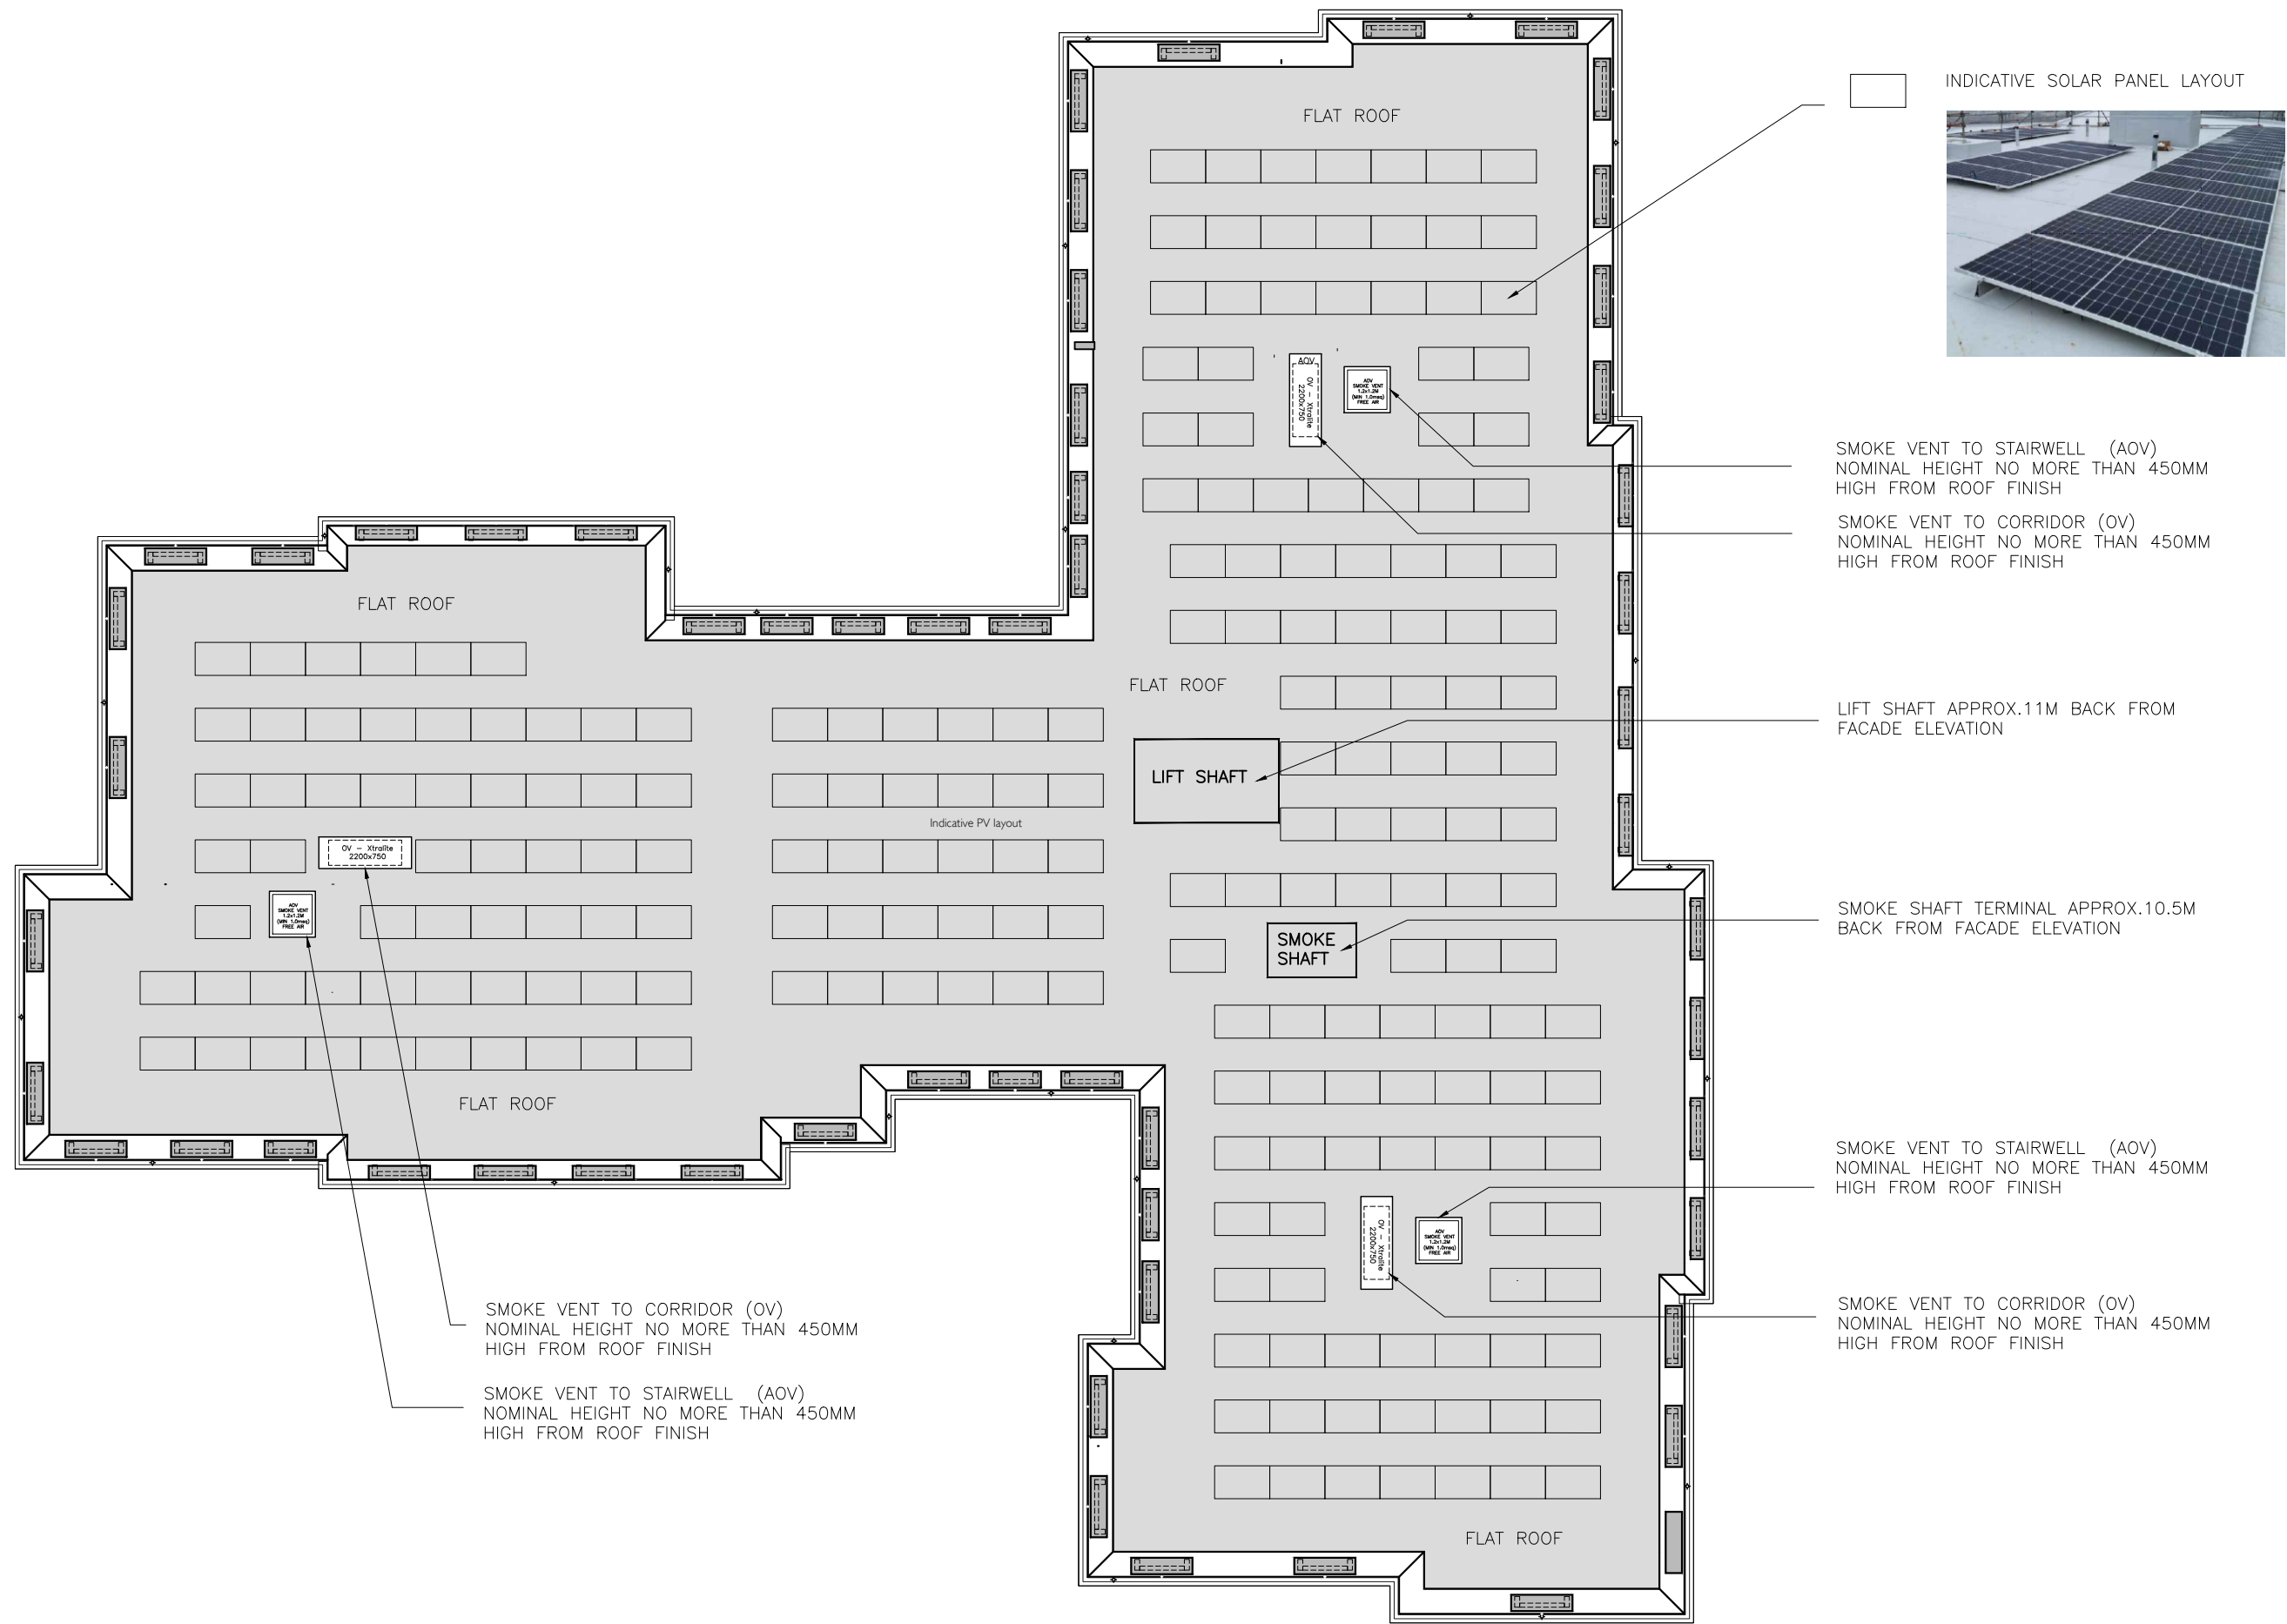

ROOF PLAN

Scale 1:200



PLANT & VENTILATION SCHEDULE	
EXTERNAL PLANT & SERVICING EQUIPMENT	NONE ON FACADE OR ROOF
ROOF TOP PLANT	NONE
LIFT OVER RUN	APPROX 800mm HIGH AS SHOWN
SOLAR / THERMAL PV	AS SHOWN
KITCHEN EXTRACTION	APARTMENT DOMESTIC EXTRACT ONLY VIA AIRBRICKS OR ROOF MUSHROOMS. NO COMMERCIAL EXTRACTS
SCREENING	NONE

Revisions

Rev. A SCALE BAR ADDED Date 11.07.23 By PH

COPYRIGHT ACT APPLIES

WHERE ANY CONFLICT OCCURS, COMPANY STANDARD SPECIFICATION IS TO TAKE PRECEDENCE OVER THIS DRAWING UNLESS OTHERWISE NOTED IN WRITING

ALL DIMENSIONS TO BE CHECKED ON SITE WORK TO FIGURED DIMENSIONS ONLY REPORT DISCREPANCIES TO THE ARCHITECT AT ONCE BEFORE PROCEEDING

Churchill
Retirement Living

@CHURCHILL RETIREMENT LIVING

Project Title
PROPOSED RETIREMENT LIVING APARTMENTS
FORMER POLICE STATION
133 WINDMILL STREET
GRAVESEND
DA12 1DB

Drawing Title

ROOF TOP PLANT & EQUIPMENT

Scale 1:100 & 1:200 @ A1 Date OCT 2022

Drawn PJH

Checked ---

Drawing No.

Rev.

CRL : 20085GD : 708

A

FORMER POLICE STATION 133 WINDMILL ST GRAVES END DA12 1DB