

NOTES


THE CONTRACTOR IS TO CHECK AND VERIFY ALL BUILDING AND SITE DIMENSIONS BEFORE ANY WORKS START AND SHOULD ANY DISCREPANCIES BE DISCOVERED PLEASE INFORM THE ARCHITECT IMMEDIATELY.

THIS DRAWING IS TO READ IN CONJUNCTION WITH RELEVANT STRUCTURAL ENGINEERS, M&E ENGINEERS AND SPECIALIST CONSULTANTS DRAWINGS.

ALL WORKS ARE TO BE CARRIED OUT IN ACCORDANCE WITH CURRENT BUILDING REGULATIONS, BRITISH STANDARDS, CODE OF PRACTICE AND LOCAL AUTHORITY REQUIREMENTS. DO NOT SCALE OF FROM THIS DRAWING WITHOUT FIRST OBTAINING WRITTEN AUTHORIZATION.

WHILST EVERY ATTEMPT HAS BEEN MADE TO ENSURE THE ACCURACY OF THE SITE PLAN CONTAINED HERE, MEASUREMENTS OF DOORS, WINDOWS AND ANY OTHER ITEMS ARE APPROXIMATE AND NO RESPONSIBILITY IS TAKEN FOR ANY ERROR,OMISSION, OR MIS-STATEMENT.

CARE SHOULD BE TAKEN WHEN DRAWINGS ARE PRINTED TO AVOID IMAGE DISTORTION.

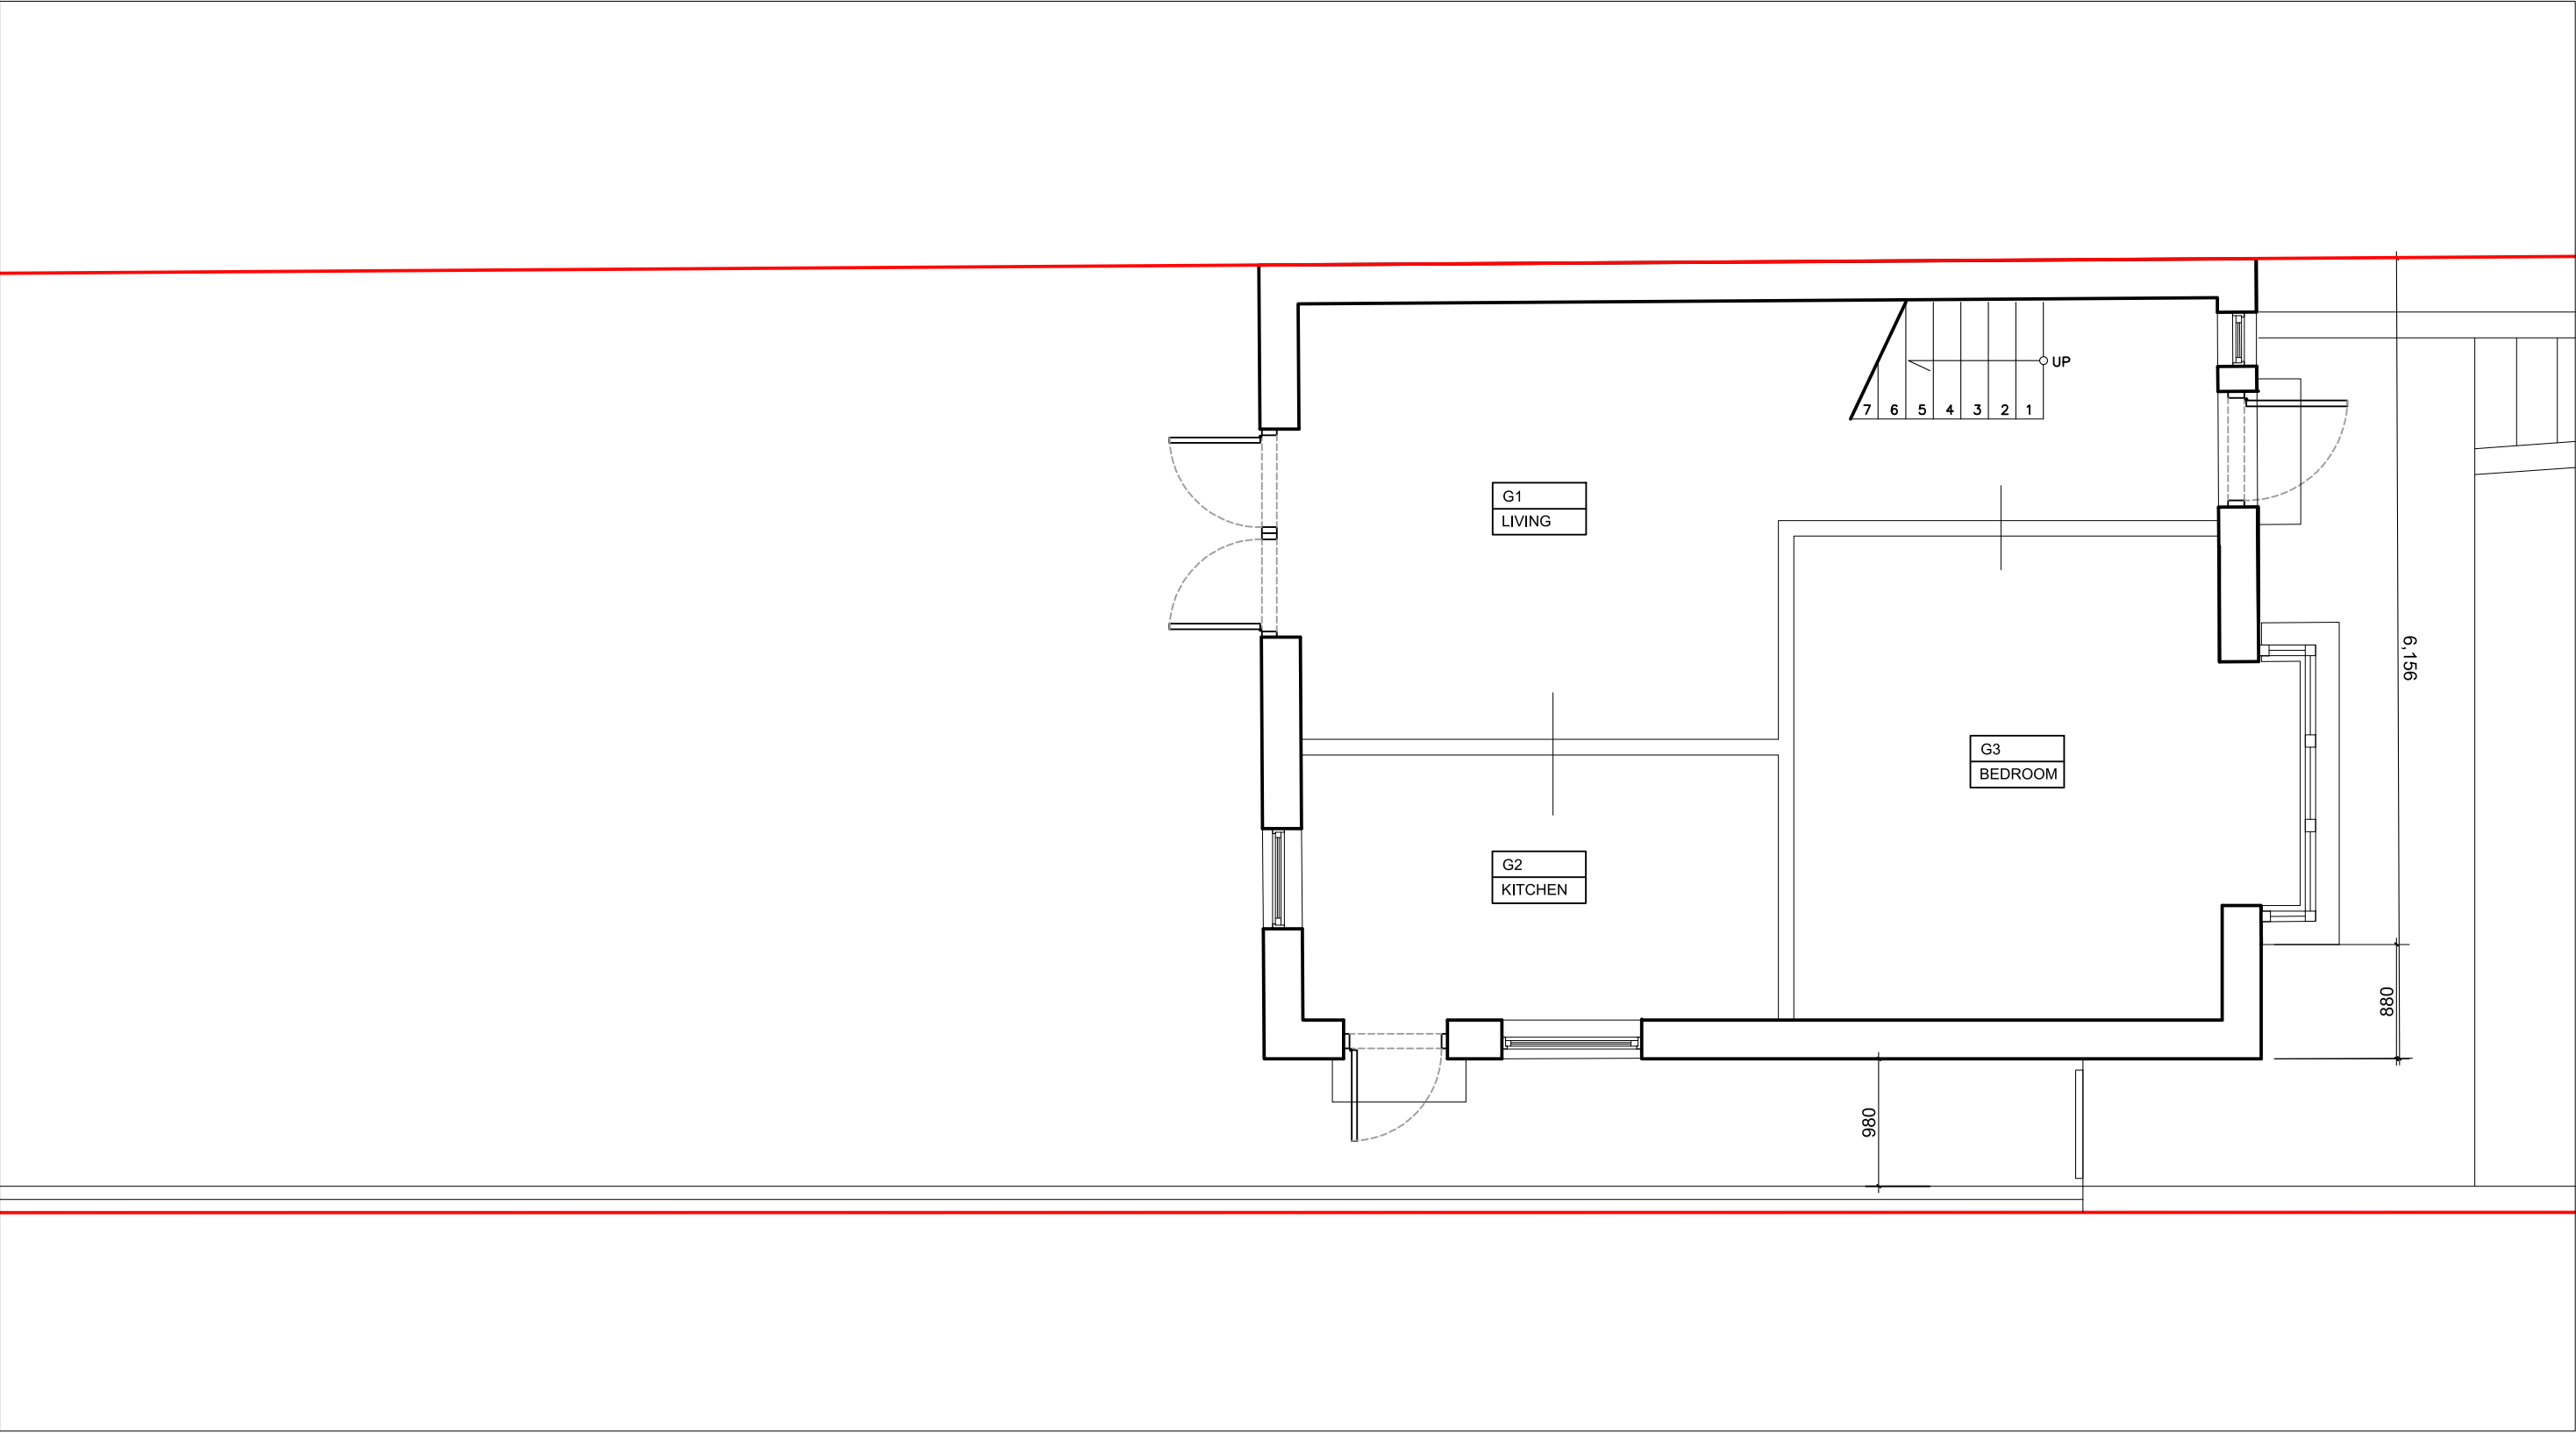

ARCHITEKTAS

info@architektas.co.uk
www.architektas.co.uk

PURPOSE OF ISSUE

Information
Comment
Consents
Building Control
Tender
Contract
Construction

REV	DATE	NOTES	DR
-----	------	-------	----

CLIENT

PRIVATE

DRAWN	START DATE	CHECKED
AR	30/05/23	AR

DRAWING STATUS

PLANNING

SCALE	SHEET SIZE
1:50 @ A3	A3

PROJECT

97 Vale Rd, Northfleet,
Gravesend DA11 8DB

DRAWING NO

97 -01.100

REVISION

1

DRAWING TITLE
EXISTING GROUND FLOOR PLAN