




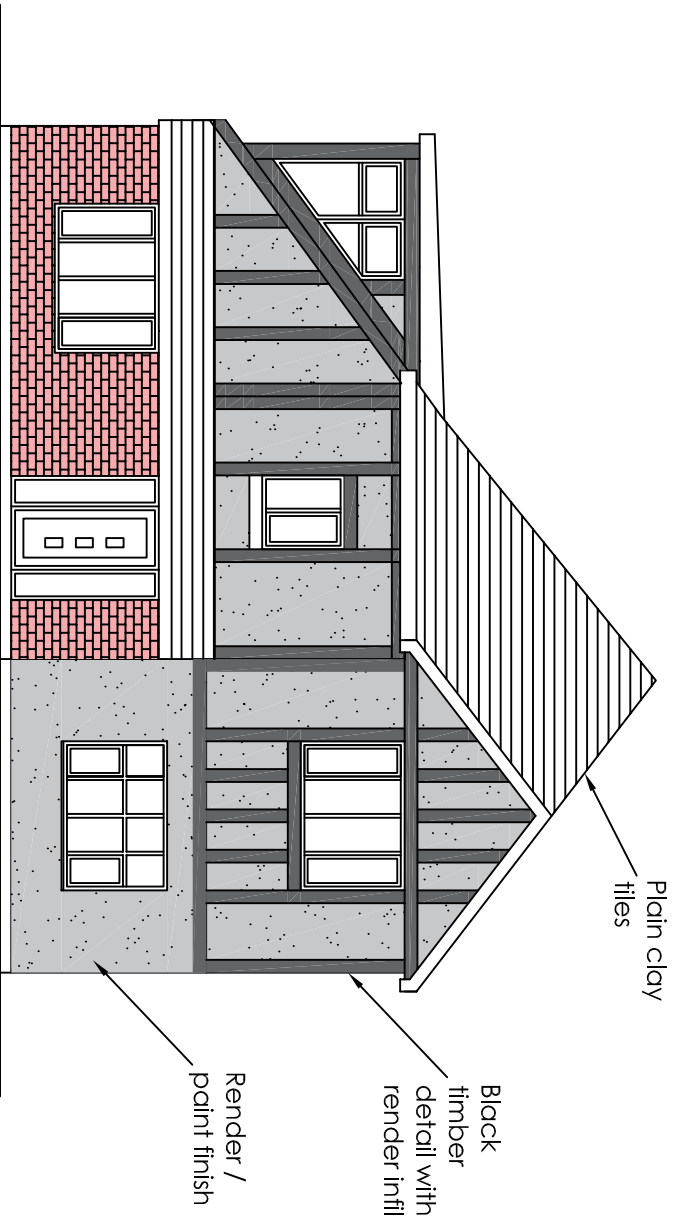


PROPOSED FRONT ELEVATION

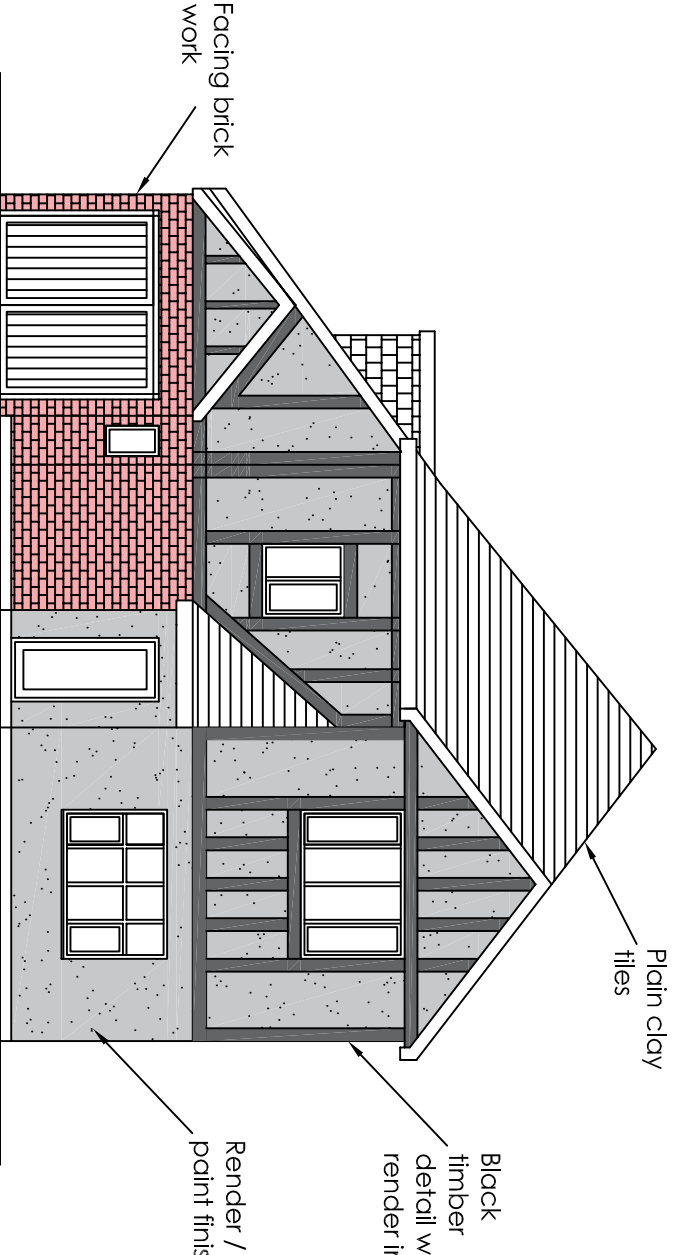

EXISTING FRONT ELEVATION

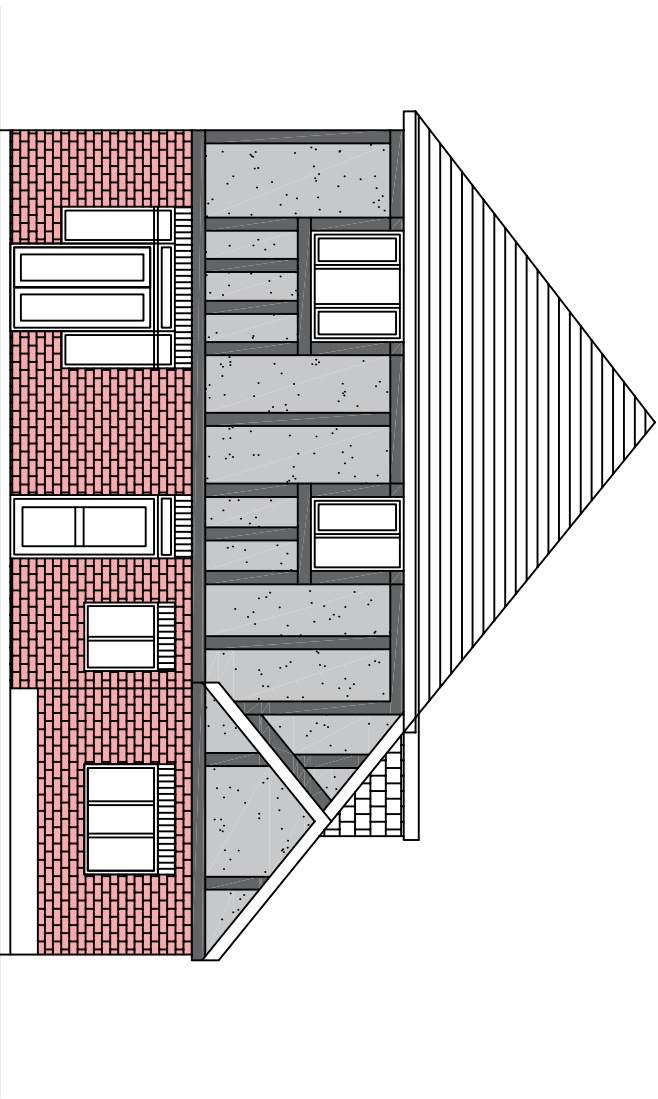

EXISTING REAR ELEVATION

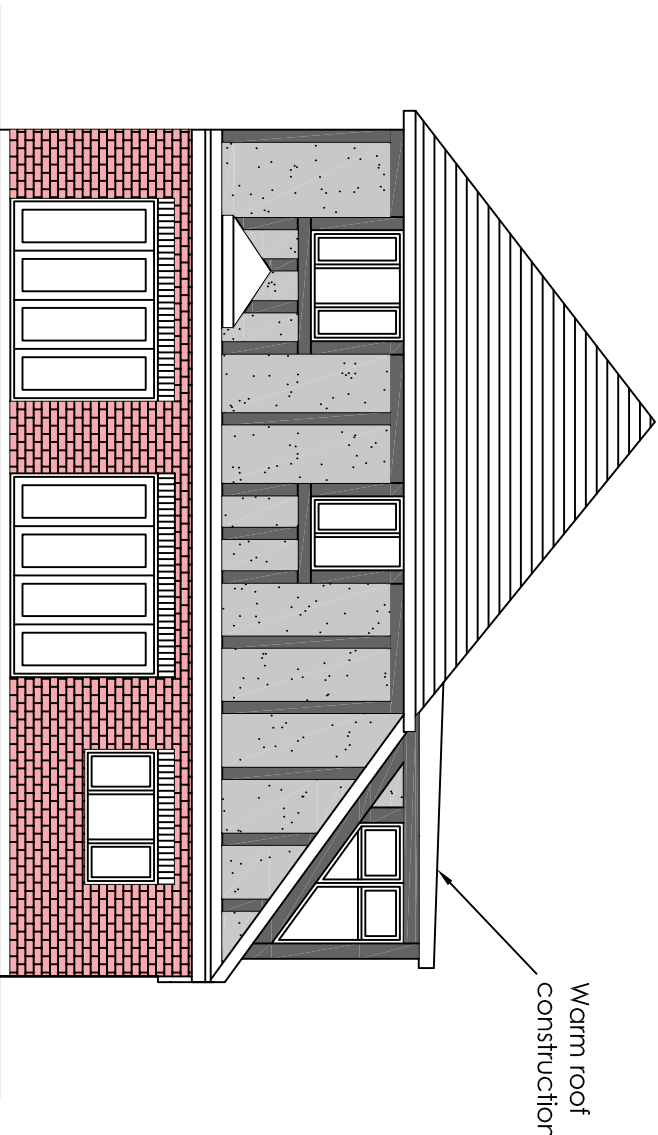

PROPOSED REAR ELEVATION

Project Garage Conversion to Office 1 Orchard Av Gravesend Kent DA11 7NX				H Channa PICAROONS MAIDSTONE ROAD PLATT KENT TN15 8LB Tel / Fax: 01732 605759 E-mail: hbchanna@tiscali.co.uk			
Drawing Title Existing and Proposed Front & Rear Elevations				Drawn HC	Date June 23	Scale 1:100	Drawing No. 10A/A3/02