

EXISTING REAR ELEVATION
scale B








EXISTING FRONT ELEVATION
scale B

EXISTING SIDE ELEVATION scale B

PROPOSED REAR ELEVATION
scale B


PROPOSED FRONT ELEVATION
scale B

PROPOSED SIDE ELEVATION
scale B

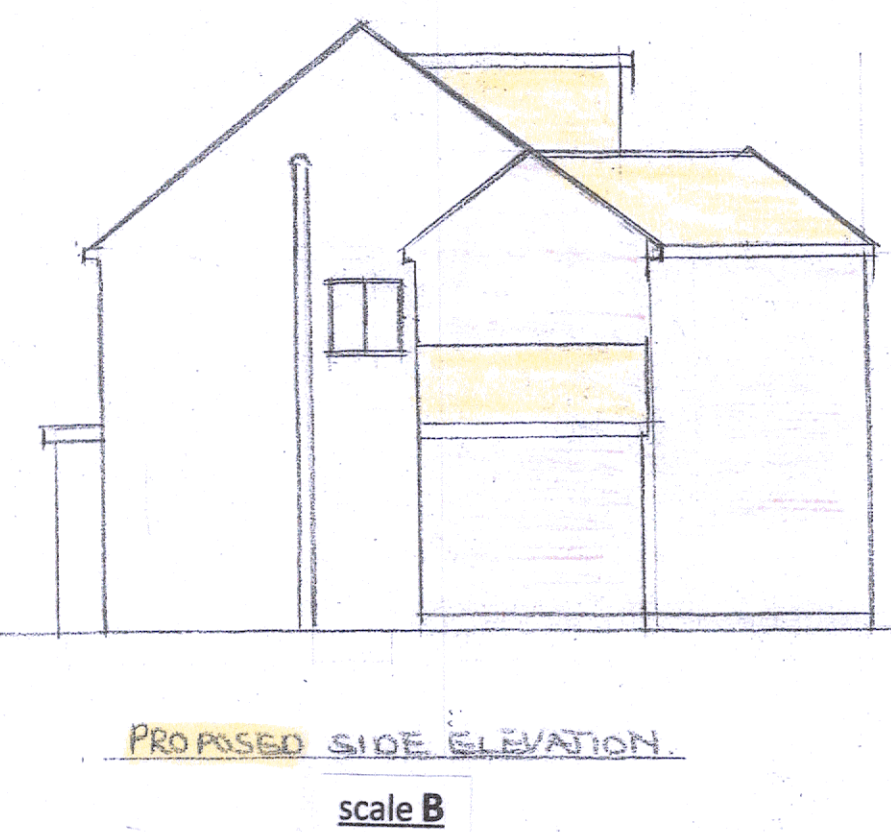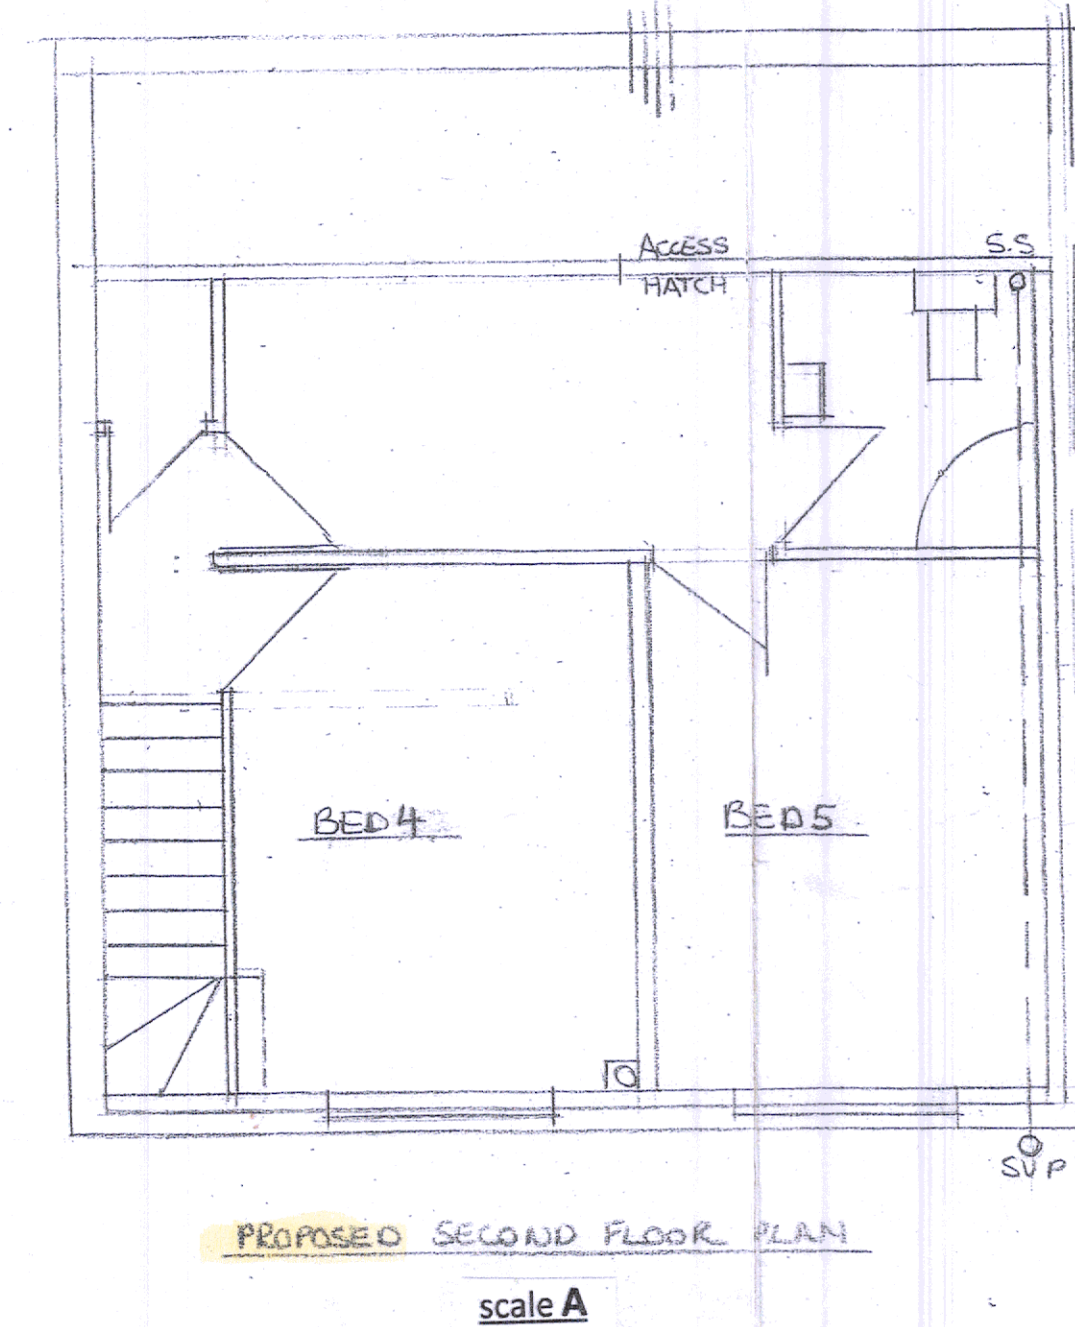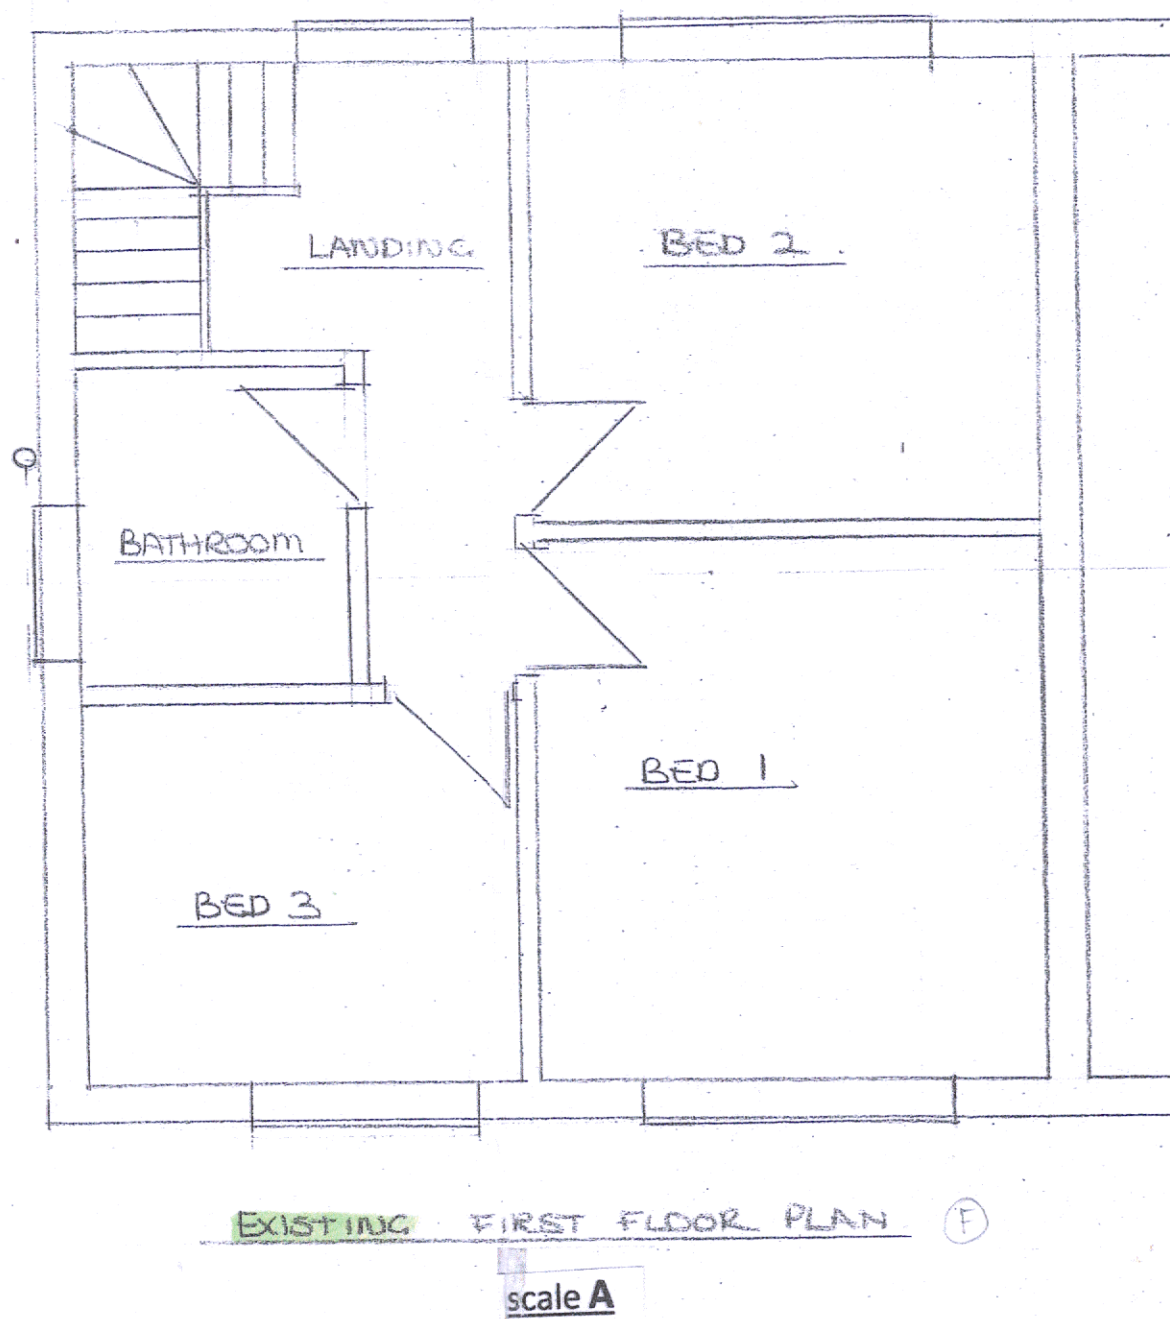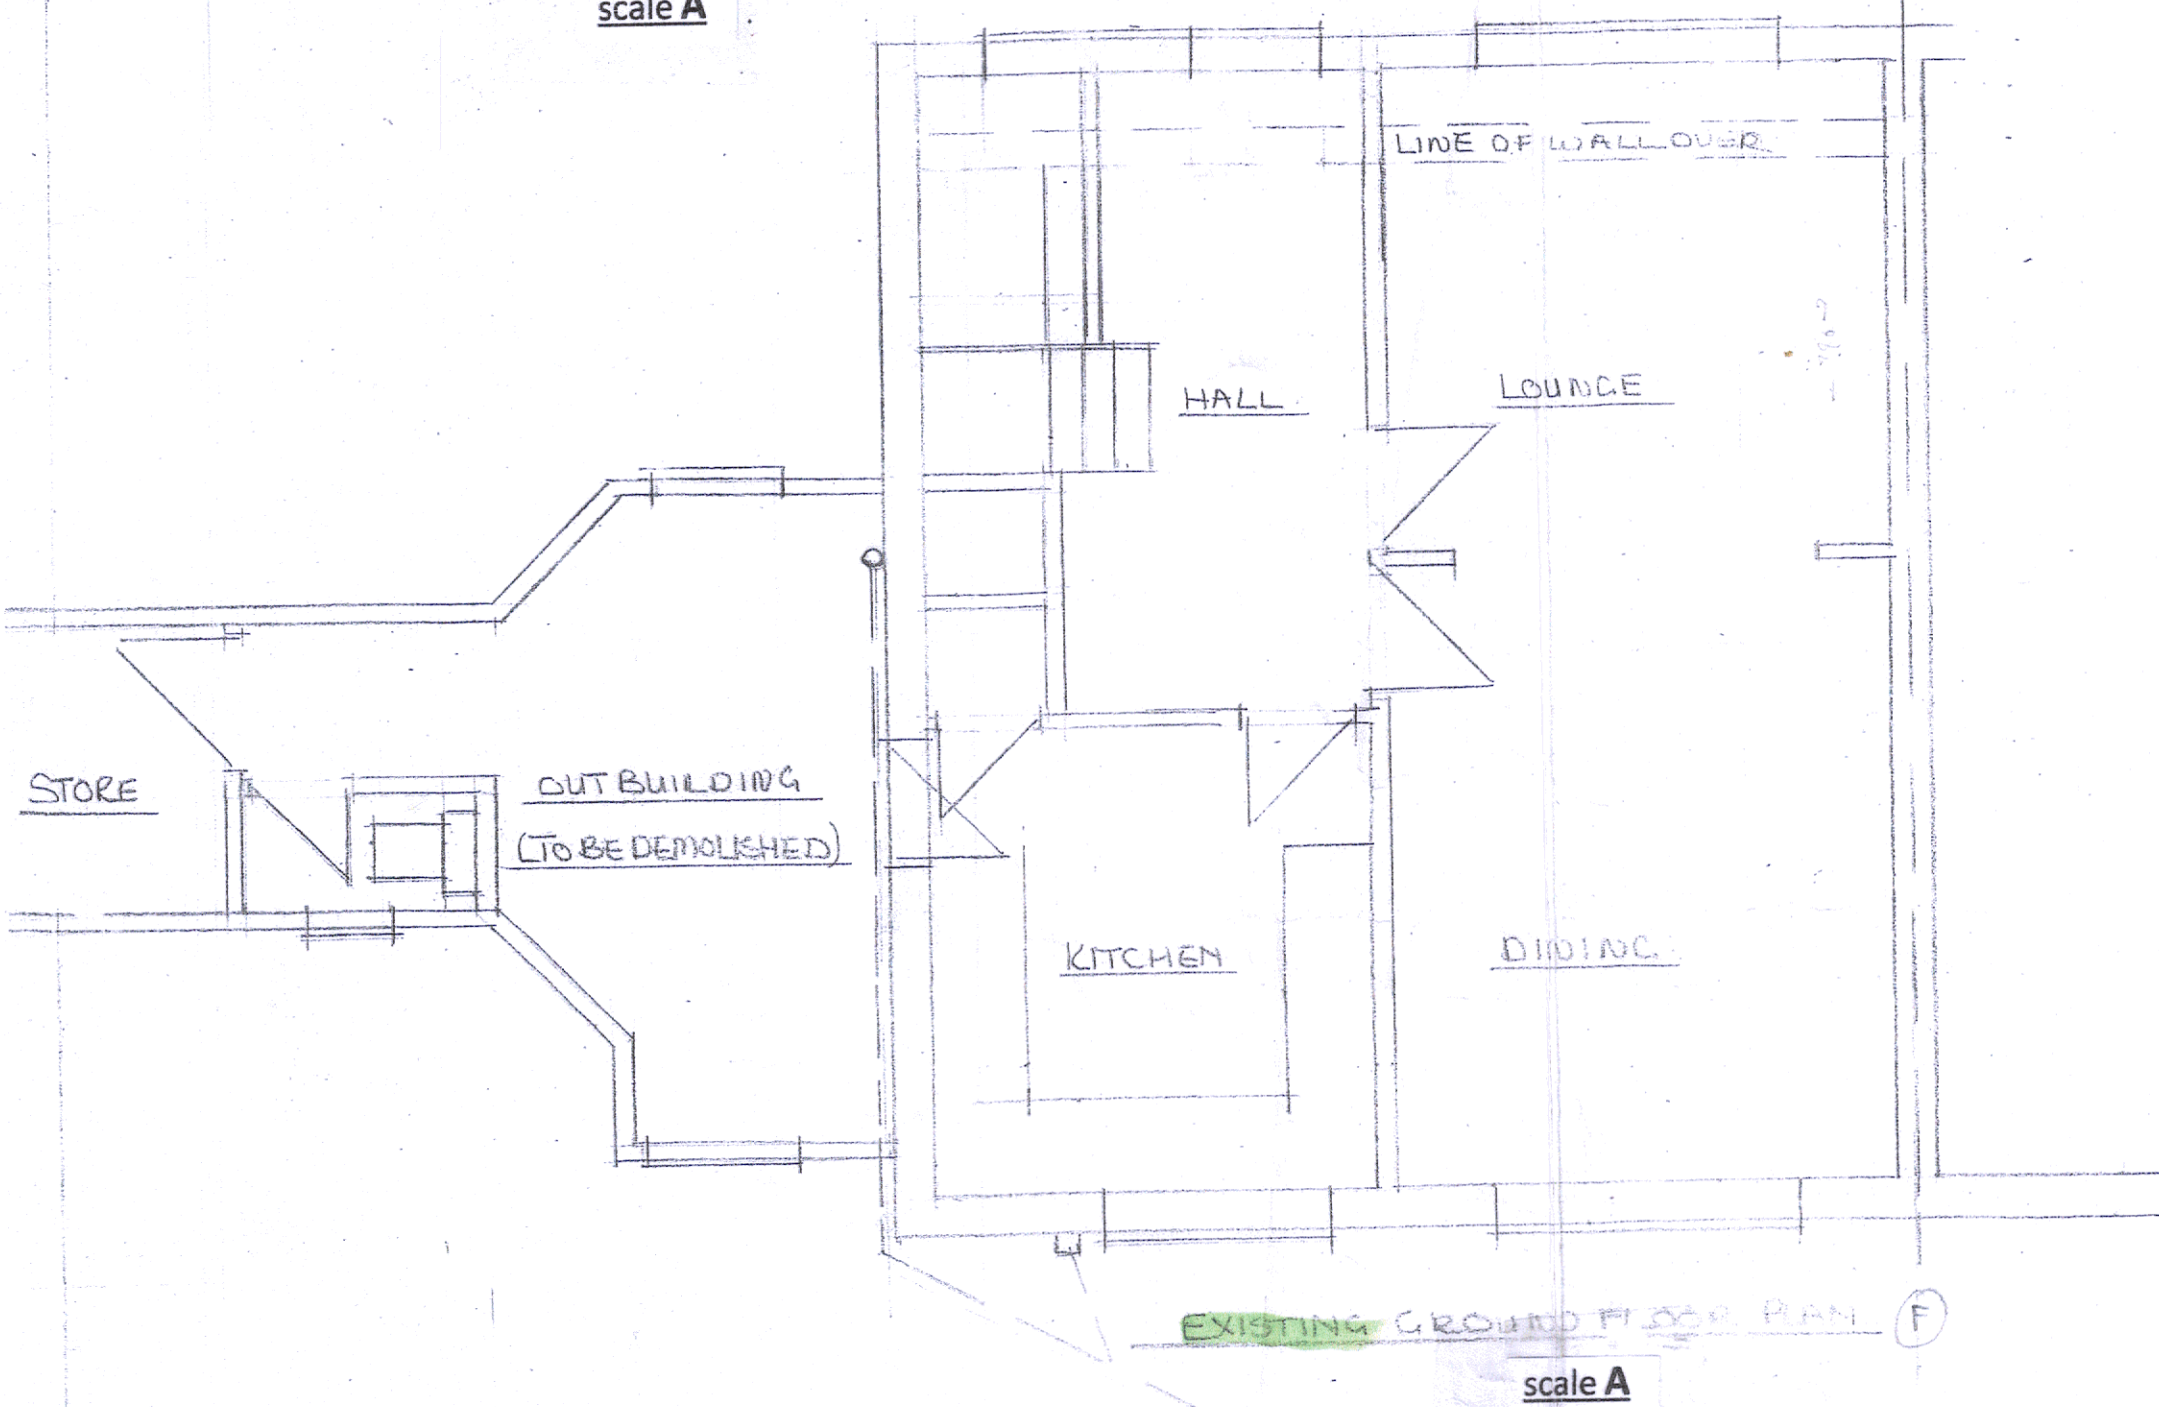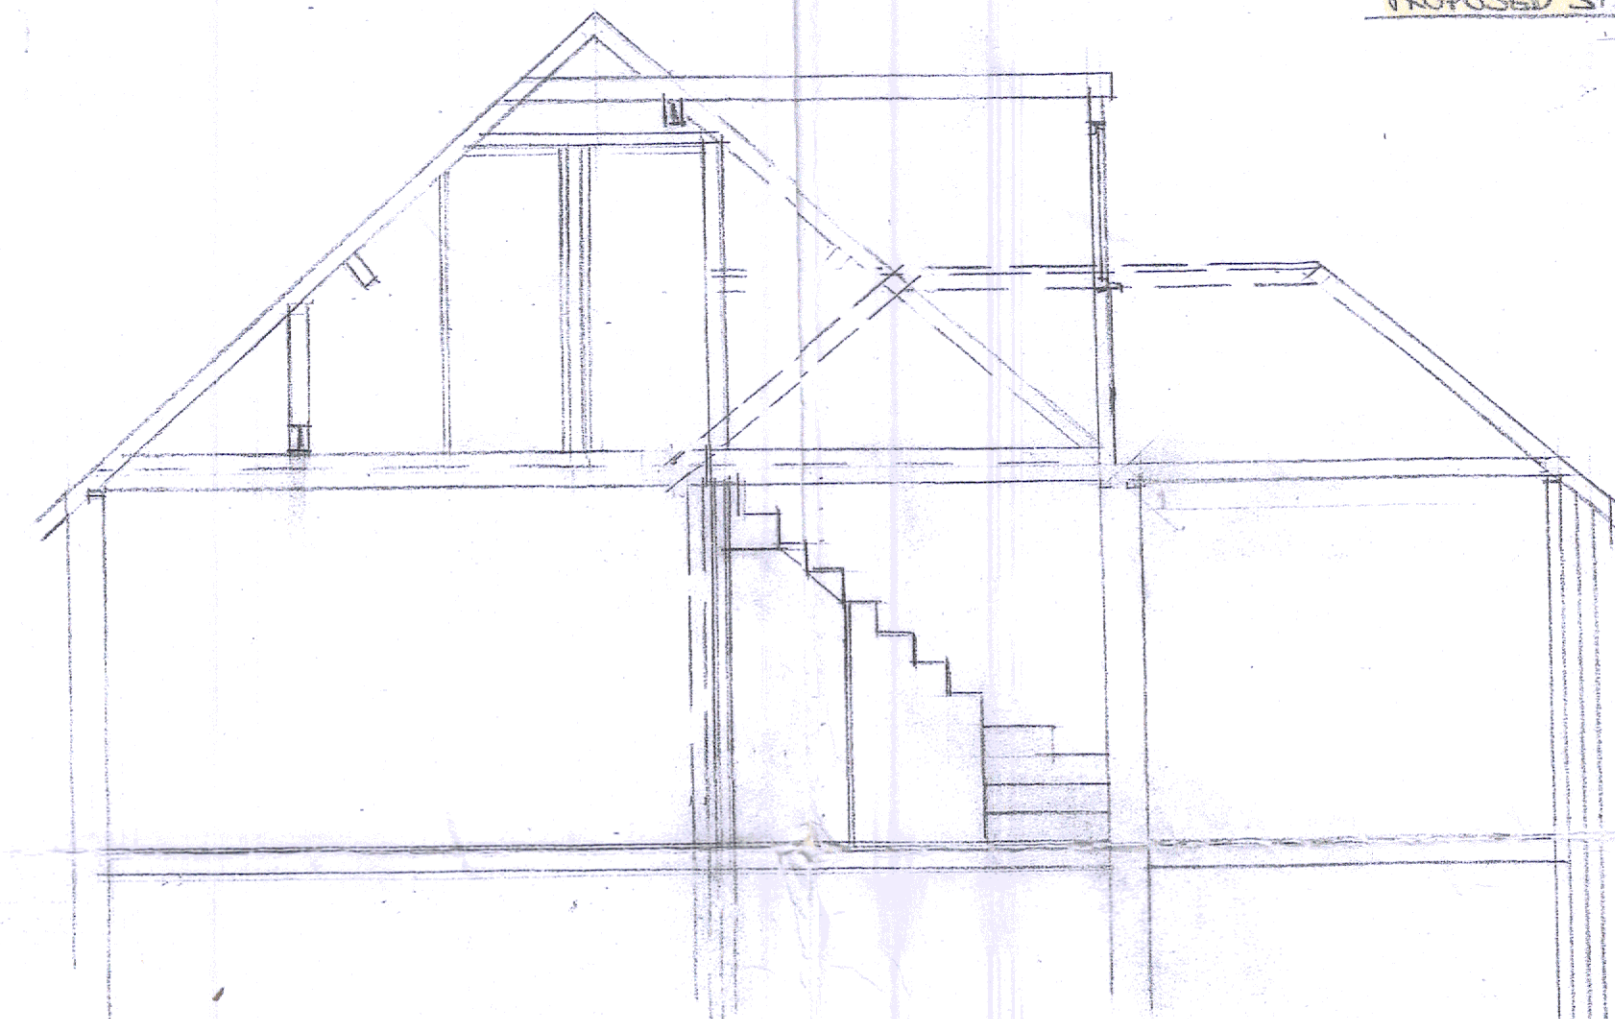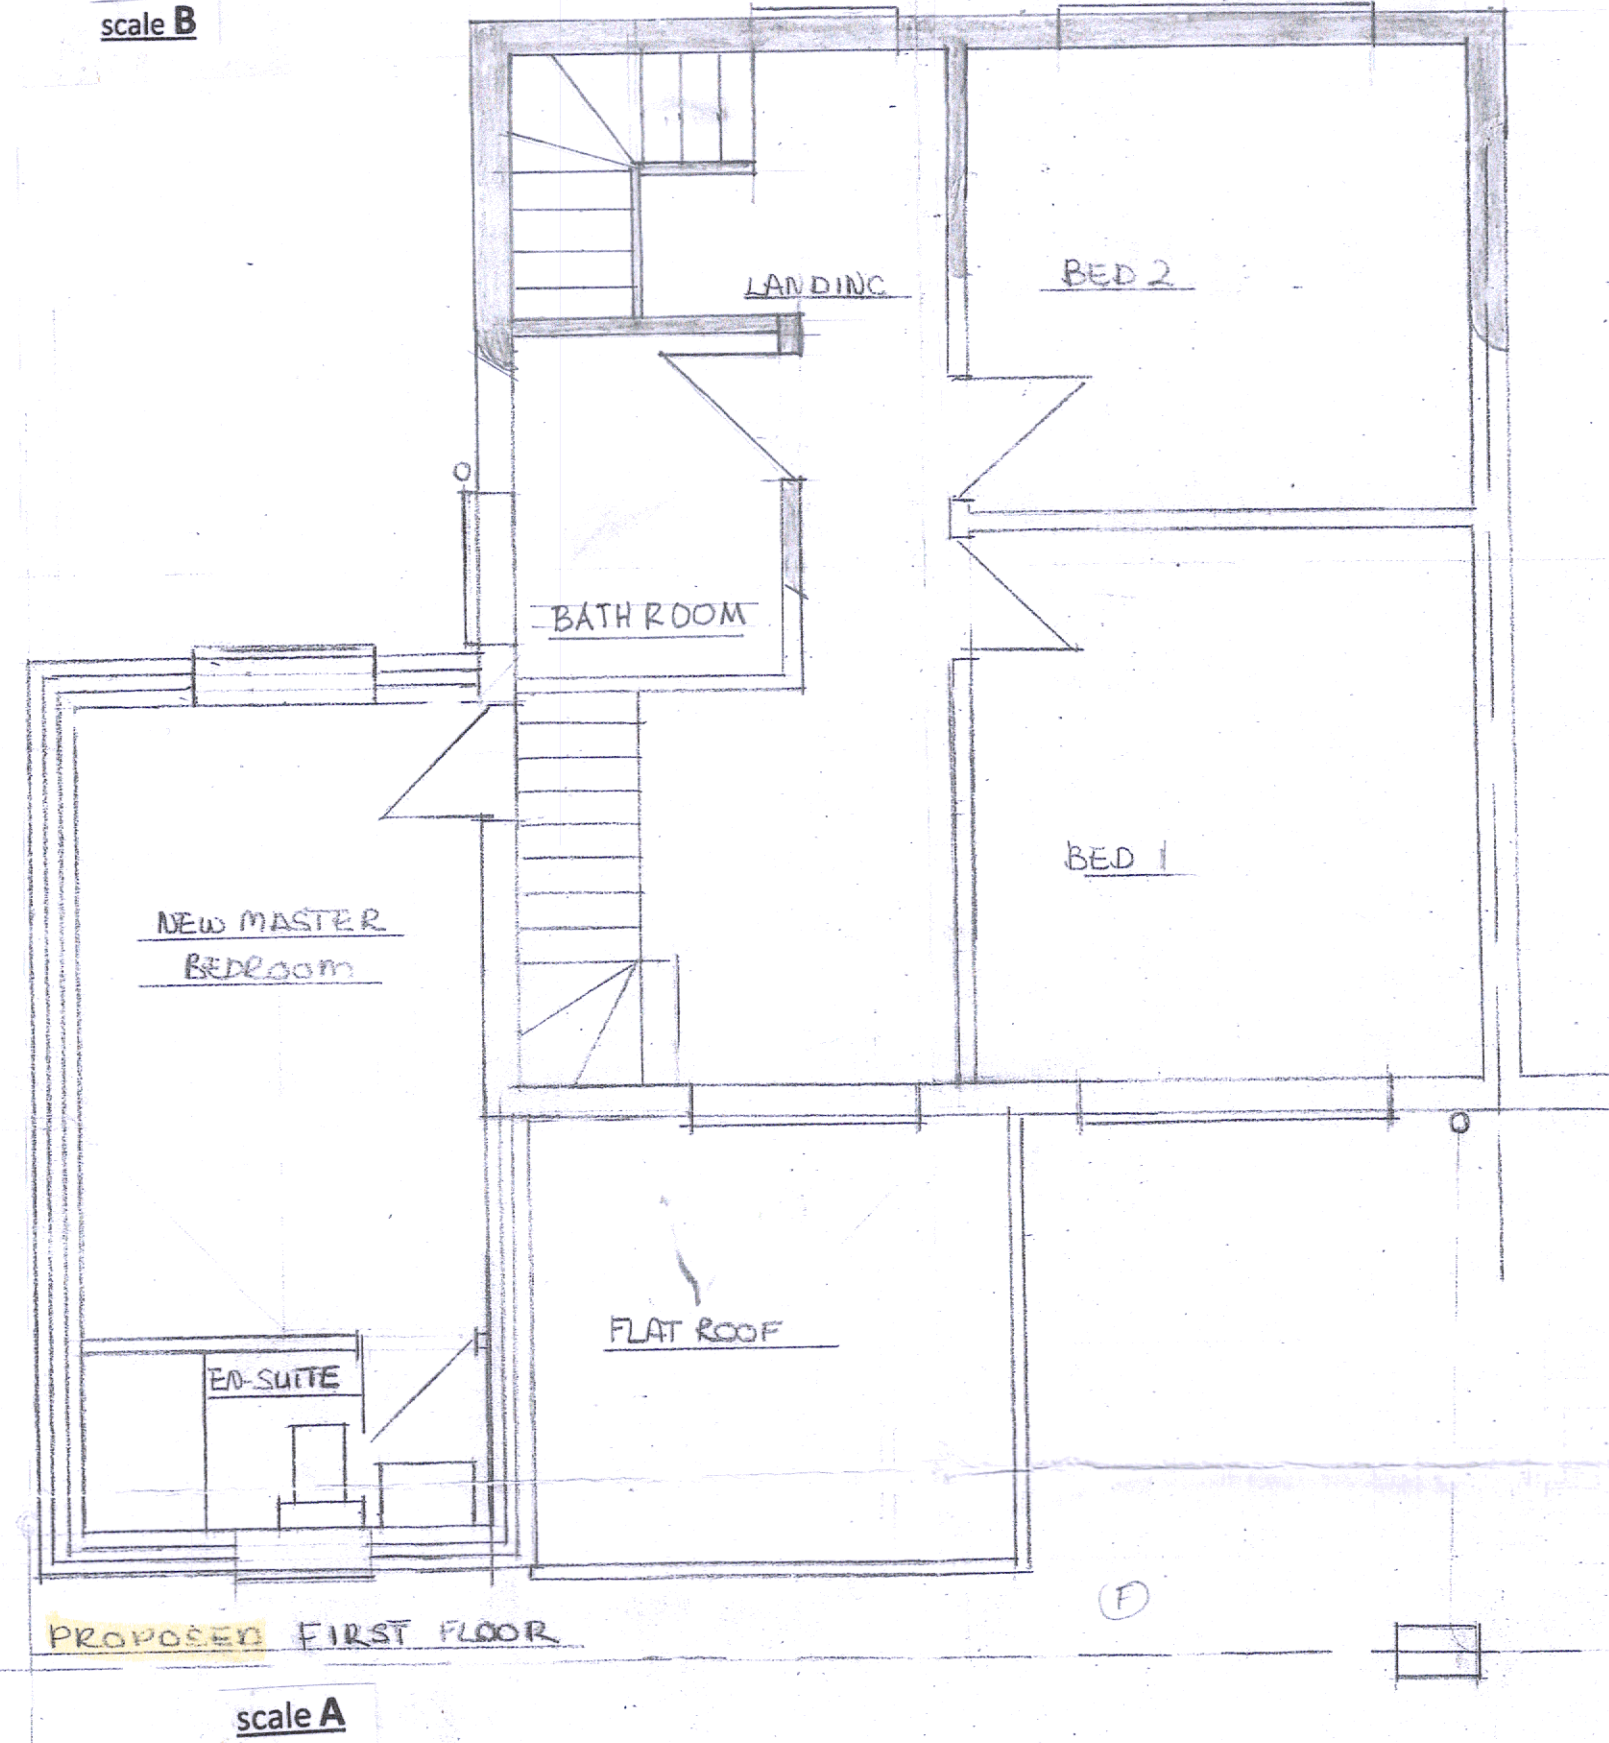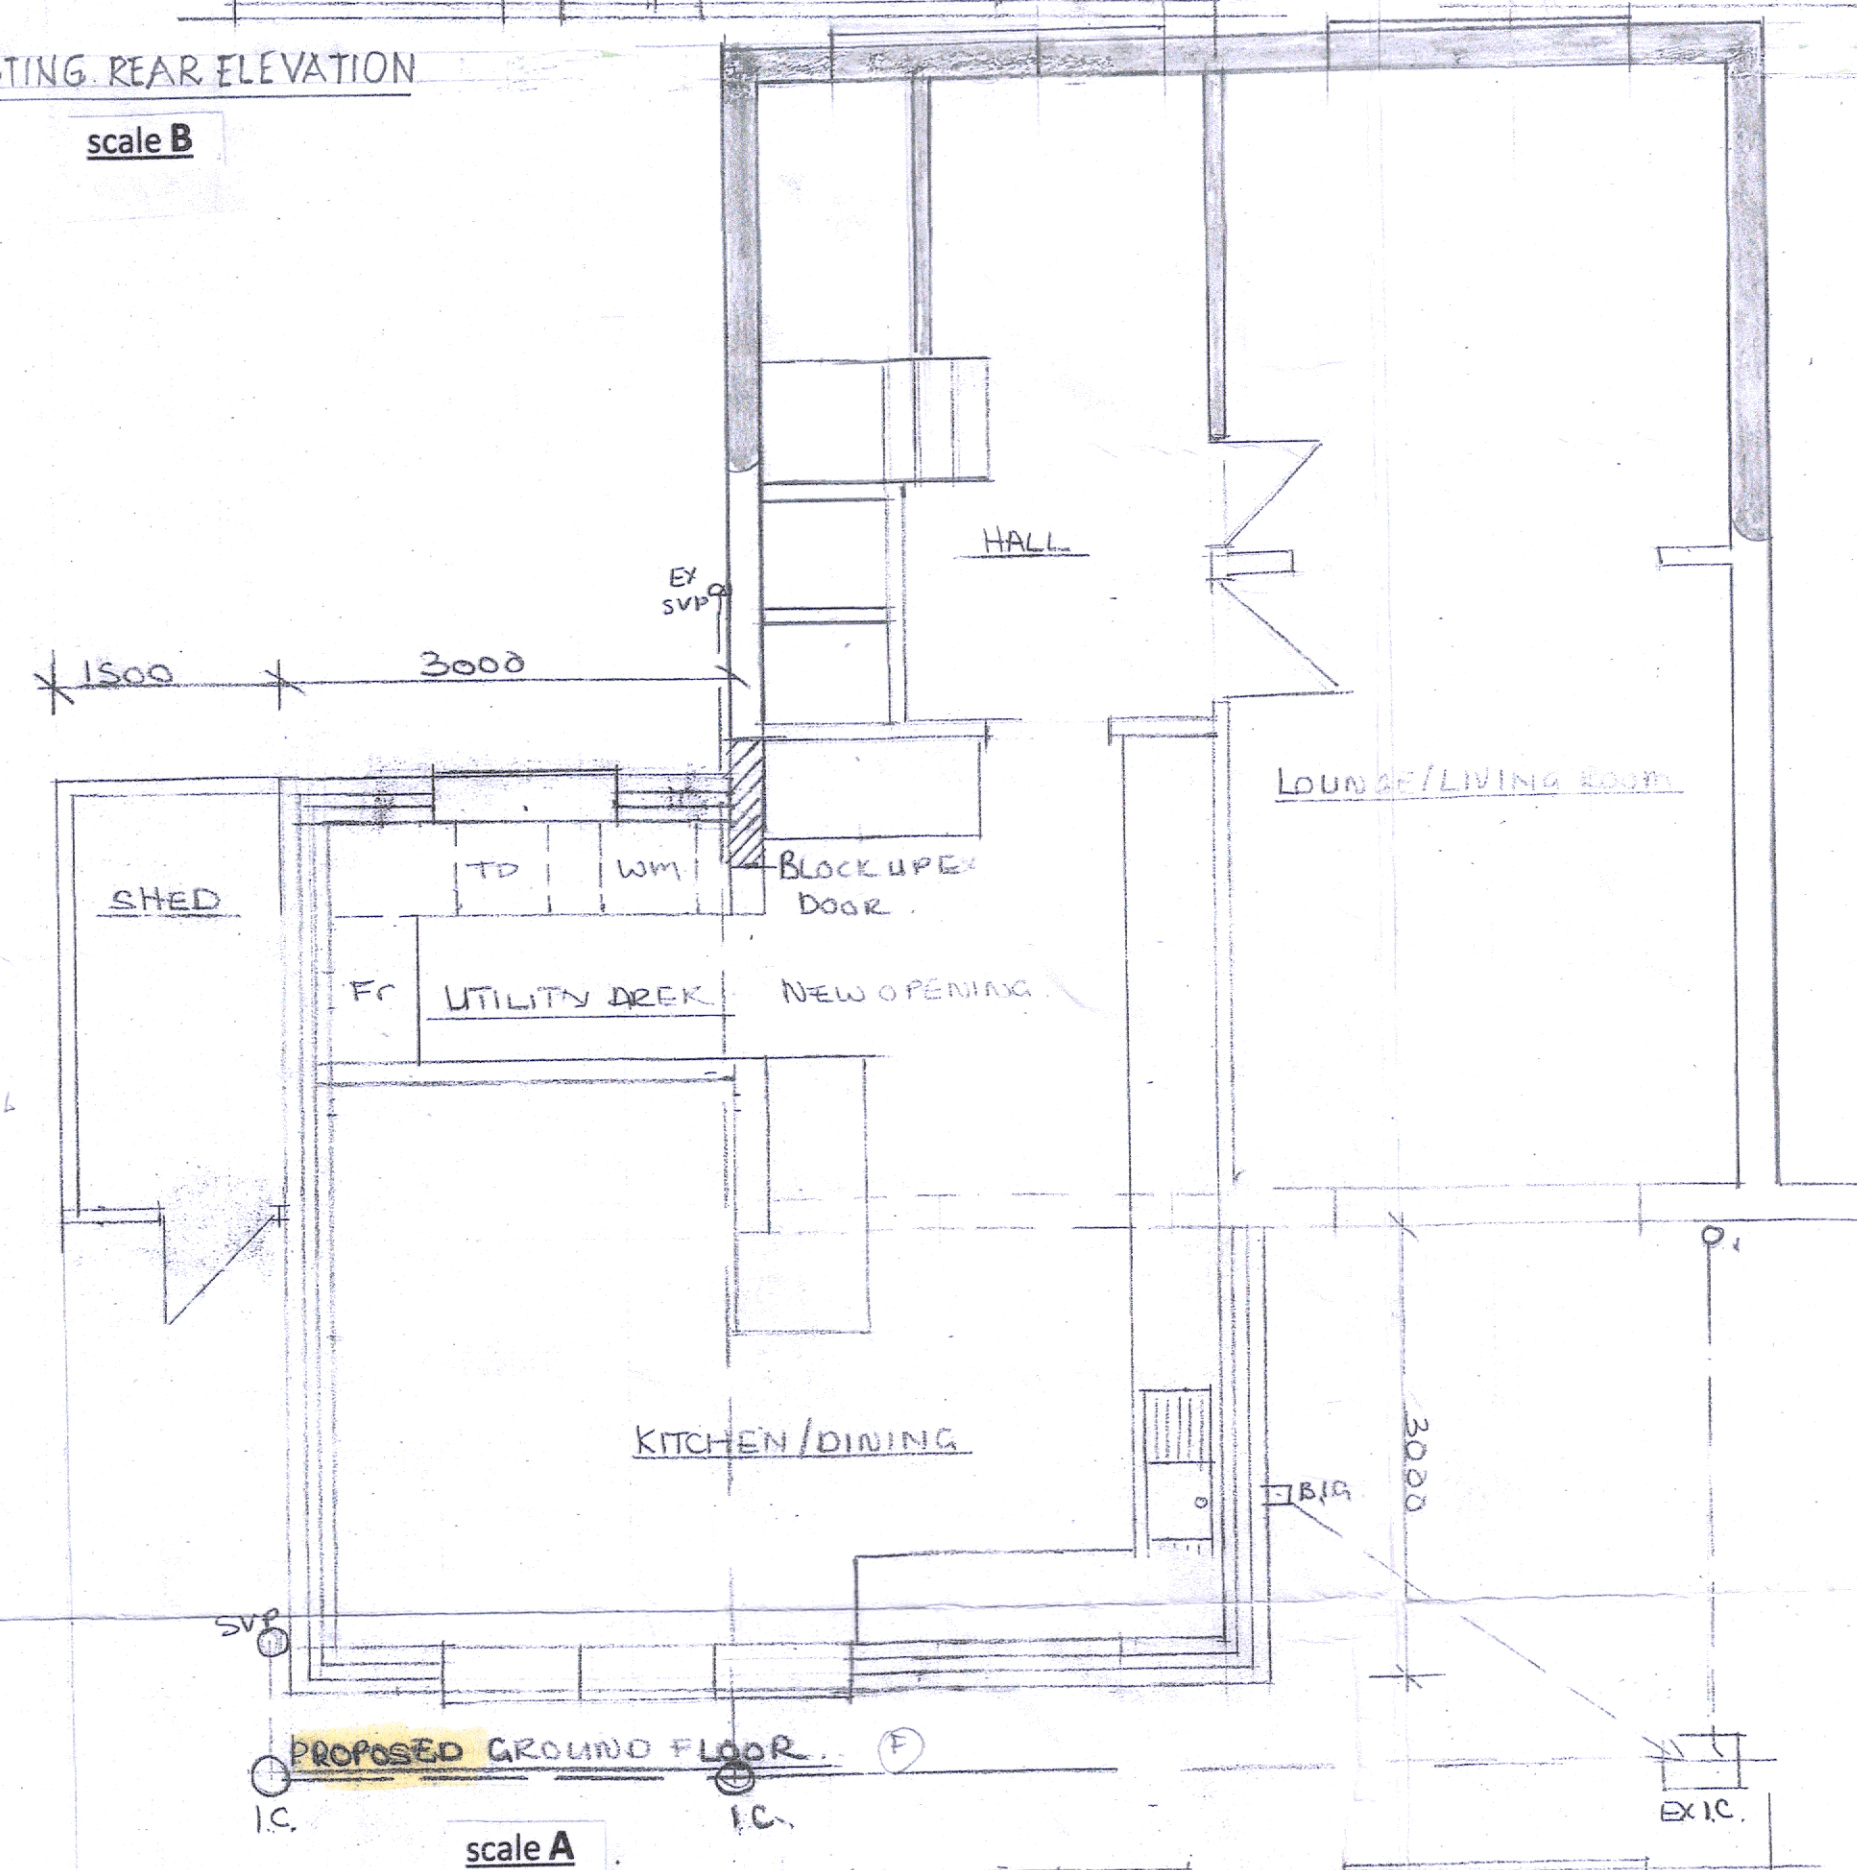

REVISION 3 DATE 12.11.2022
Scale for each plan & elevation added

REVISION 2 DATE 20.10.2022
Two scale bars 1:50 & 1:100 added.
Proposed floor plans now completed.
Block plan modified.
Description of work modified.

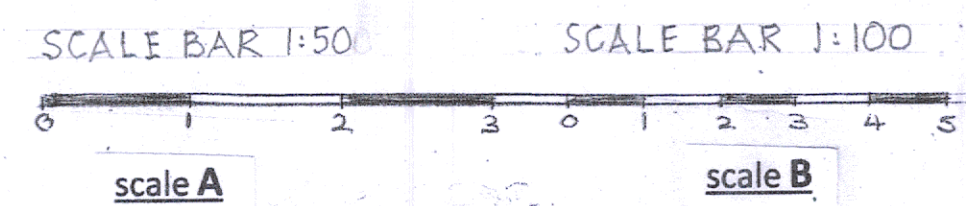

PROJECT	DRAWING	SCALE
ERECTION OF A PART SINGLE & PART TWO STOREY SIDE AND REAR EXTENSION, CONSTRUCTION OF A REAR DORMER & CONVERSION & THE CONVERSION OF THE ROOFSpace TO FORM HABITABLE ROOMS	PLANS - SECTION	1:50 1:100
	ELEVATIONS	DRG NO JK11/03