



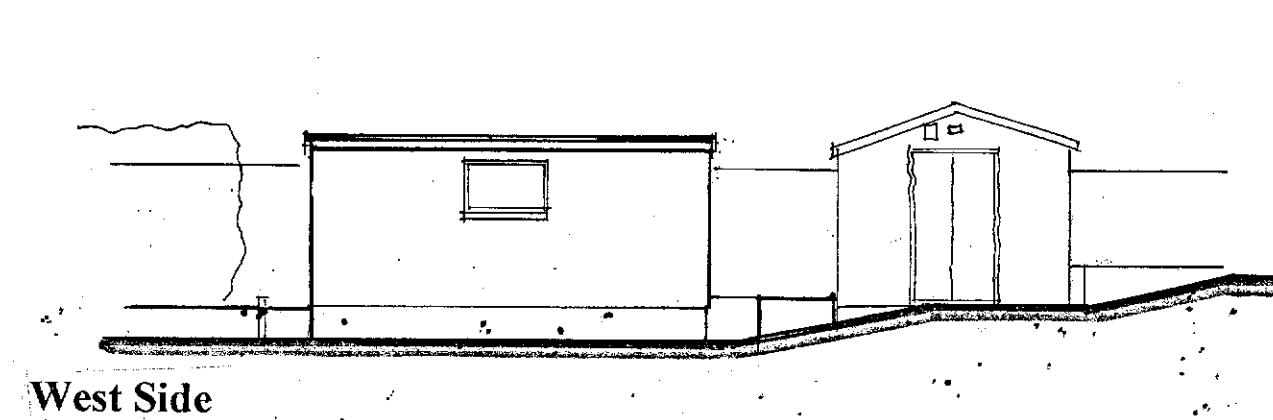


West Side


## Existing Elevations

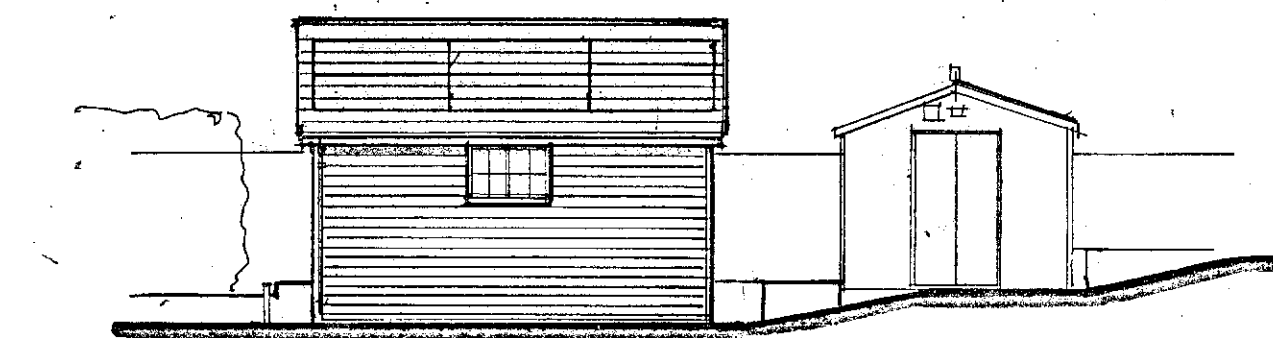


West Side

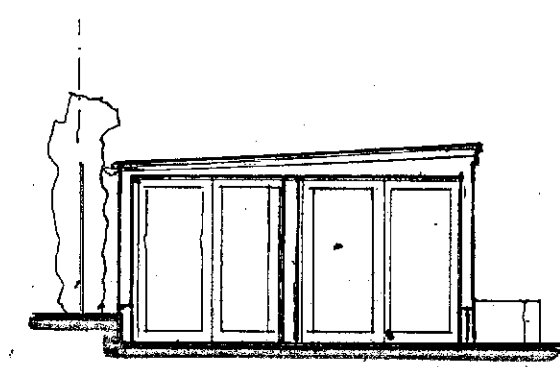


Front

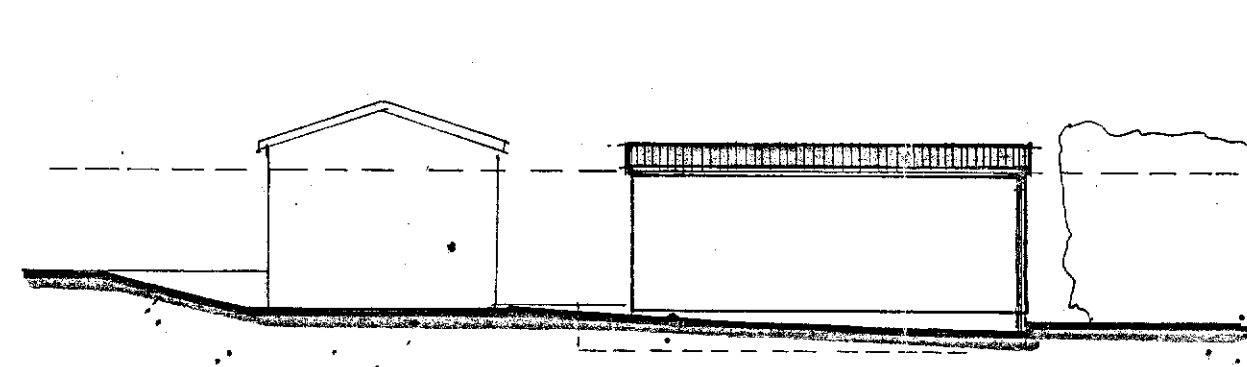


East Side

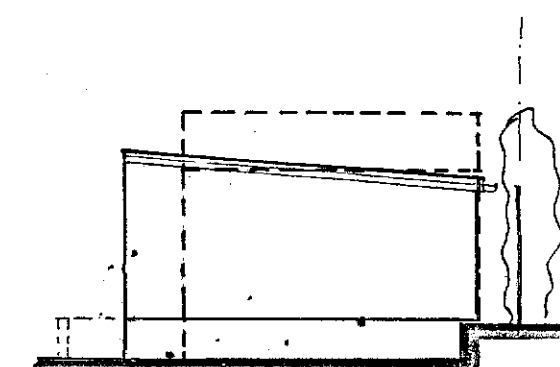


Rear

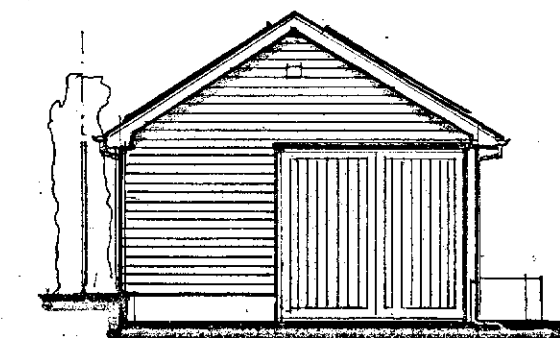

Front


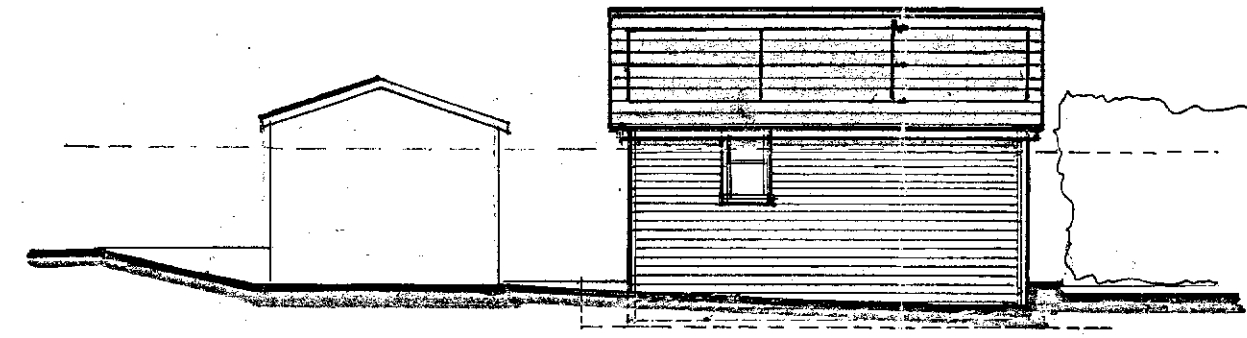


East Side

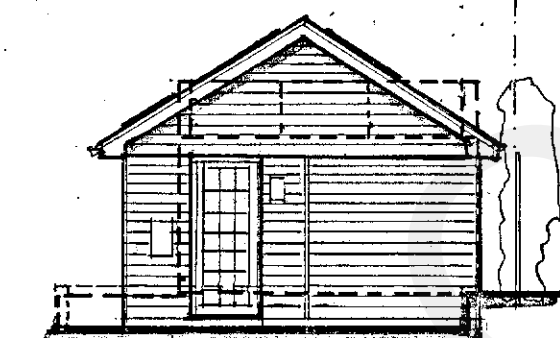


Rear

## Proposed Elevations

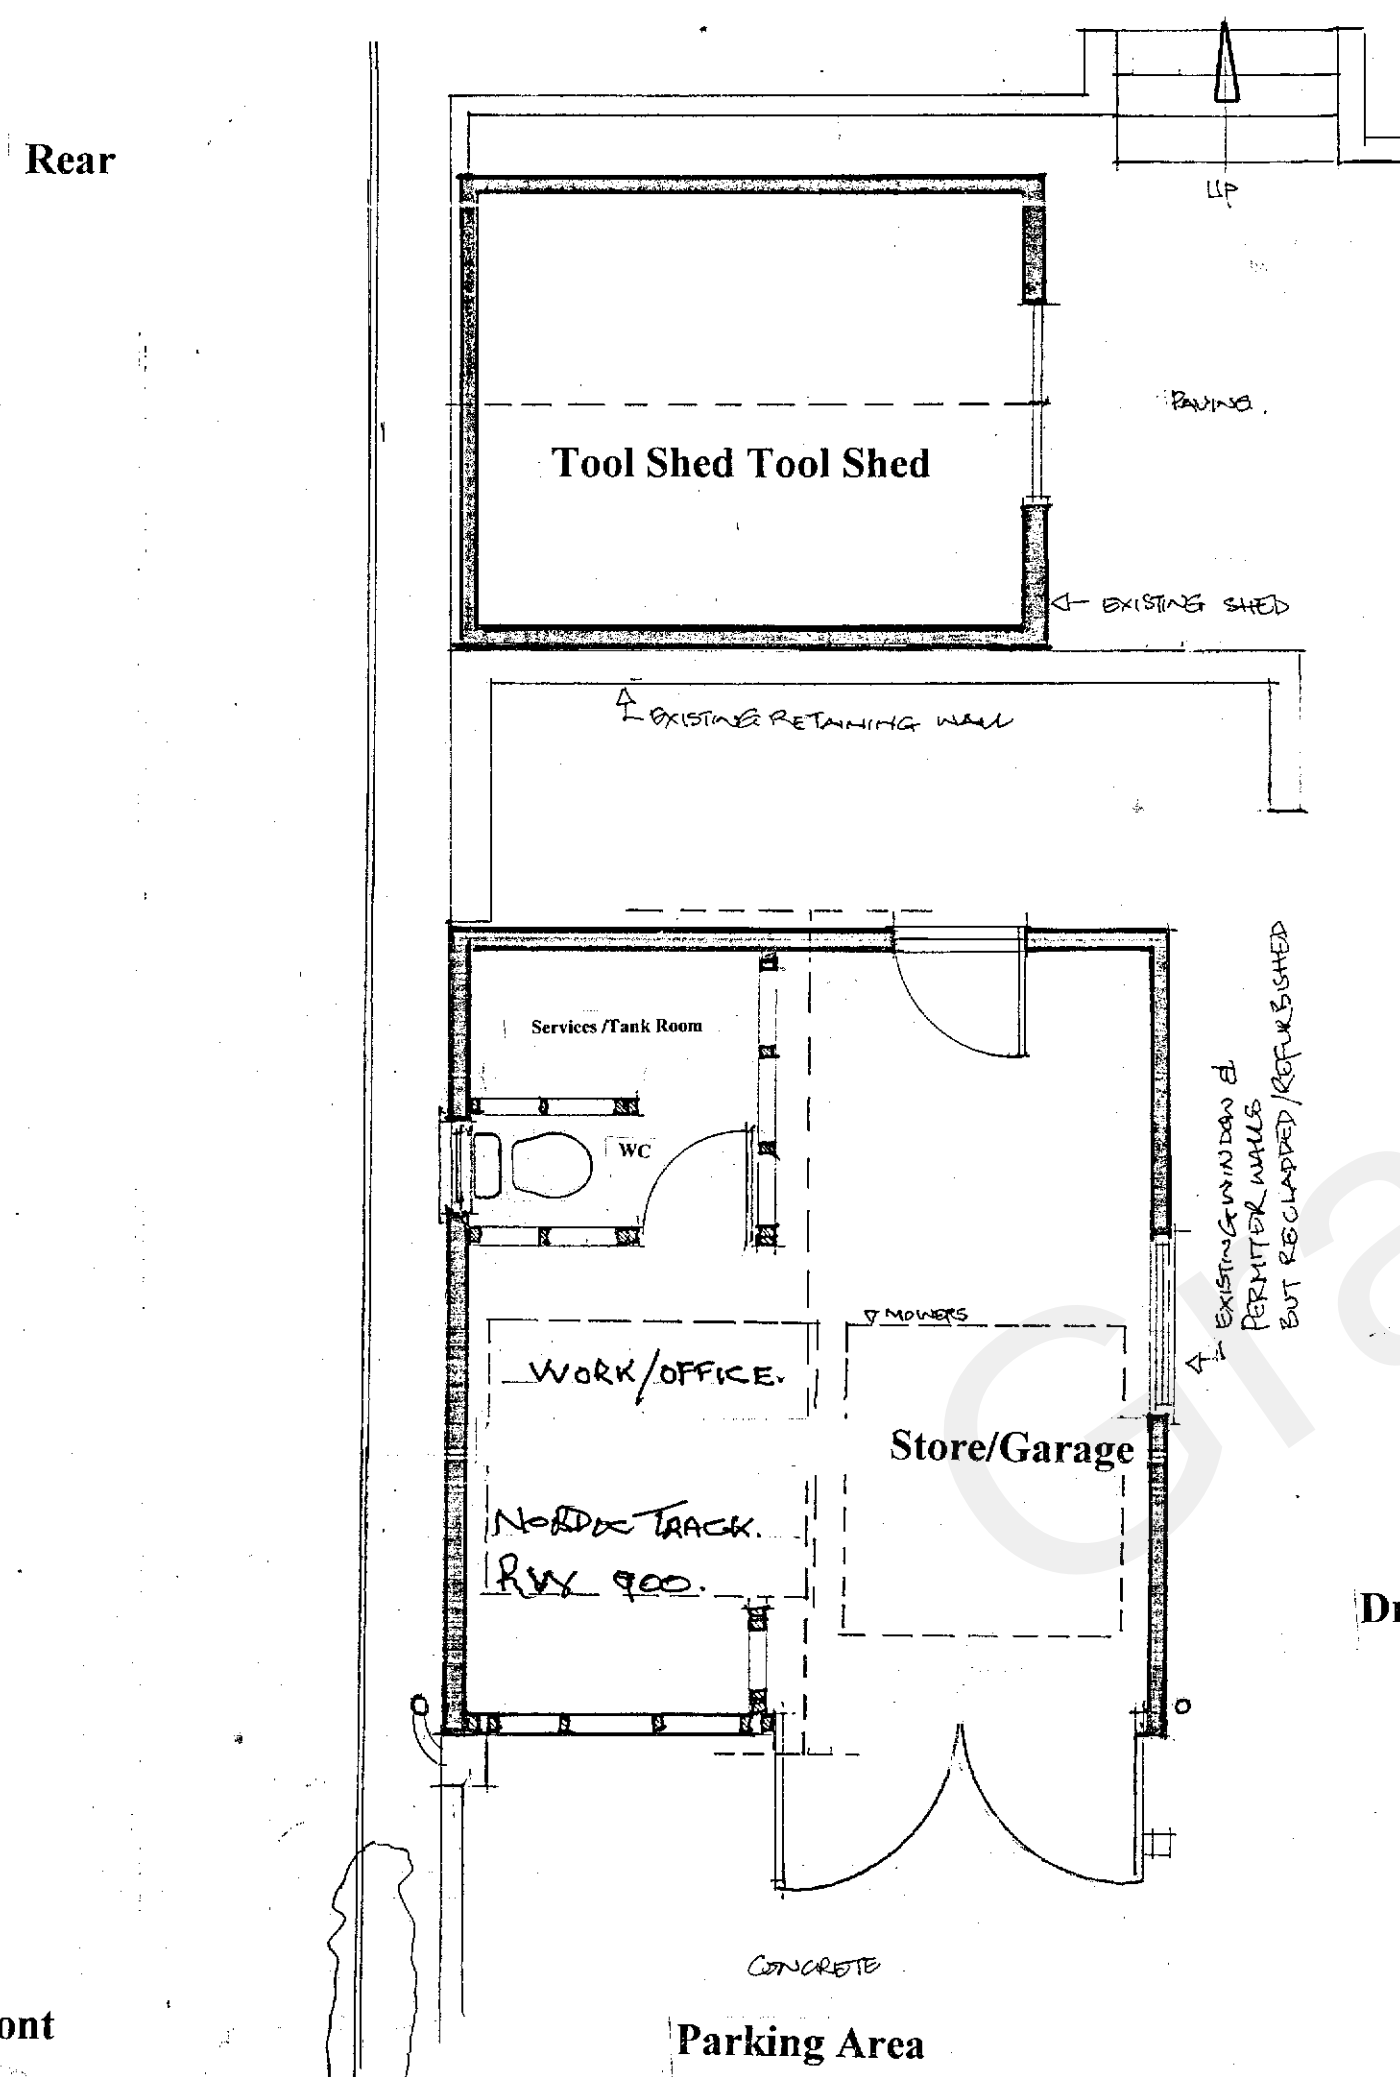 


Front

## Floor Plans Proposed Floor Plan 1:50

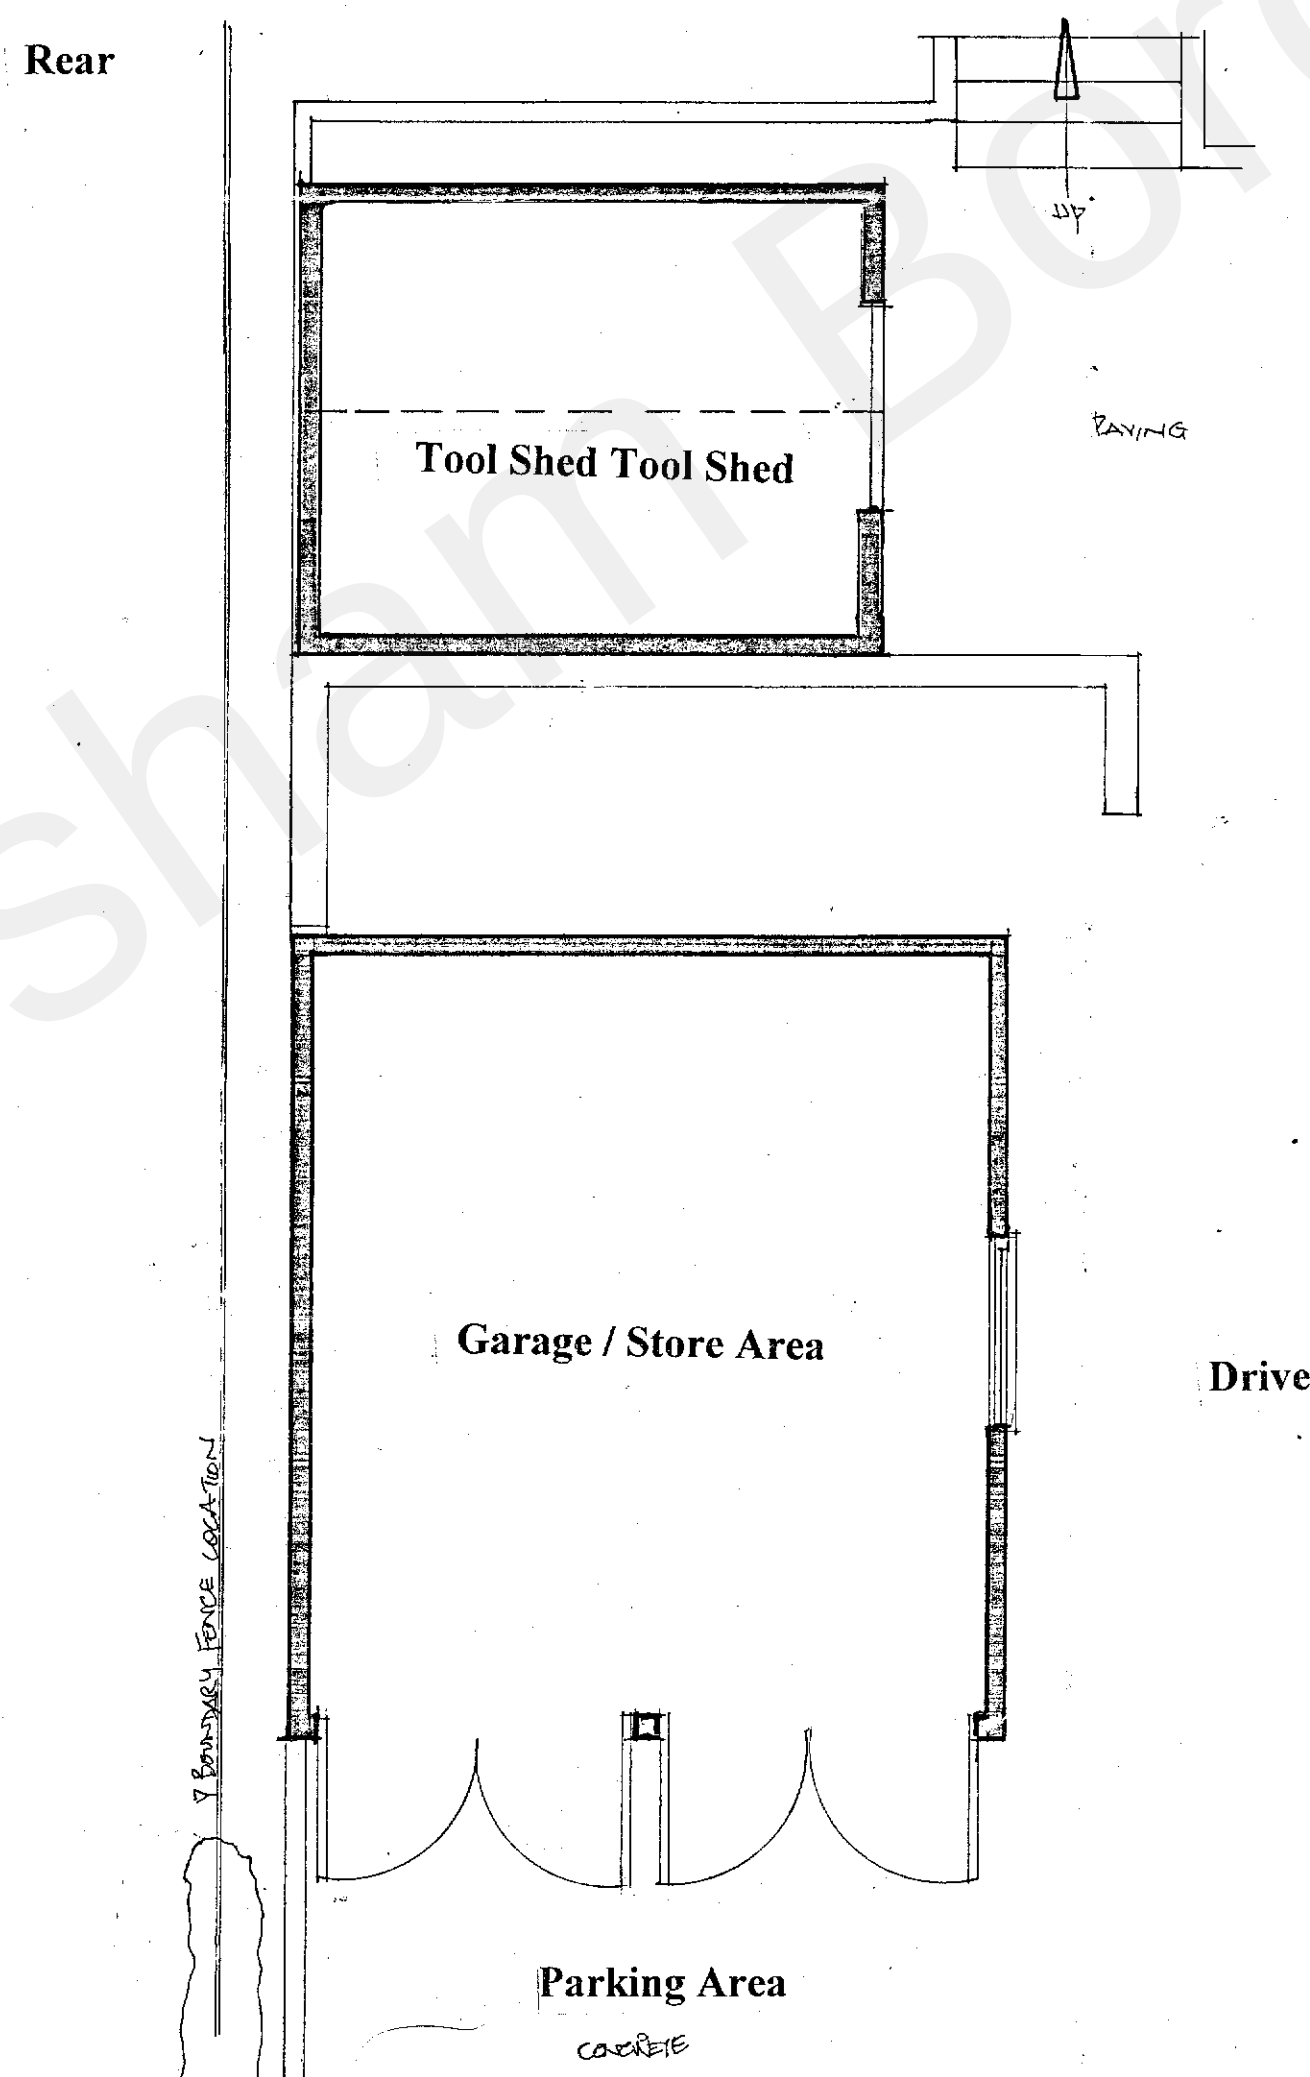

Front

## Existing Floor Plan 1:50

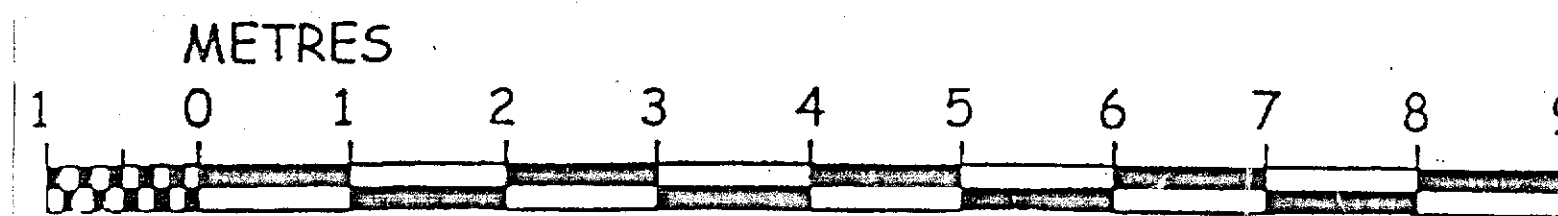

### Notes.

All dimensions, levels and existing construction including drainage and their inverts to be checked or ascertained before ordering of materials and commencement of relevant area of work.

### Planning Details:

#### Alterations:

Refurbishment of existing garage:

Existing mono pitched corrugated steel sheet roof finishes on joists to be removed and replaced with a front and rear gable ended pitched roof to integrate more readily with existing property/shed. Finishes to also match the slate finishes and materials and detailing of the existing property.

Existing 2no pair front doors/central post replaced with twin access doors as shown and a new side window to the eastern side to allow internal WC light and ventilation. New personnel door to be installed to rear wall for access from tool shed/side drive (Existing western side window to be retained)

Existing walls ( 600mm masonry walls below timber clad studwork ) to be repaired and re-cladded to within 150mm above floor level and painted cream to match the design of existing residential property and tool shed adjacent .

Existing internal space retained for the parking of 2no grass tractor mowers separated from a WC and relocated service area/cupboard toward the rear eastern corner of the building.

Existing ground levels/ walls including retaining walls/tool shed to be retained as found.

**Roofs:** To match existing property finishes with grey slates pitched roofs with traditional cream painted fascia's/soffits supporting brown ogee rain water goods including down pipes.

**Walls:** Walls to be re-cladded and extended to new front and rear roof gables with horizontal traditional boarding painted cream to match those similar finishes of the existing buildings and the buildings eaves. Proposed windows/doors to be traditionally installed and painted cream.

## Planning Details

|            |                                                          |  |  |  |
|------------|----------------------------------------------------------|--|--|--|
| amendments |                                                          |  |  |  |
| Project    | Existing Garage /Outbuilding Alterations                 |  |  |  |
| Site       | Meadow Cottage School Lane Higham Rochester Kent ME3 7JG |  |  |  |
| Client     | Mr Mrs Loft                                              |  |  |  |

|            |                           |
|------------|---------------------------|
| contractor | © copyright R.A. CLAYTON. |
|------------|---------------------------|

**ROBERT A CLAYTON.**  
Building Plans.  
32 WATLING STREET  
GILLINGHAM  
KENT ME7 2YH  
Medway 578340.

|       |             |             |             |       |    |
|-------|-------------|-------------|-------------|-------|----|
| scale | 1:50; 1:100 | revision    | Nov 22.     | drawn | by |
| date  | March 2022  | drawing no. | 08.03.02/3A |       |    |