



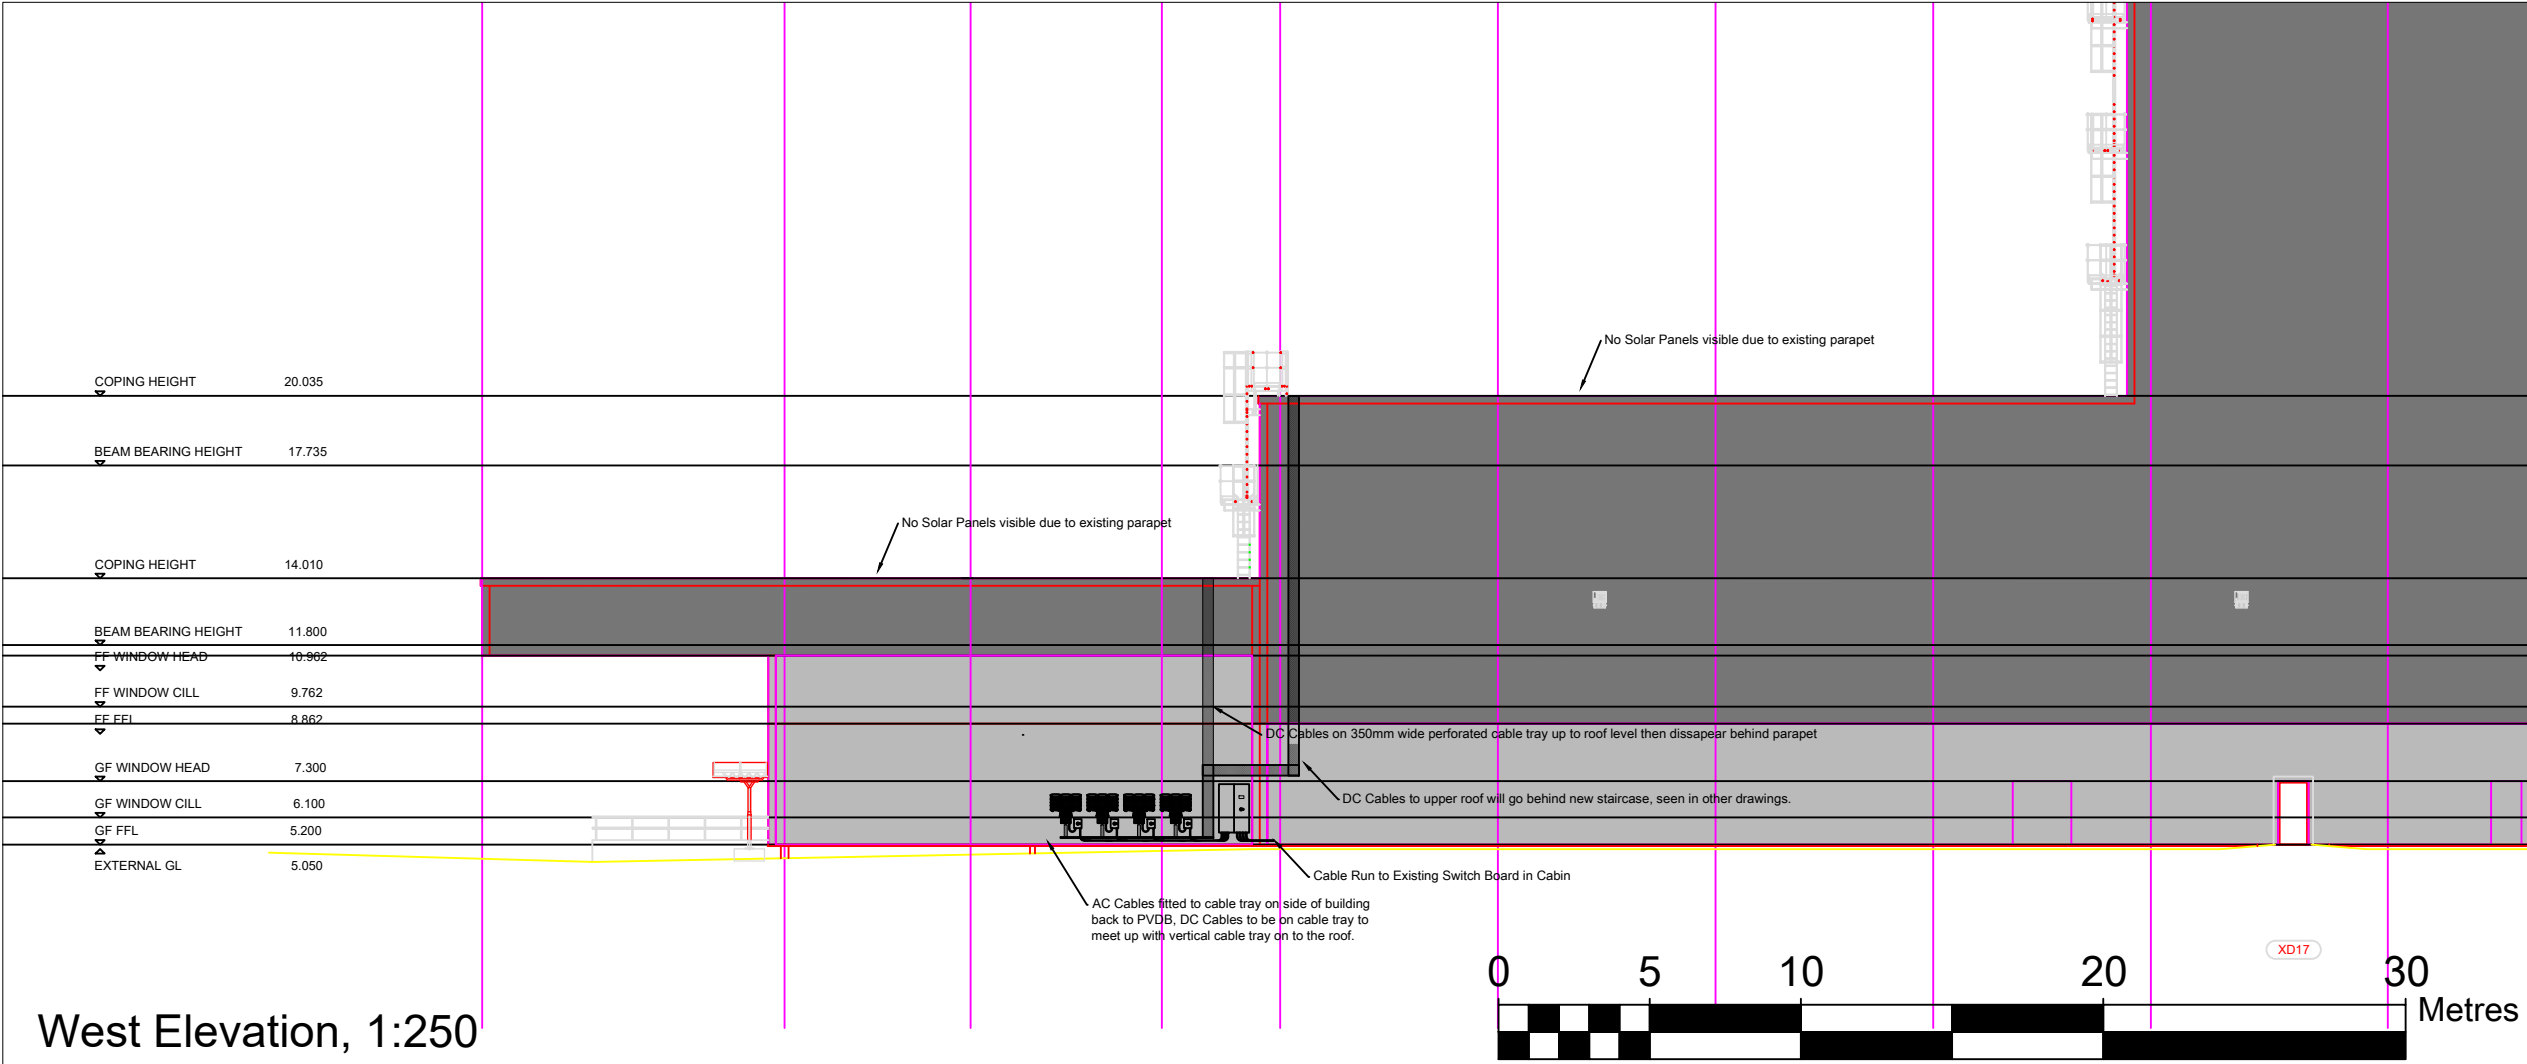

West Elevation, 1:250

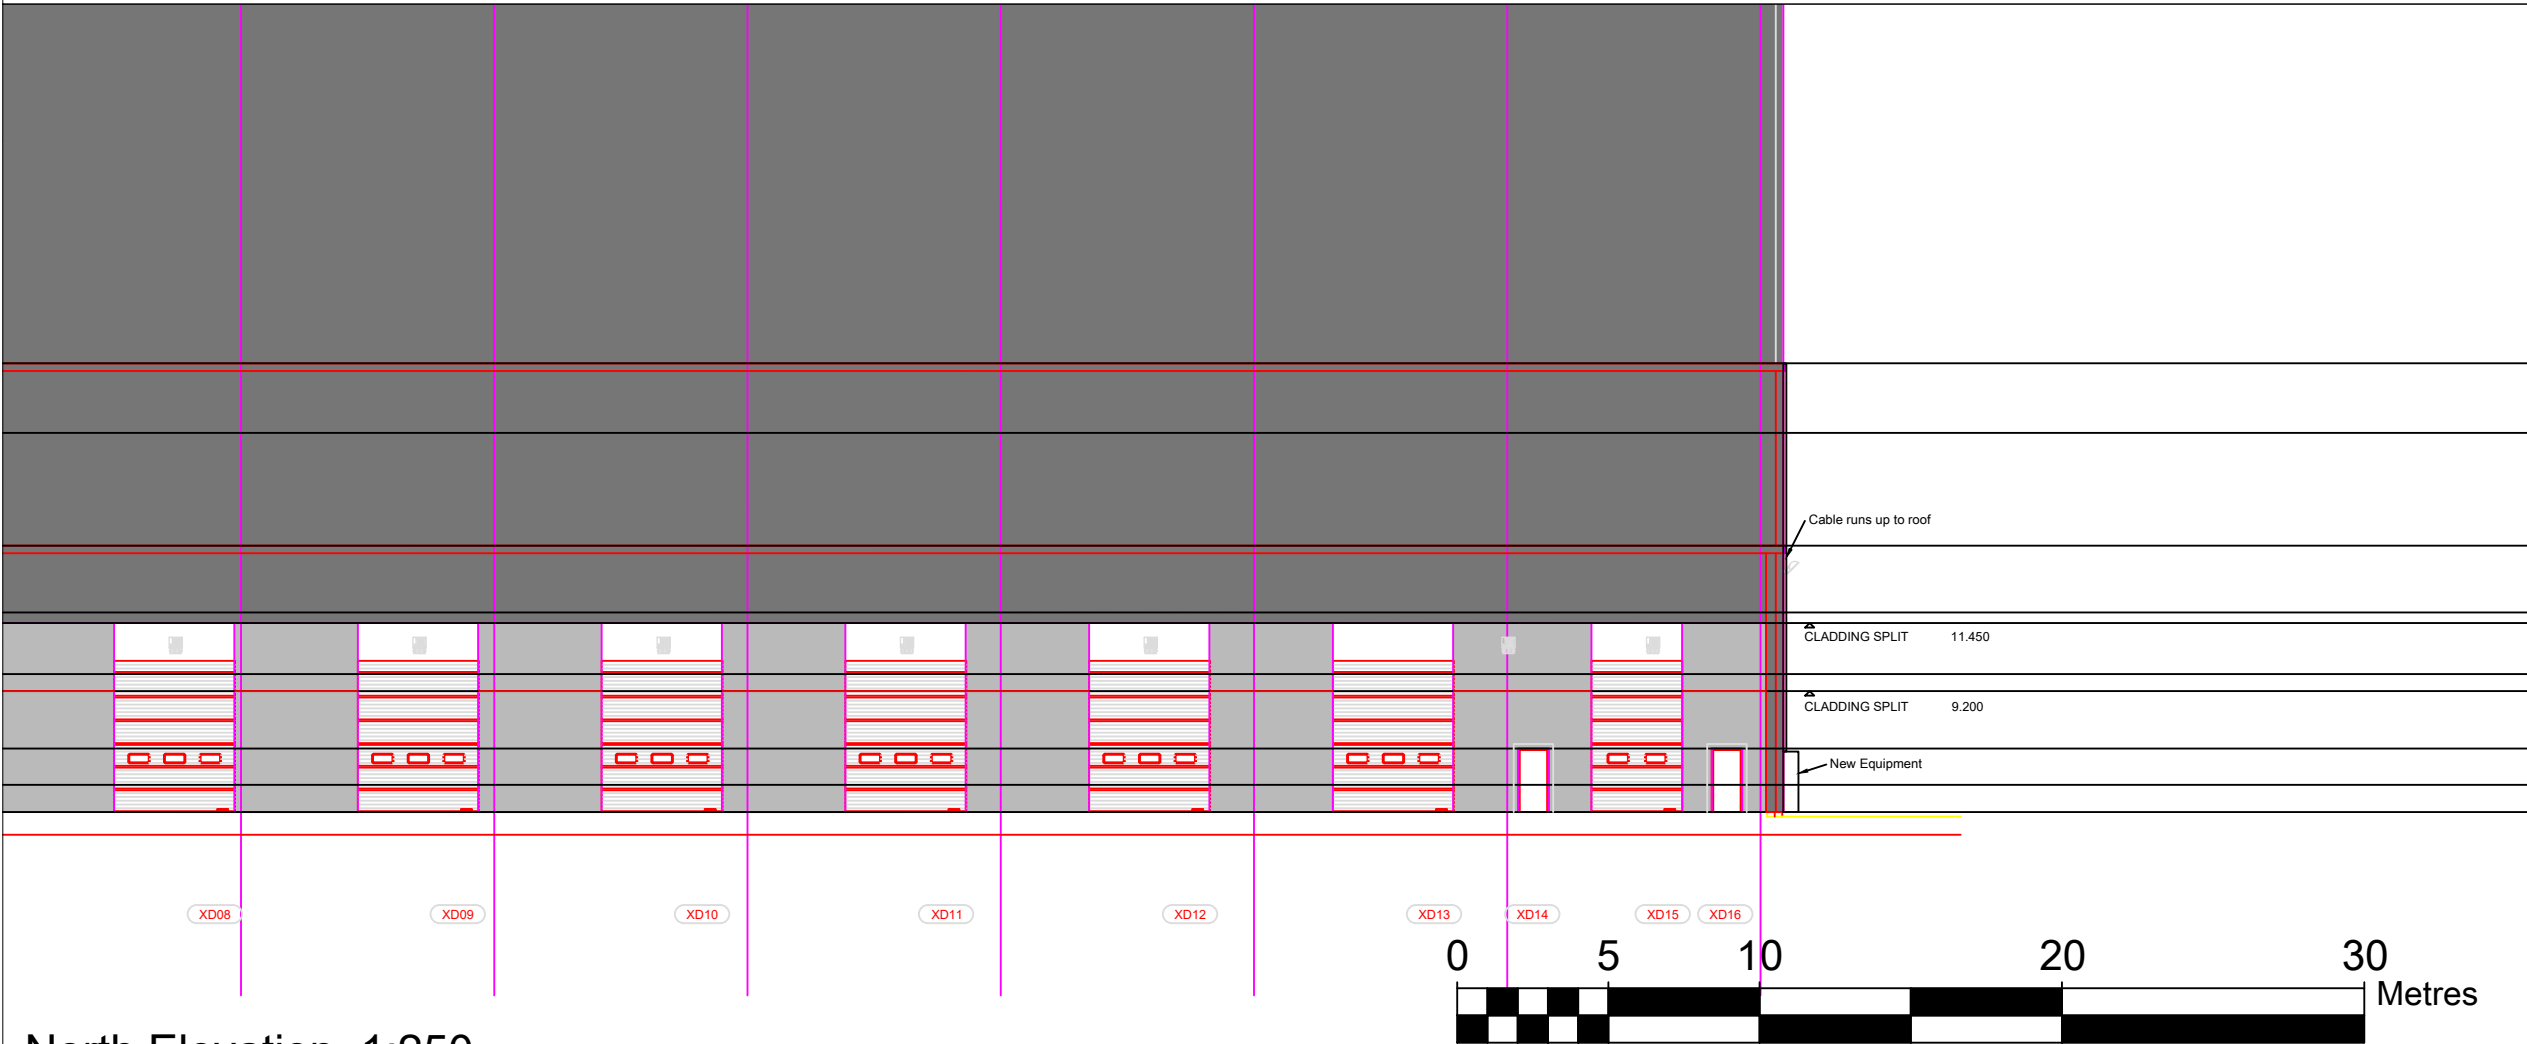

North Elevation, 1:250

This drawing may contain Ordnance Survey data © Crown copyright and database right 2011, Royal Mail data © Royal Mail copyright and database right 2011, and National Statistics data © Crown copyright and database right 2011. All rights reserved.

References List - Name, Version & Status:

Notes:

Ver	Date	Description Of Change	Drn
A	19.05.23	NDC Elevation Plan	CB
C	13.06.23	NDC Proposed Elevation Plan	CB

Key Plan





CUSTOM SOLAR

Custom Solar
Unit 6 Dunston Place
Dunston Road
Chesterfield, S41 8NL

T: 01246 488488
www.customsolar.co.uk
info@customsolar.co.uk
sales@customsolar.co.uk

© Custom Solar Limited

Client
KIMBERLY CLARK

CS Project No.

Title
Northfleet Mill

Roof Layout

Drawn By CB	Chk/Approved SM	Drawn Date 19.05.23	Scale (A3) 1:250
----------------	--------------------	------------------------	---------------------

Drawing Status
Work in Progress

Drawing Name
KIMBERLY CLARK NORTHFLEET ROOF LAYOUT REV L