



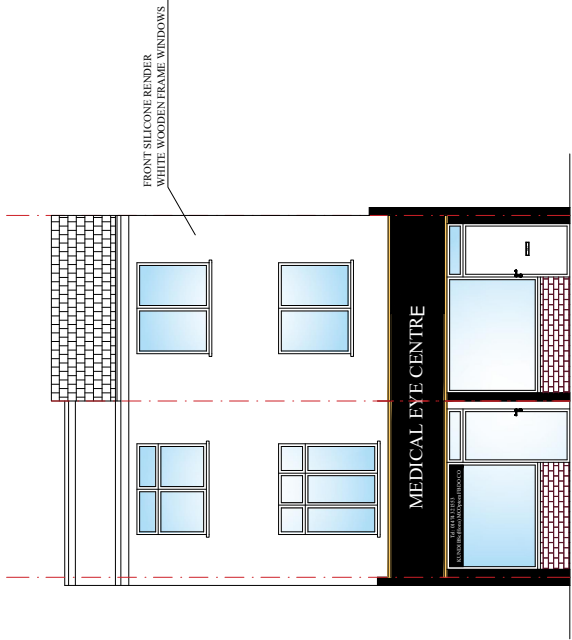

PROPOSED FRONT ELEVATION

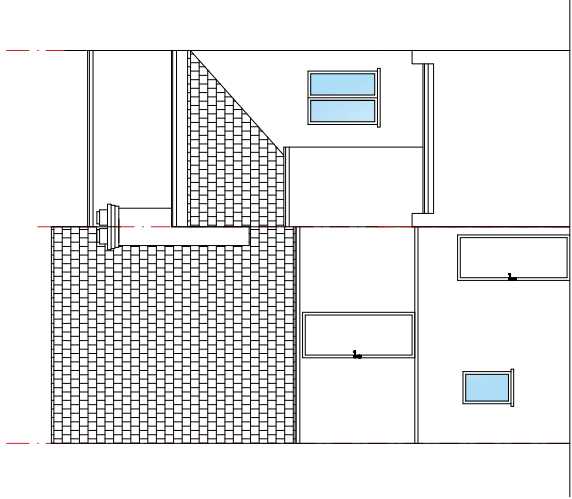

PROPOSED REAR ELEVATION



MATCHING MATERIALS TO BE USED FOR SHOP EXTENSION.
SHOP EXTENSION TO BE TILE HUNG WITH MATERIALS
TO MATCH EXISTING.
ALL DIMENSIONS IN MILLIMETRES & TO BE CHECKED ON SITE
PRIOR TO COMMENCEMENT OF ANY BUILDING WORKS.
FOR EXTENSION TO HABITABLE ROOFSpace INVOLVING DEMOLITION
OF EXISTING SIDE ELEMENT
THIS DRAWING IS THE COPYRIGHT OF REHAL PLANNING
IT MUST NOT BE COPIED OR REPRODUCED OR USED IN ANY WAY
WITHOUT WRITTEN PERMISSION FROM REHAL PLANNING



P: +44 7453 333775 E: enquiries@rehalplanning.co.uk			
Project 14-15 KING STREET GRAVESEND, DA12 2EB			
Drawing Title PROPOSED SHOP EXTENSION			
Scale 1:100	Date 19/12/21	Drawn By NC	Checked REH
Drawing Number D02			Revision