




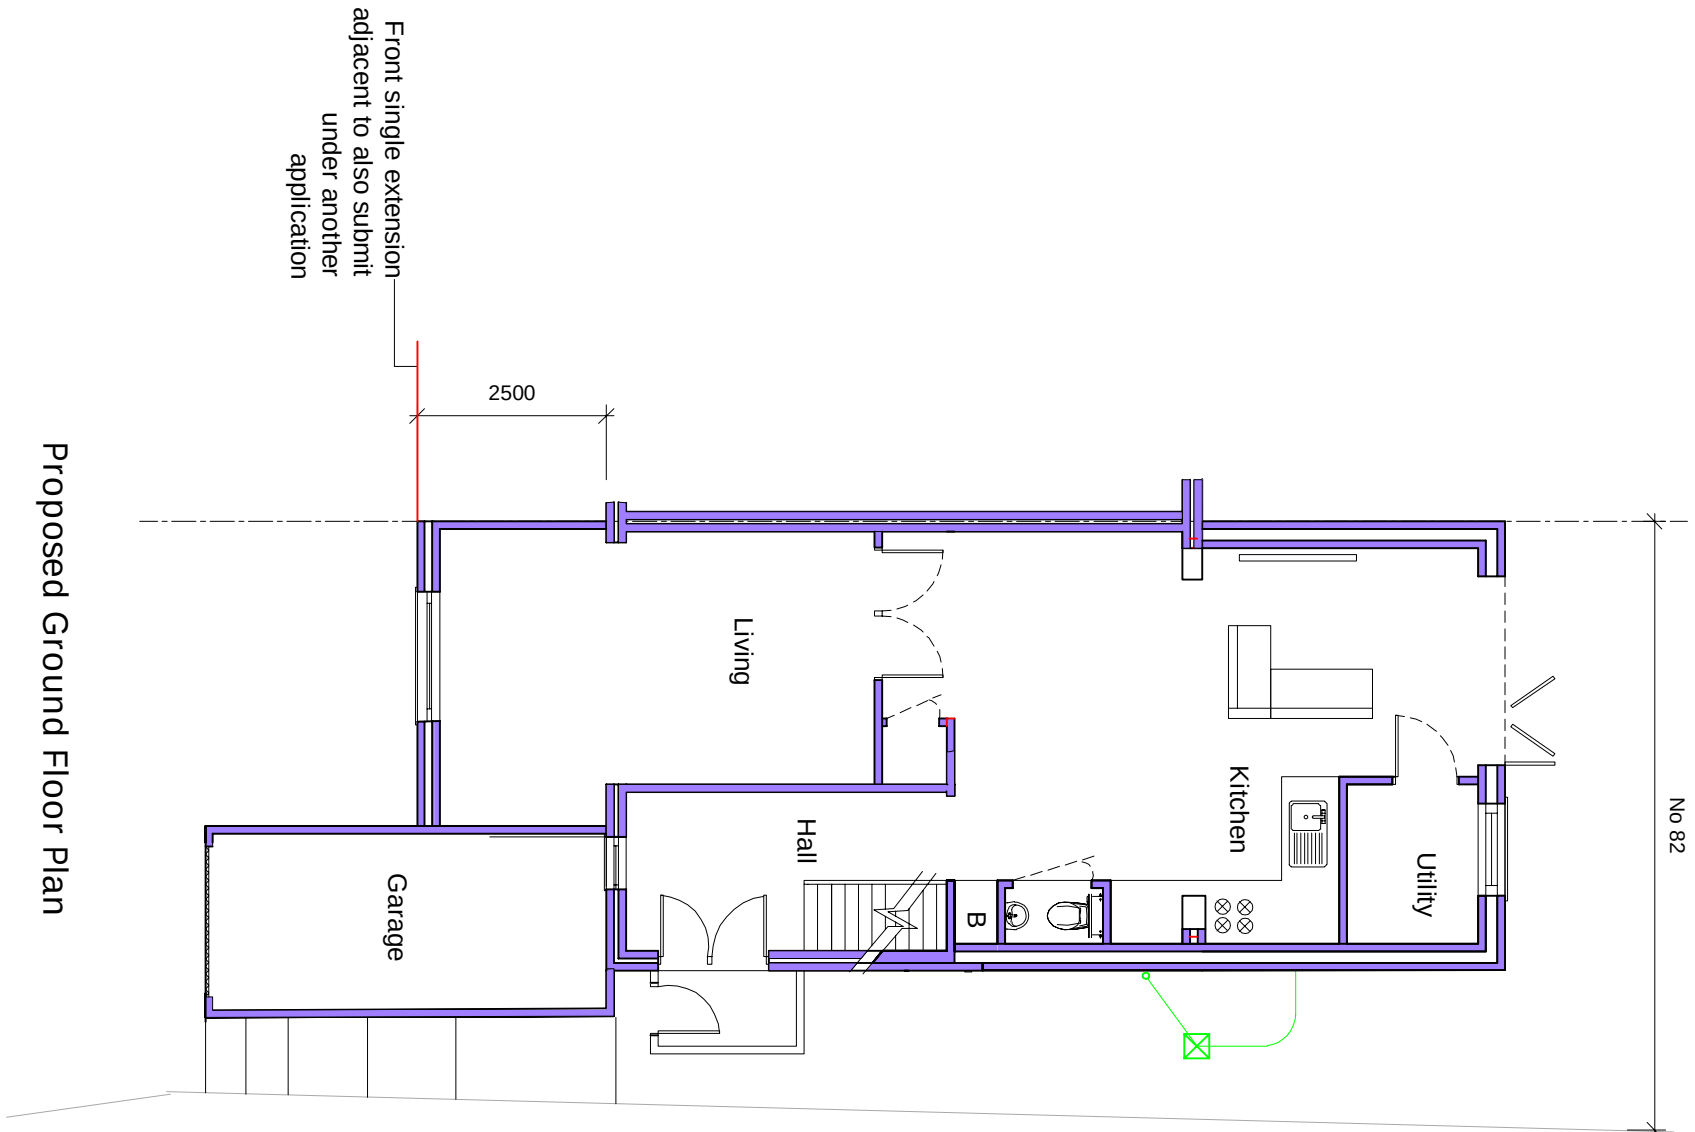


Proposed Ground Floor Plan

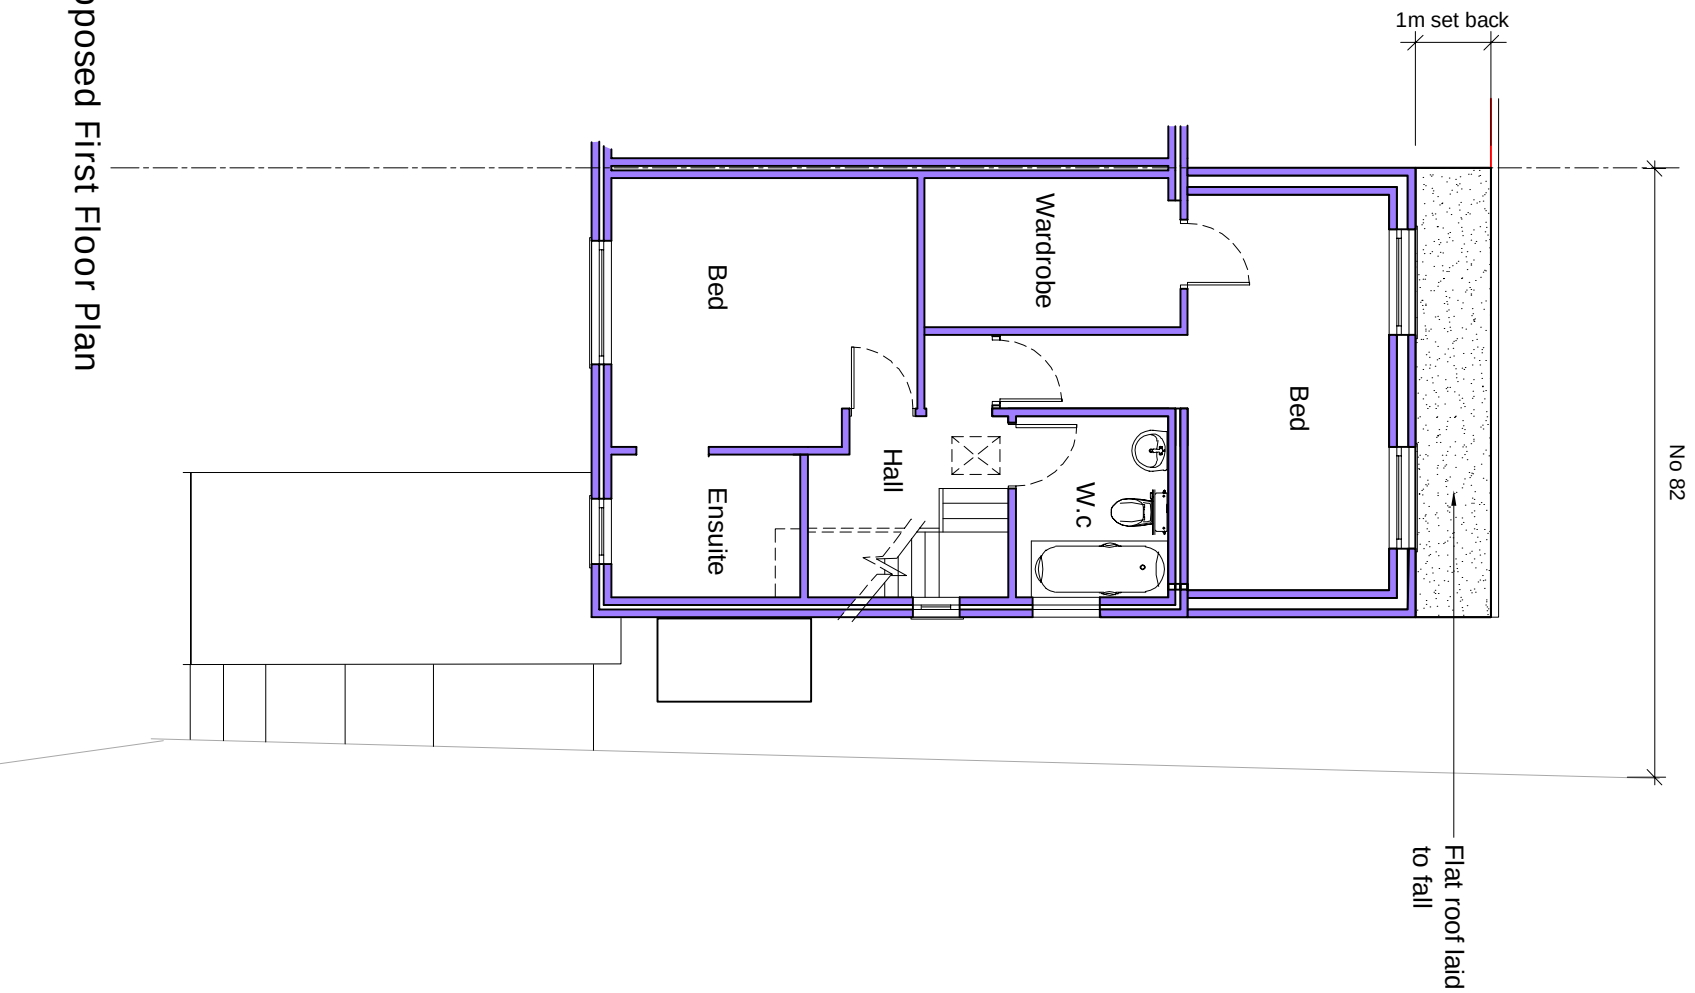


Proposed First Floor Plan

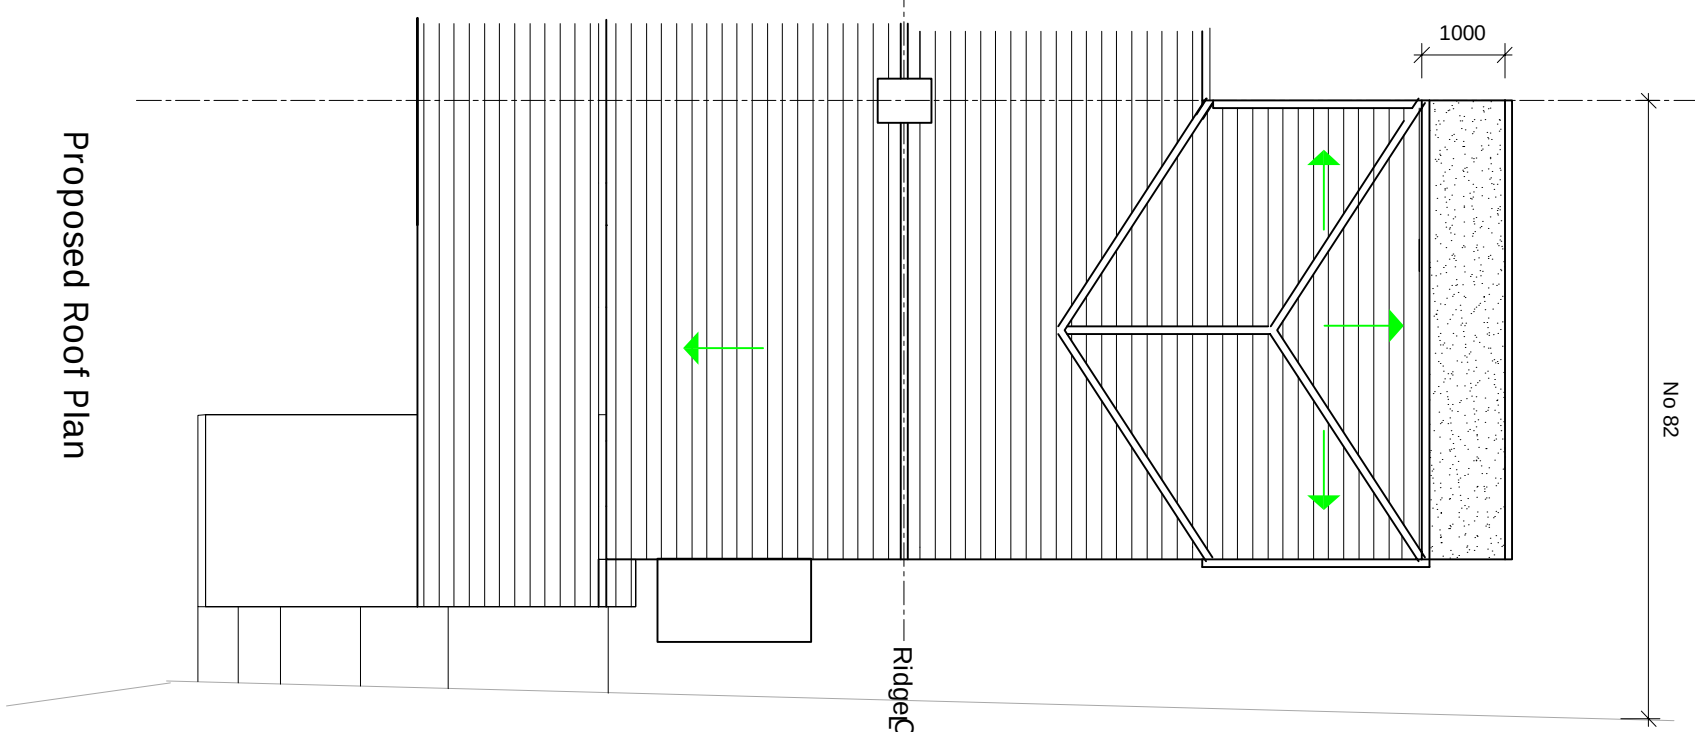


Proposed Roof Plan

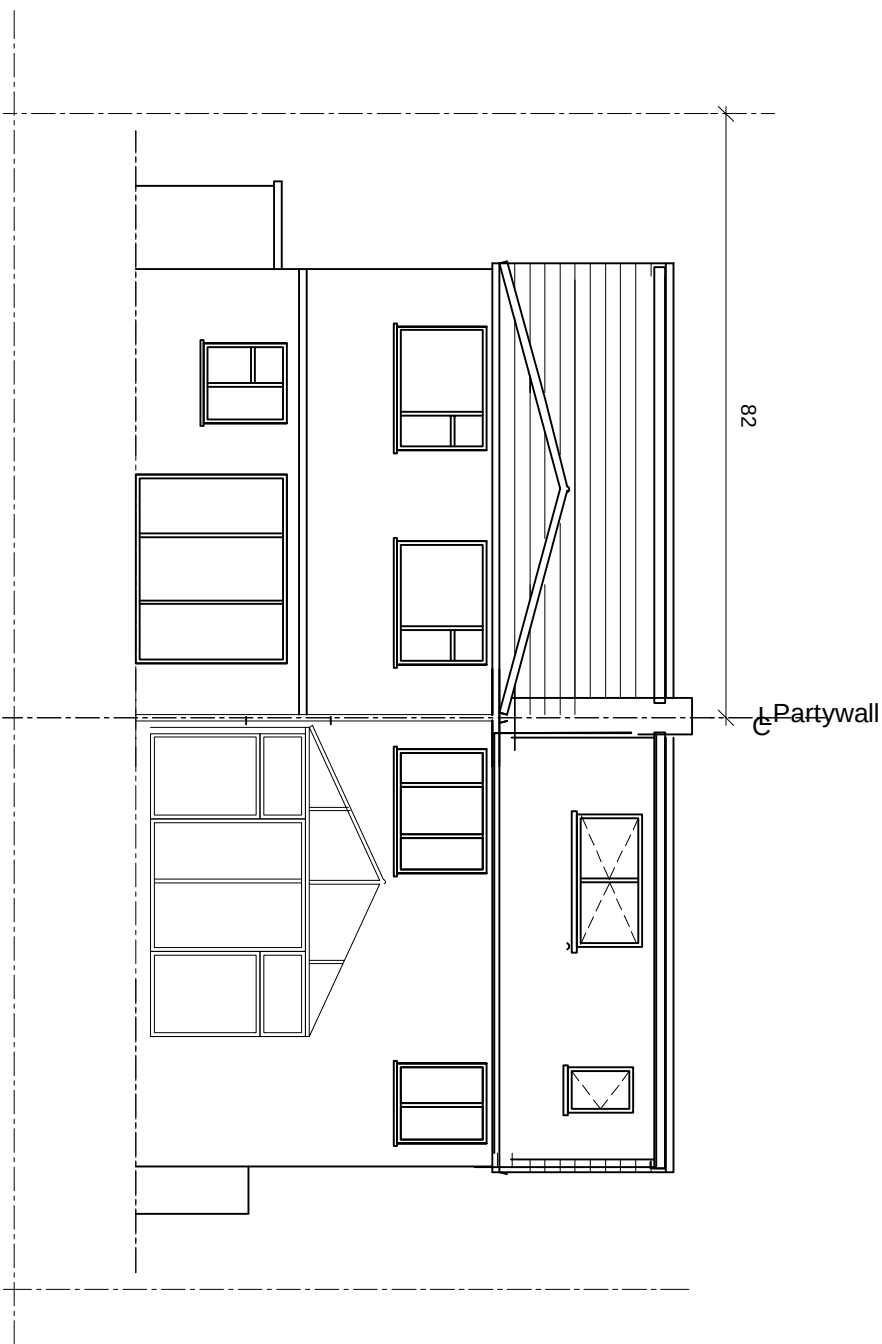


Proposed Rear Elevation

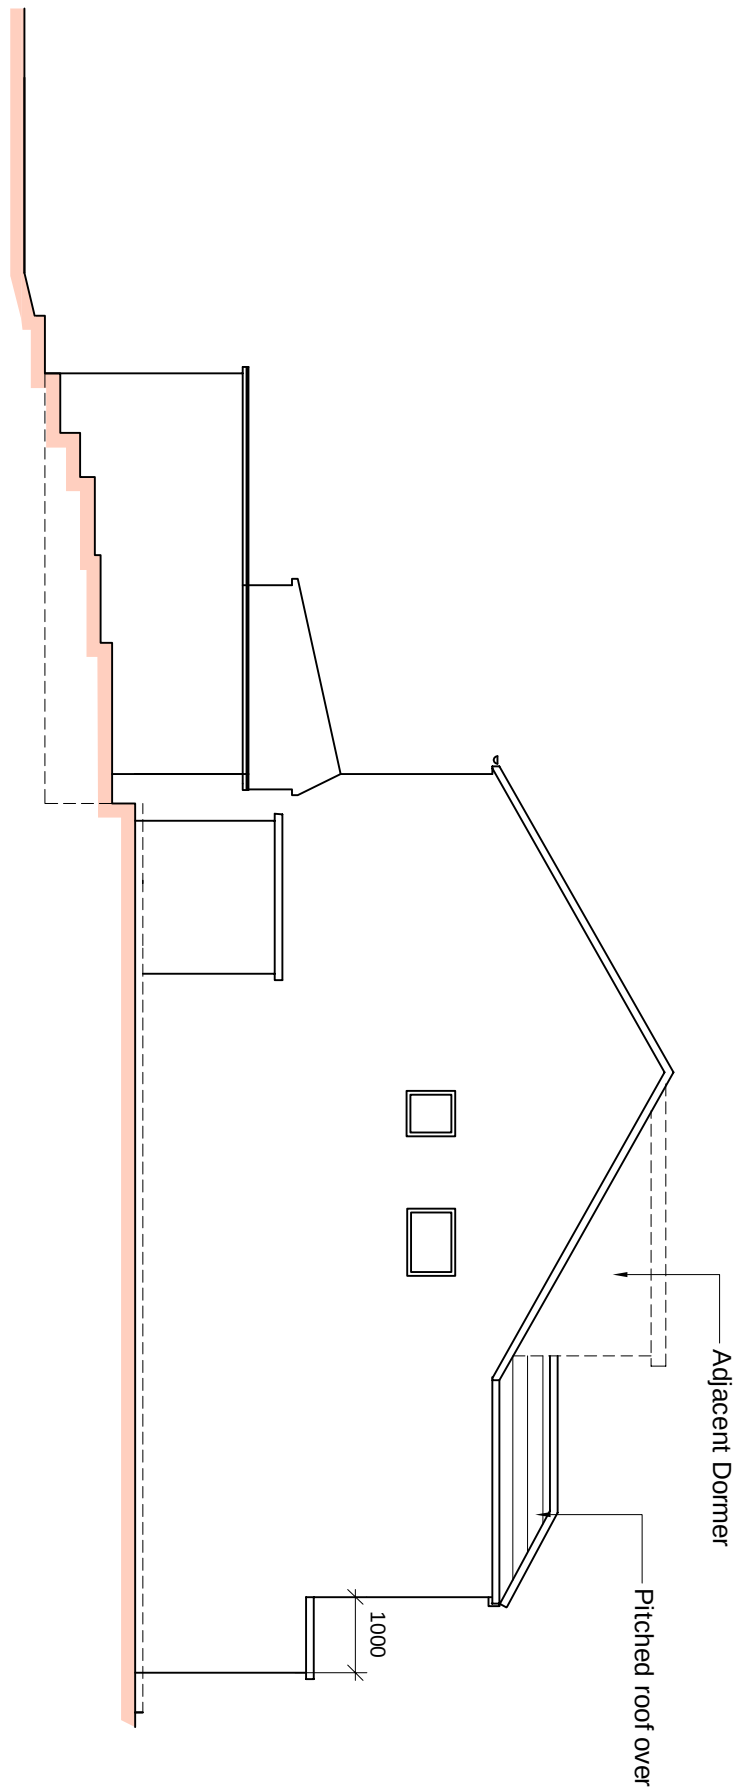

Proposed Side Elevation

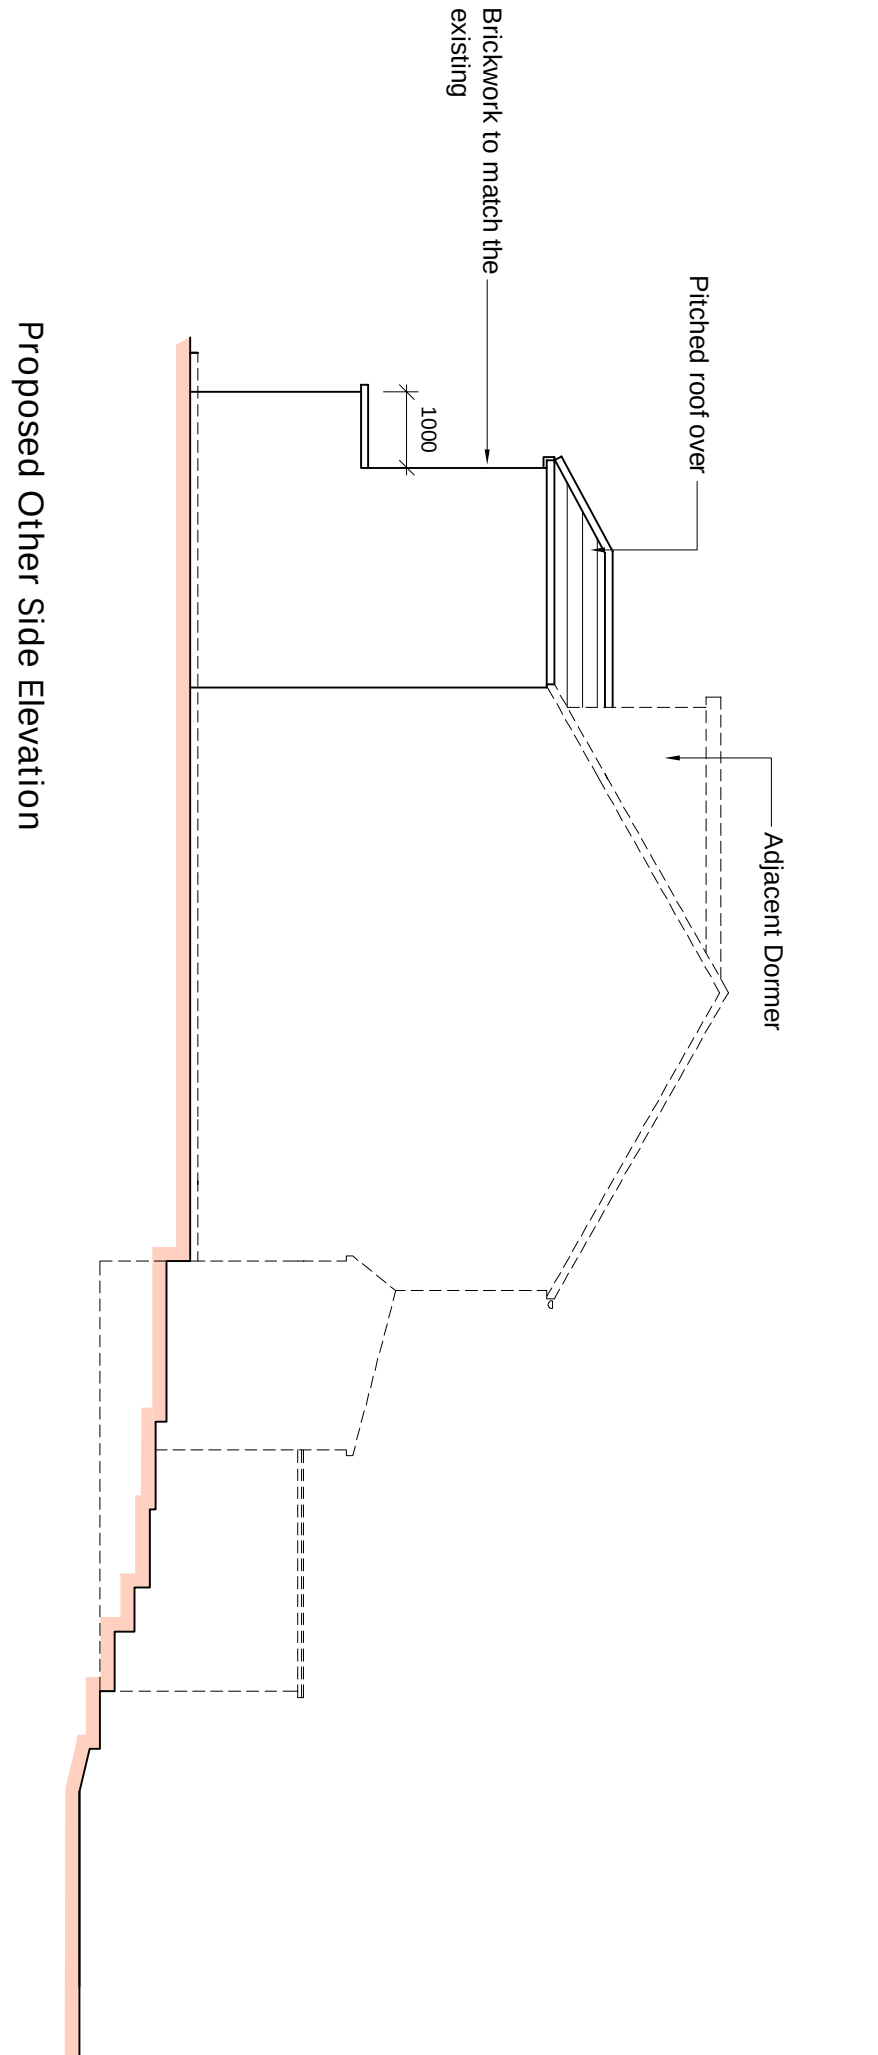


Proposed Other Side Elevation

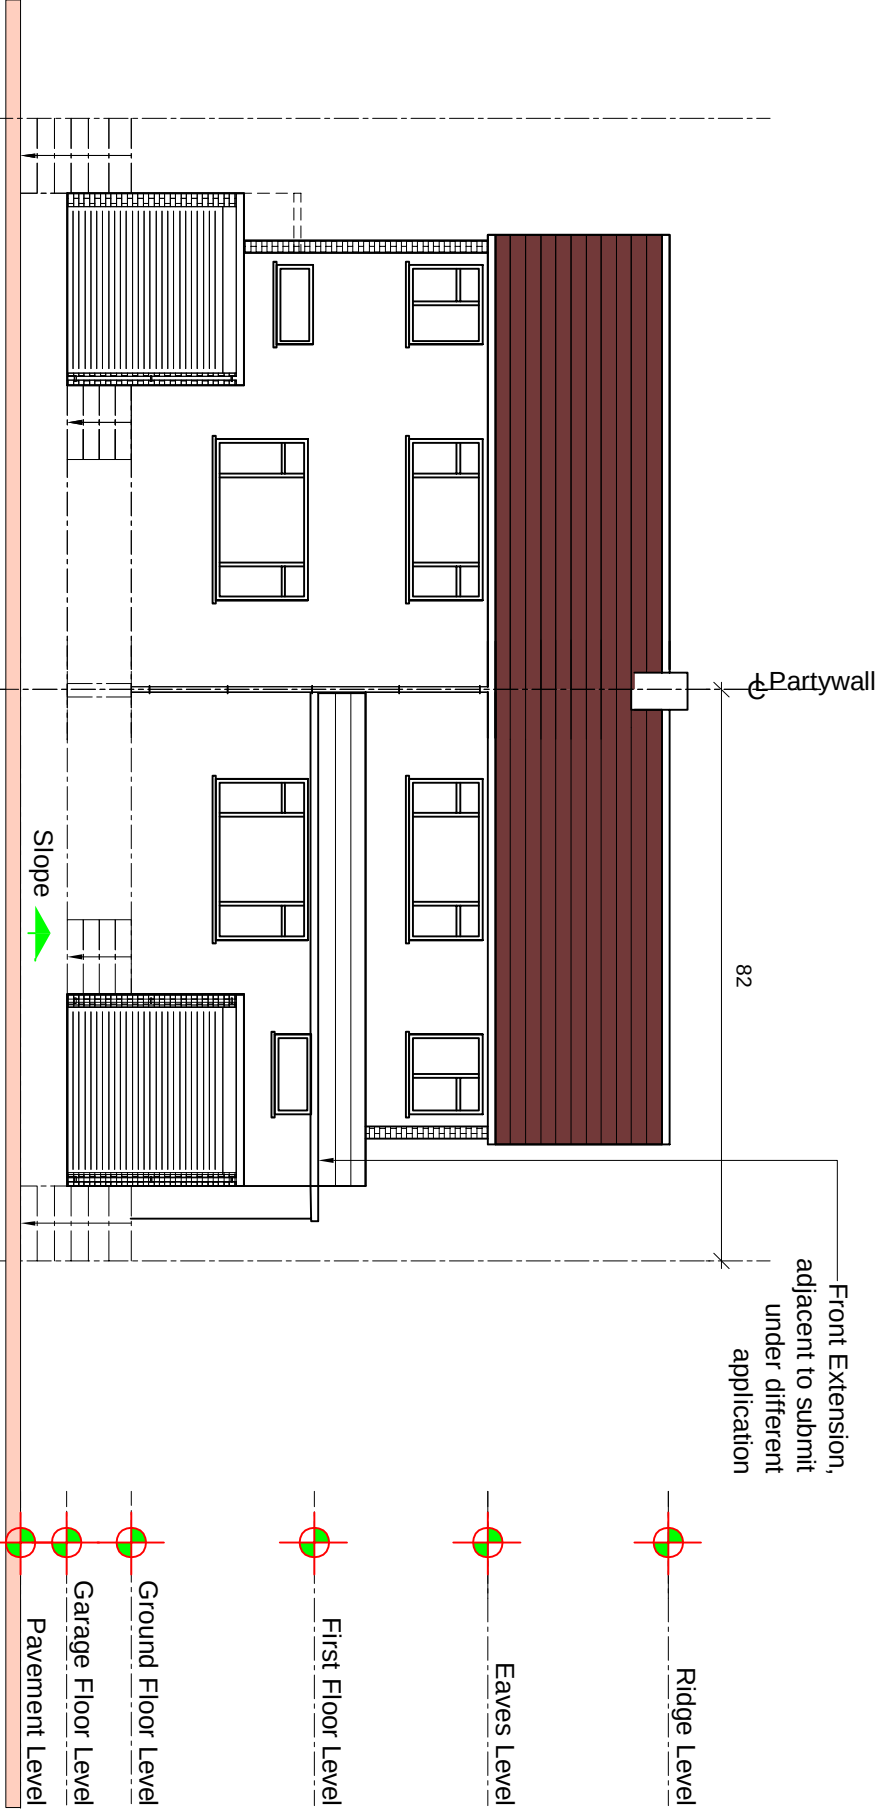

Proposed Front Elevation

There will be no boundary
encroachment

P4	ISSUED TO PLANNING	24.08.23	W.C.	
P3	ISSUED TO PLANNING	16.08.23	W.C.	
P2	ISSUED TO PLANNING	29.06.23	W.C.	
P1	ISSUED TO PLANNING	XX.03.22	W.C.	
Rev		Date	By	

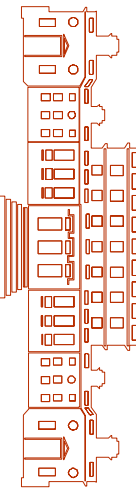

Structural & Architectural Solutions
9A THE PINNACLE - 180 HIGH ROAD - CHADWELL HEATH RM6 6PN
07340121222

Job Title

82 Hemitage Road Higham ME3 7DD

Drawing Title
Proposed Double Storey Rear
Extension and front single

Scale	Date	Drawn No.	Rev
1:100 @ A1	DEC `22		
Job No.		Draw No.	Rev
51-1000-989		S13	P4