


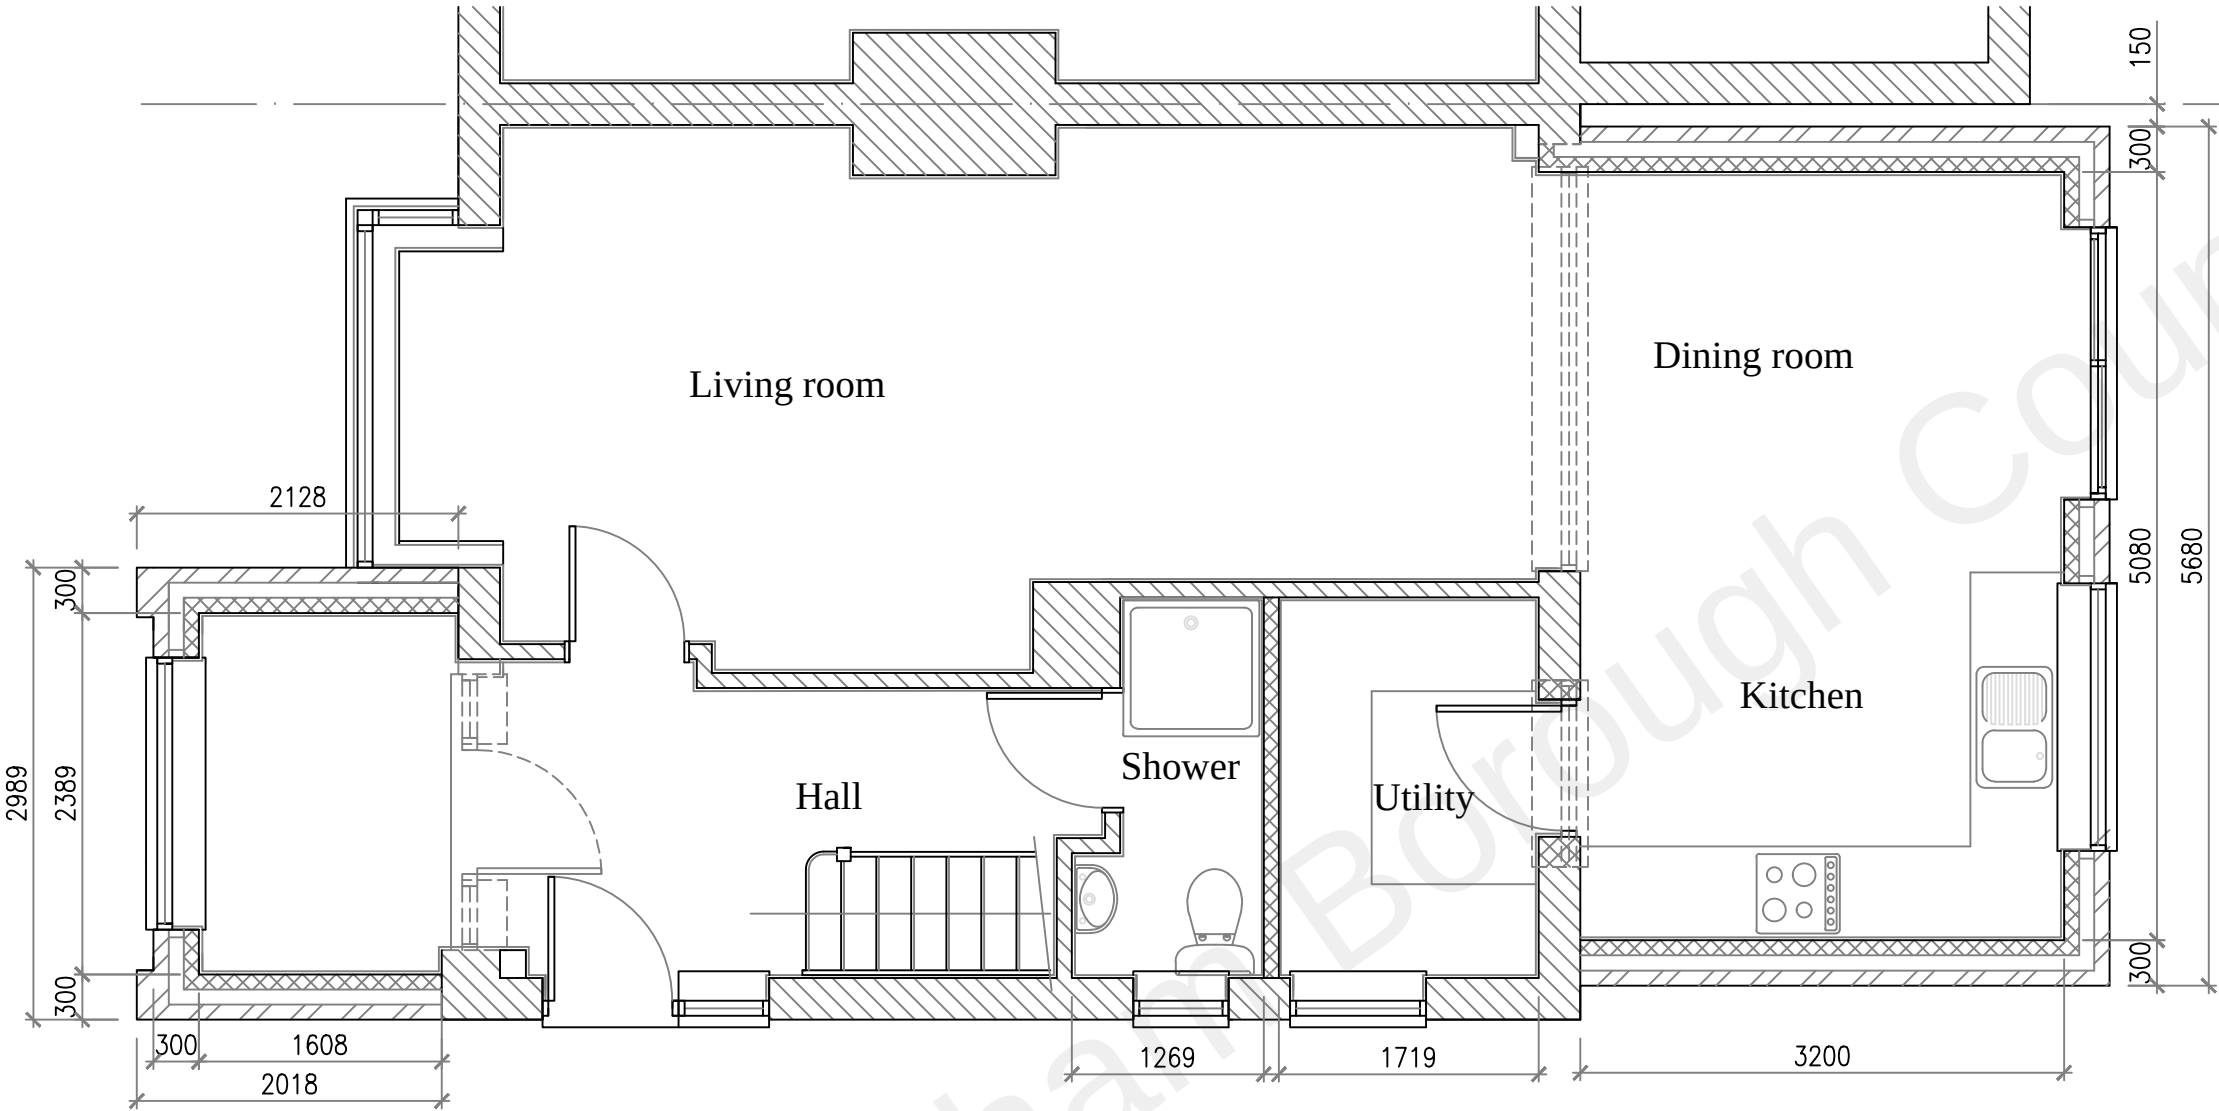


1 Ground Floor Plan
Scale 1/100

- C July'16 Windows altered
B July'16 Windows altered

Rev	Date	Description
C	July'16	Windows altered
B	July'16	Windows altered

Note: All dimensions, materials and workmanship in accordance with NHF standards and Building Regulations.
Do not scale from this drawing. All dimensions to be verified with the drawing office.
All dimensions shown are structural unless otherwise stated.

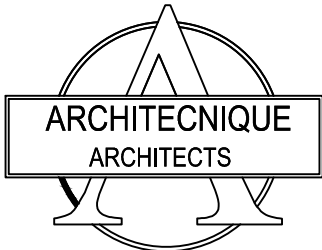

8 BEATTY COTTAGES, STOKE ROAD
ALLHALLOWS, KENT ME3 9PE
Email: jon.architecniq@btinternet.com
Tel : 01634 270555/ 07738 015407

Project
Mr D Neale
36 Sirdar Strand
Gravesend, Kent. DA12 4LP

Drawing Title
Planning Application Drawings
Ground Floor Plan
As Proposed

Scale	Date	Drawn	Approved
1/50@A3	July'16	Jon	JRC

Drawing No	Revision
016-025/006	C

ect: 36 Sirdar Strand, Gravesend. DA12 4LP