


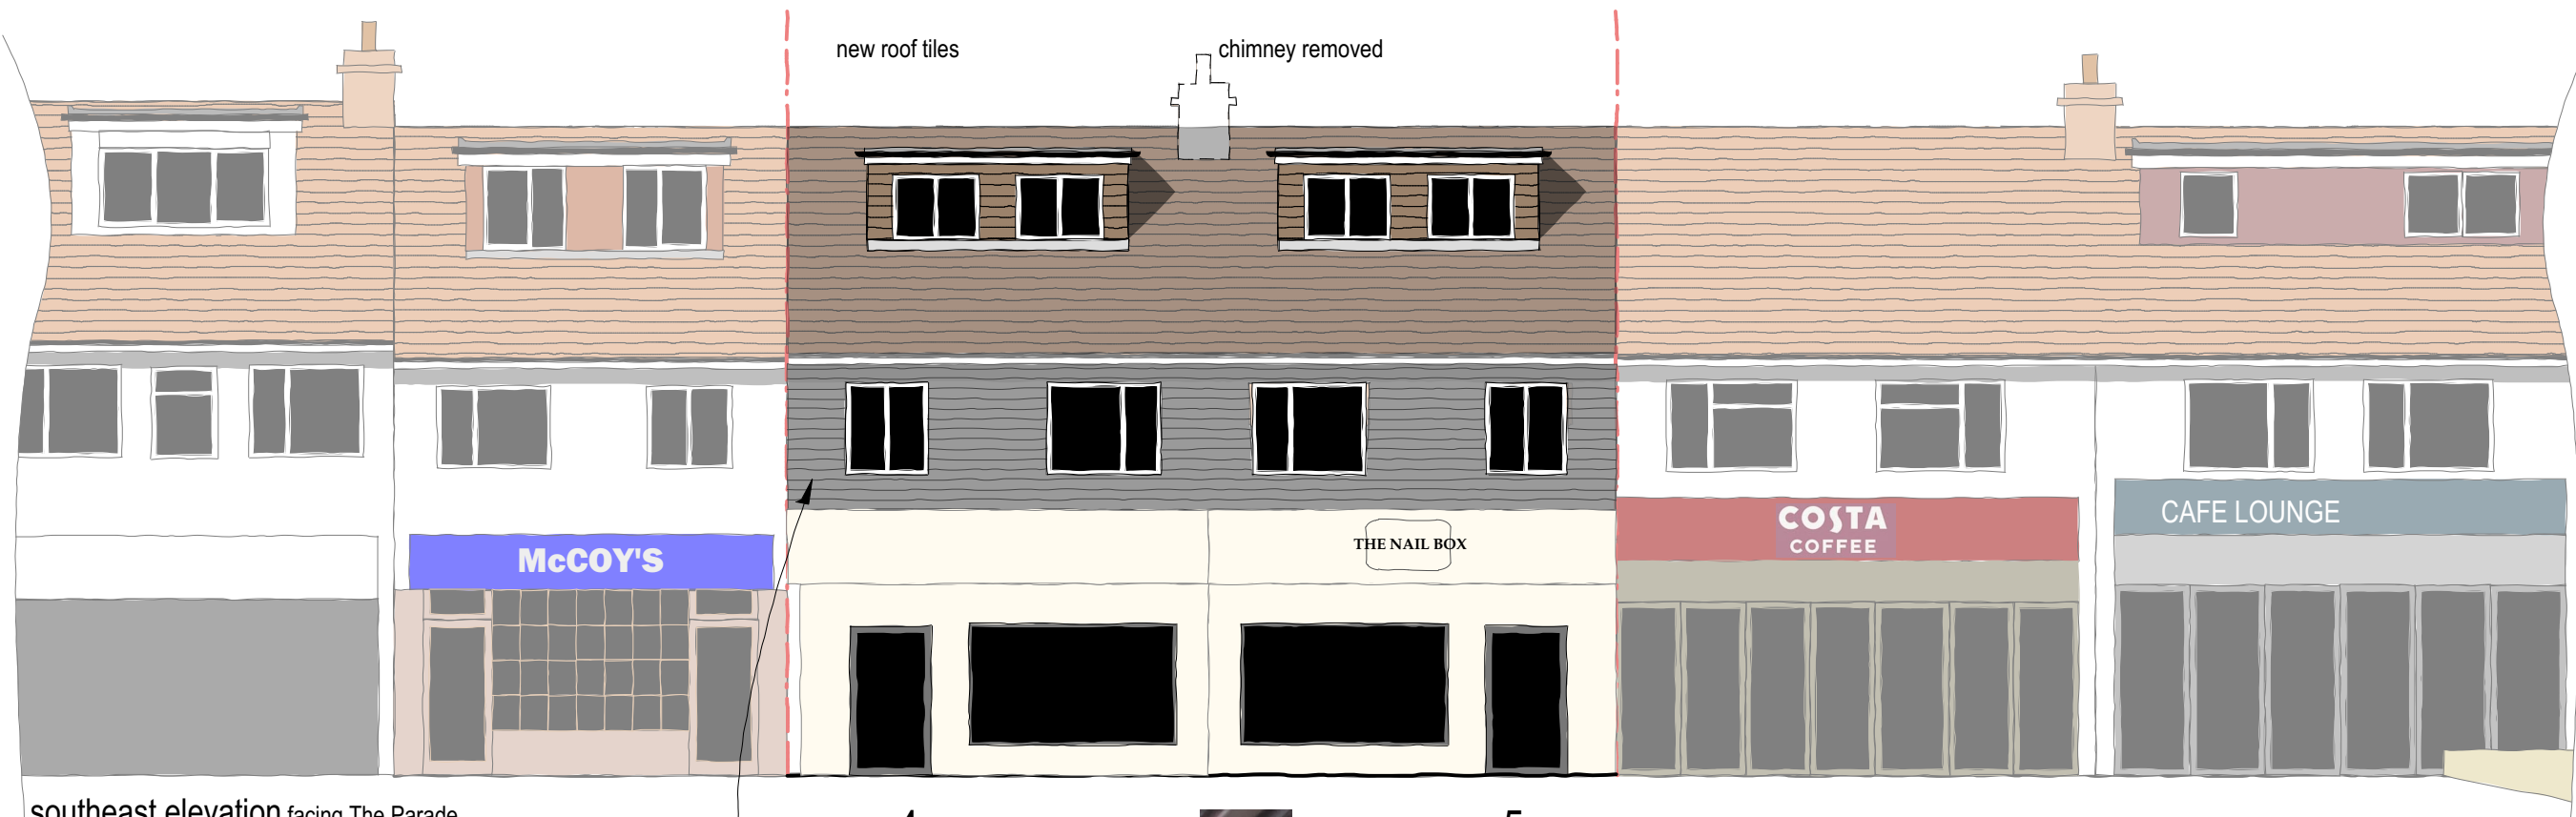


southeast elevation facing The Parade

no.4


no.5

Eurocel 'Coastline' composite cladding
colour Anthracite grey to 1st floor

 

northwest elevation facing the access track

0 2.5 5 7.5 10
scale (m) 1-100 on A3 size print

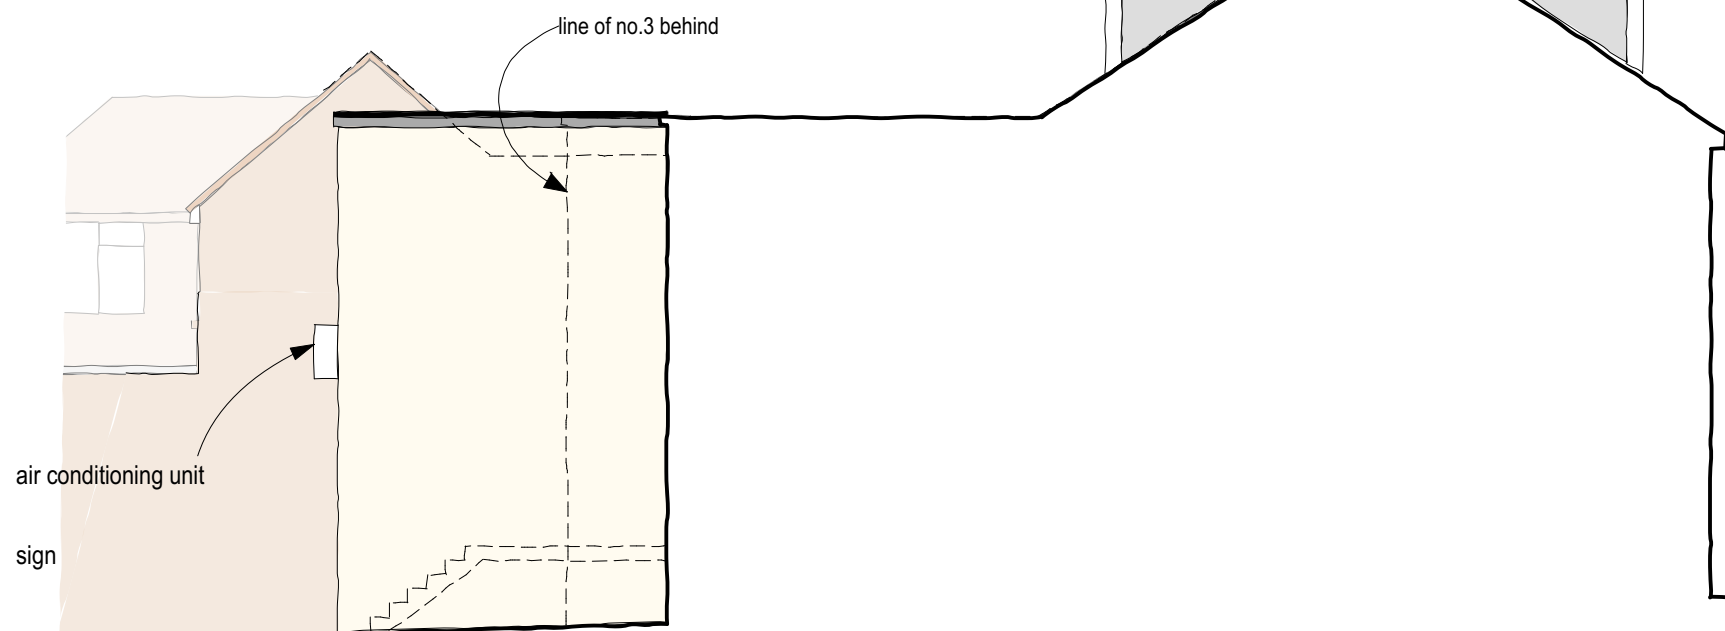

southwest elevation of no.4 looking at no.6

A- shop front to no.4 alt. GB/21/07/23
B- rear sign removed. GB/16/08/23

CLIENT; Halil Ersungur
PROJECT; 4 & 5The Parade Meopham DA13 0JL
TITLE; existing elevations
SCALE; 1-100 DATE; May '23 DRAWN;GB
DRAWING NUMBER 21-29-28 B



PRIME
FOLIO
01 622 691169