
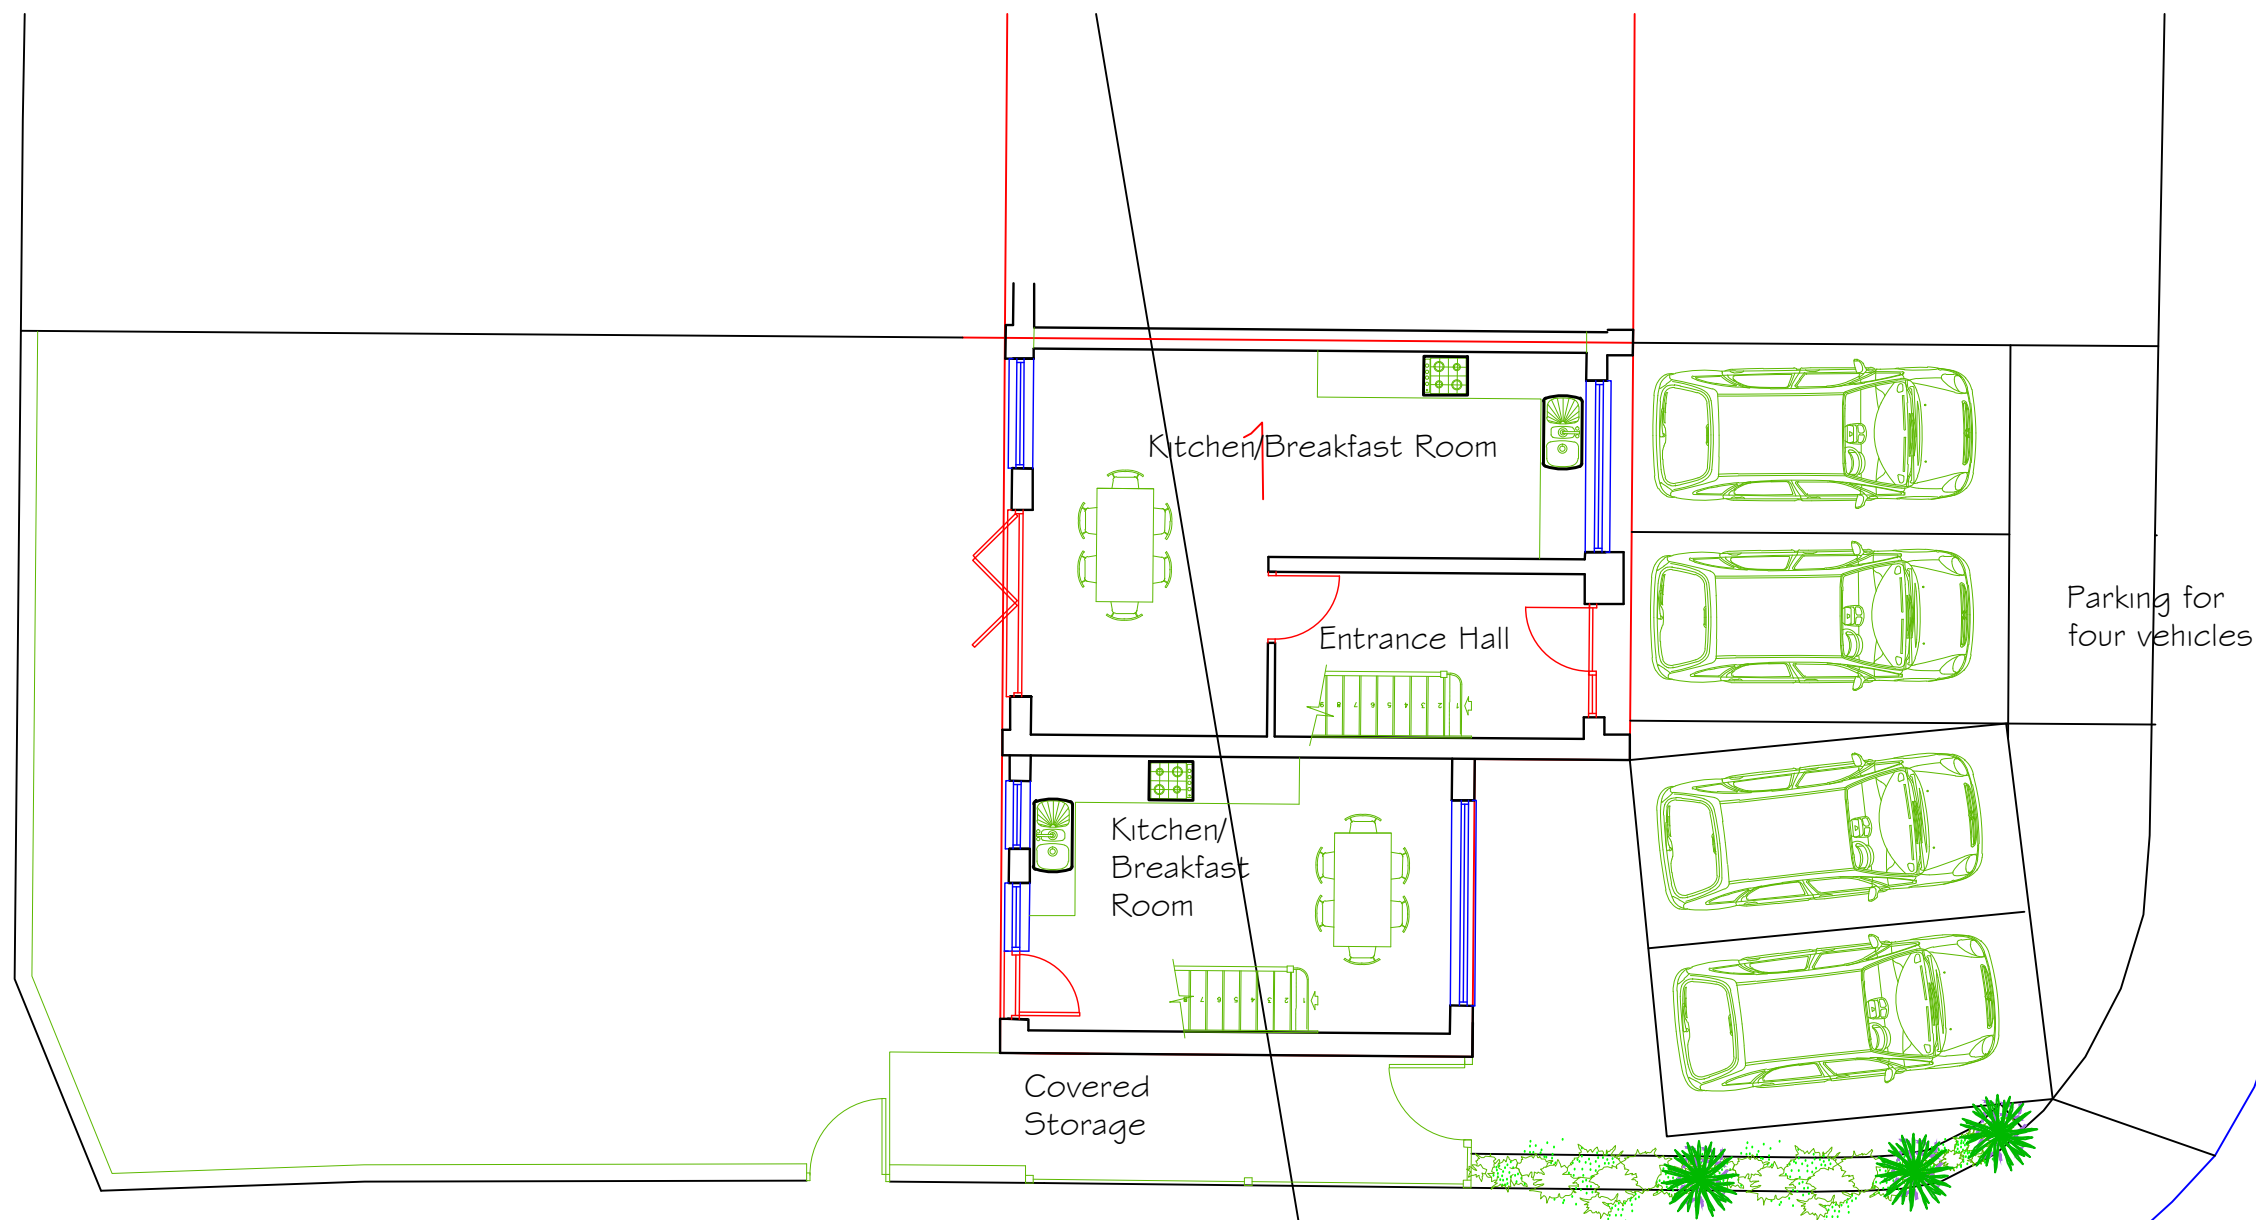


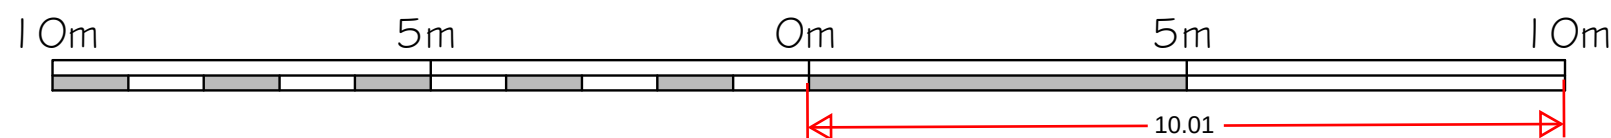

ELMFIELD CLOSE

Existing Ground Floor Plan - Scale 1:100

Proposed Single storey extensions to Existing Annexe to form new One Bedroom Dwelling at Land adjacent to 1 Elmfield Close, Gravesend, Kent DA11 0LP

Date July 2023
 Drawing No. 2023/28/02

CORPORATE ARCHITECTURE
 & DESIGN GROUP



SEVENCROFT LTD.
 277 Canterbury Road, Kennington
 Ashford, Kent TN24 9QW
 Tel: 01233 625553
 e-mail : sevincroft@hotmail.co.uk