



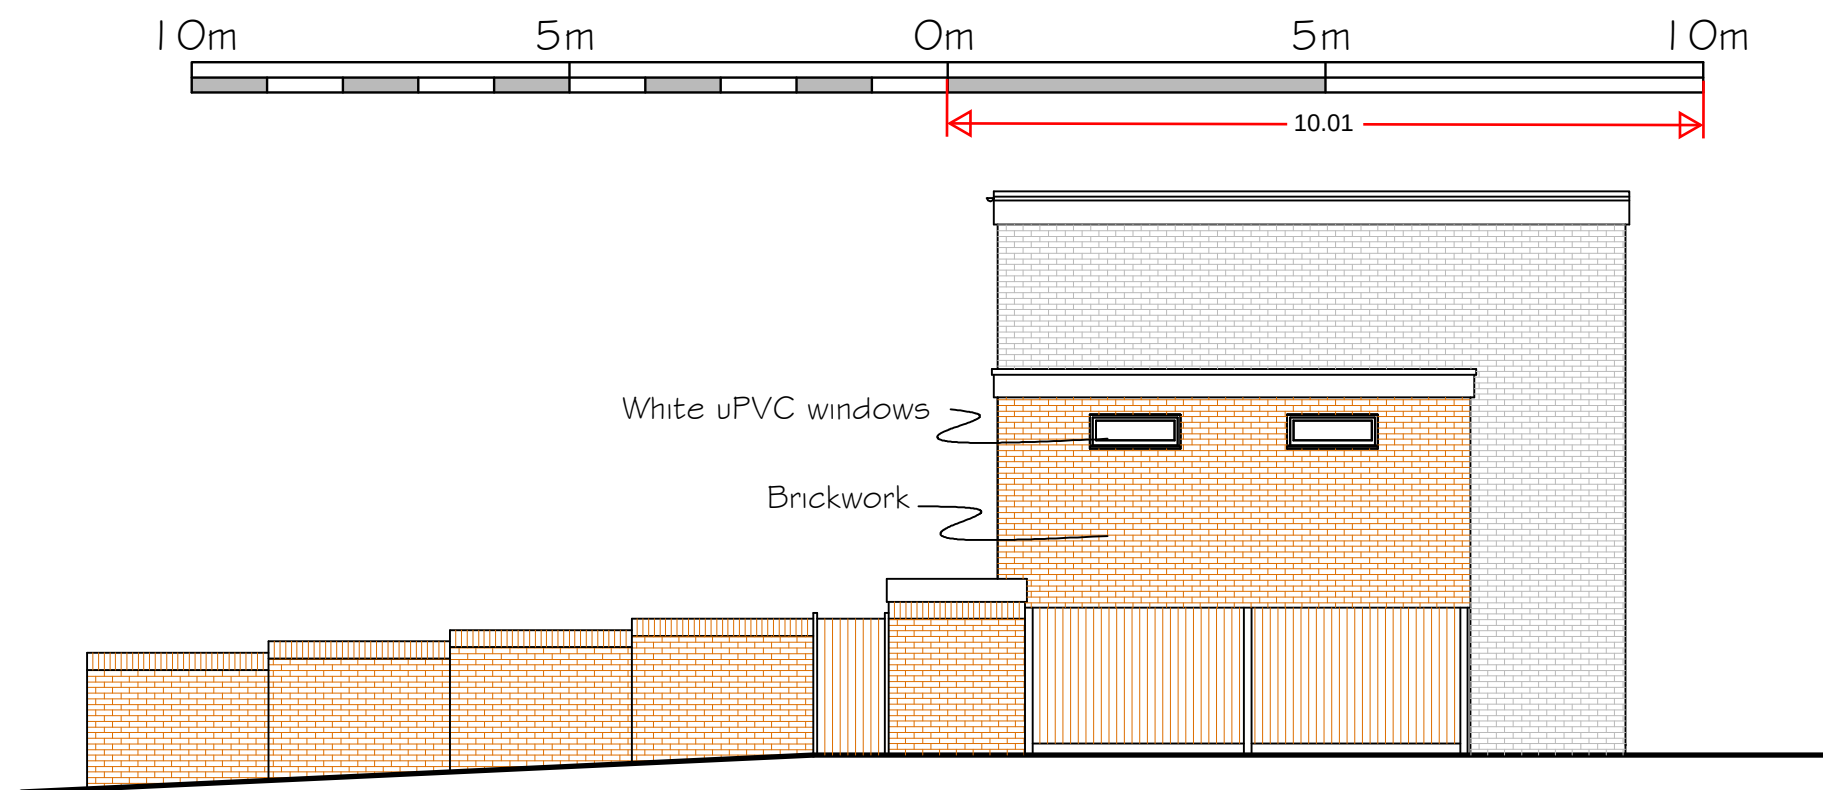

Side Elevation to Elmfield Close



Front Elevation to Elmfield Close

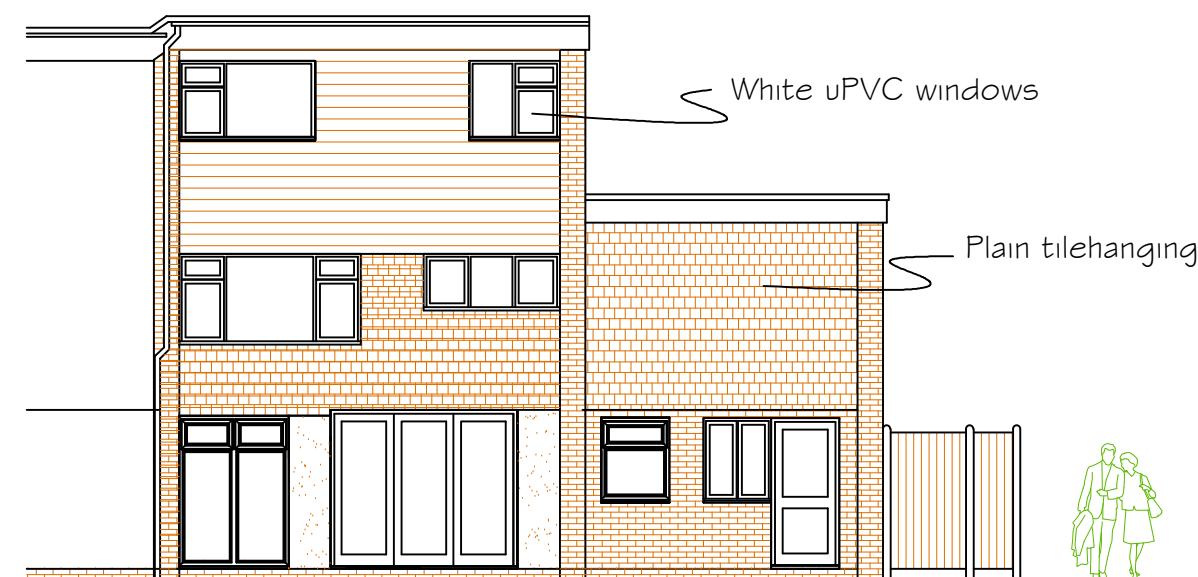

Rear Elevation to Garden Area

Existing Elevations - Scale 1:100

CORPORATE ARCHITECTURE
& DESIGN GROUP



SEVENCROFT LTD.

277 Canterbury Road, Kennington
Ashford, Kent TN24 9QW
Tel: 01233 625553
e-mail : sevencroft@hotmail.co.uk

Date July 2023

Drawing No. 2023/28/05

Proposed Single storey extensions to Existing Annexe to form new One Bedroom Dwelling at Land adjacent to 1 Elmfield Close, Gravesend, Kent DA11 0LP