


10m 5m 0m 5m 10m

9.99

FOR PLANNING PURPOSES ONLY
These drawings and designs are
the copyright of
SEVENCROFT LTD.

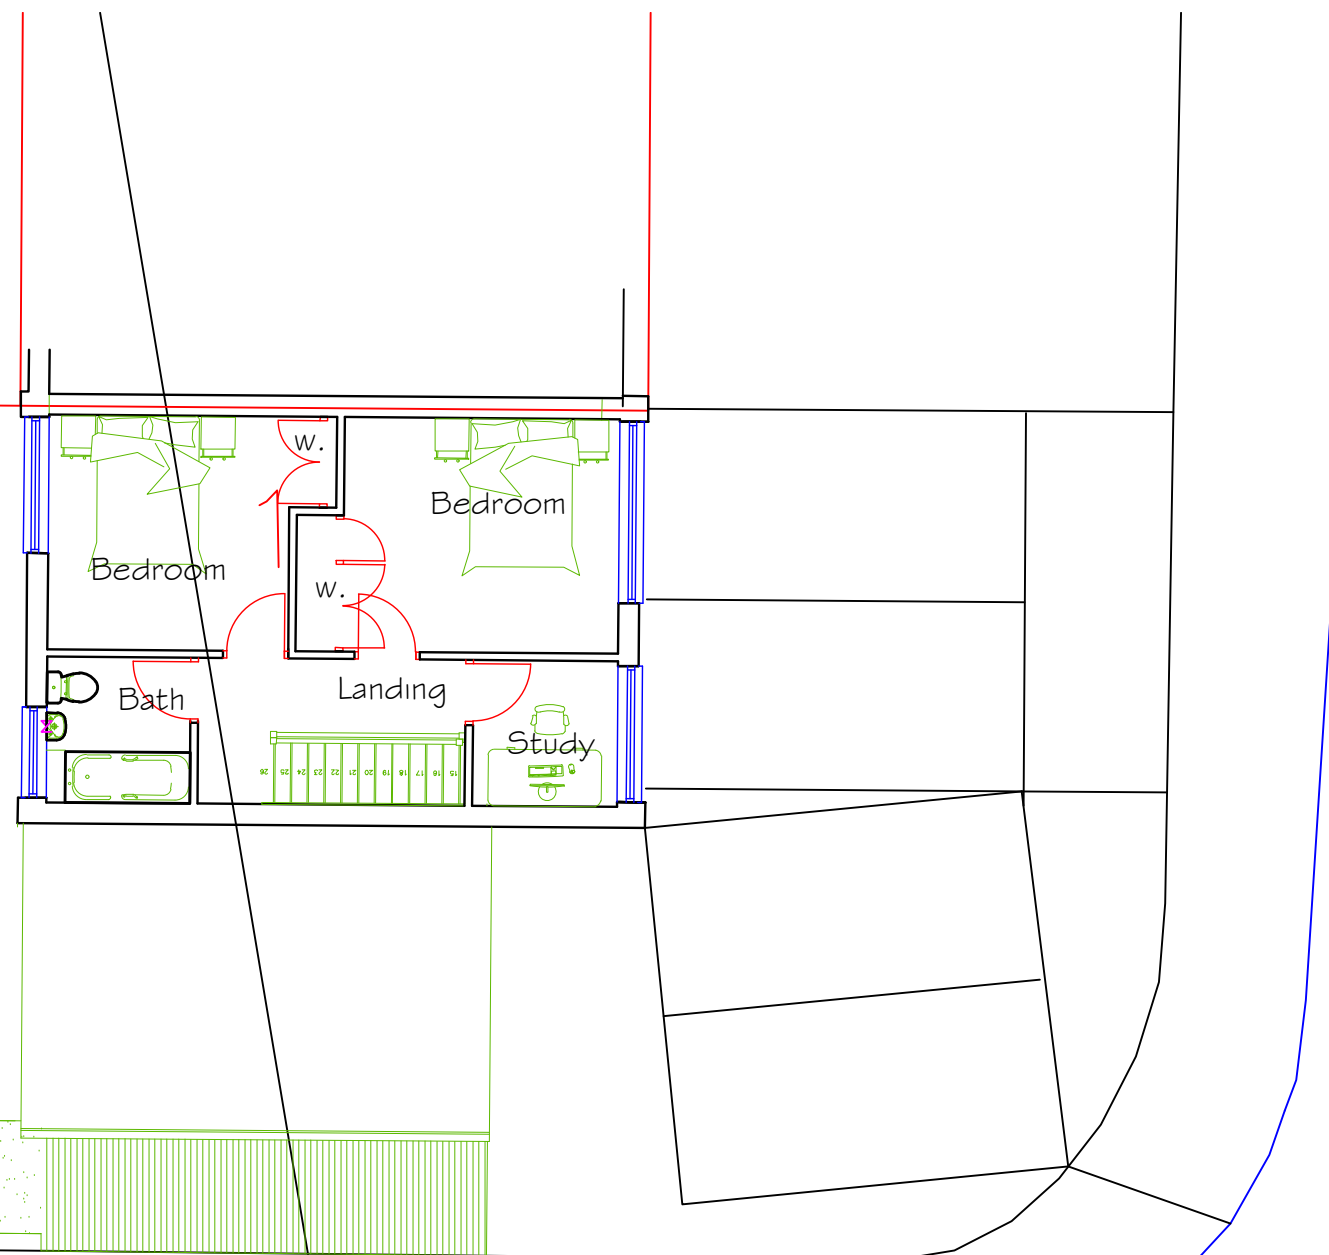

ELMFIELD CLOSE

Existing Second Floor Plan - Scale 1:100

Proposed Single storey extensions to Existing Annexe to form new One Bedroom Dwelling at Land adjacent to 1 Elmfield Close, Gravesend, Kent DA11 0LP

Date July 2023
Drawing No. 2023/28/04

CORPORATE ARCHITECTURE
& DESIGN GROUP



SEVENCROFT LTD.
277 Canterbury Road, Kennington
Ashford, Kent TN24 9QW
Tel: 01233 625553
e-mail : sevincroft@hotmail.co.uk