




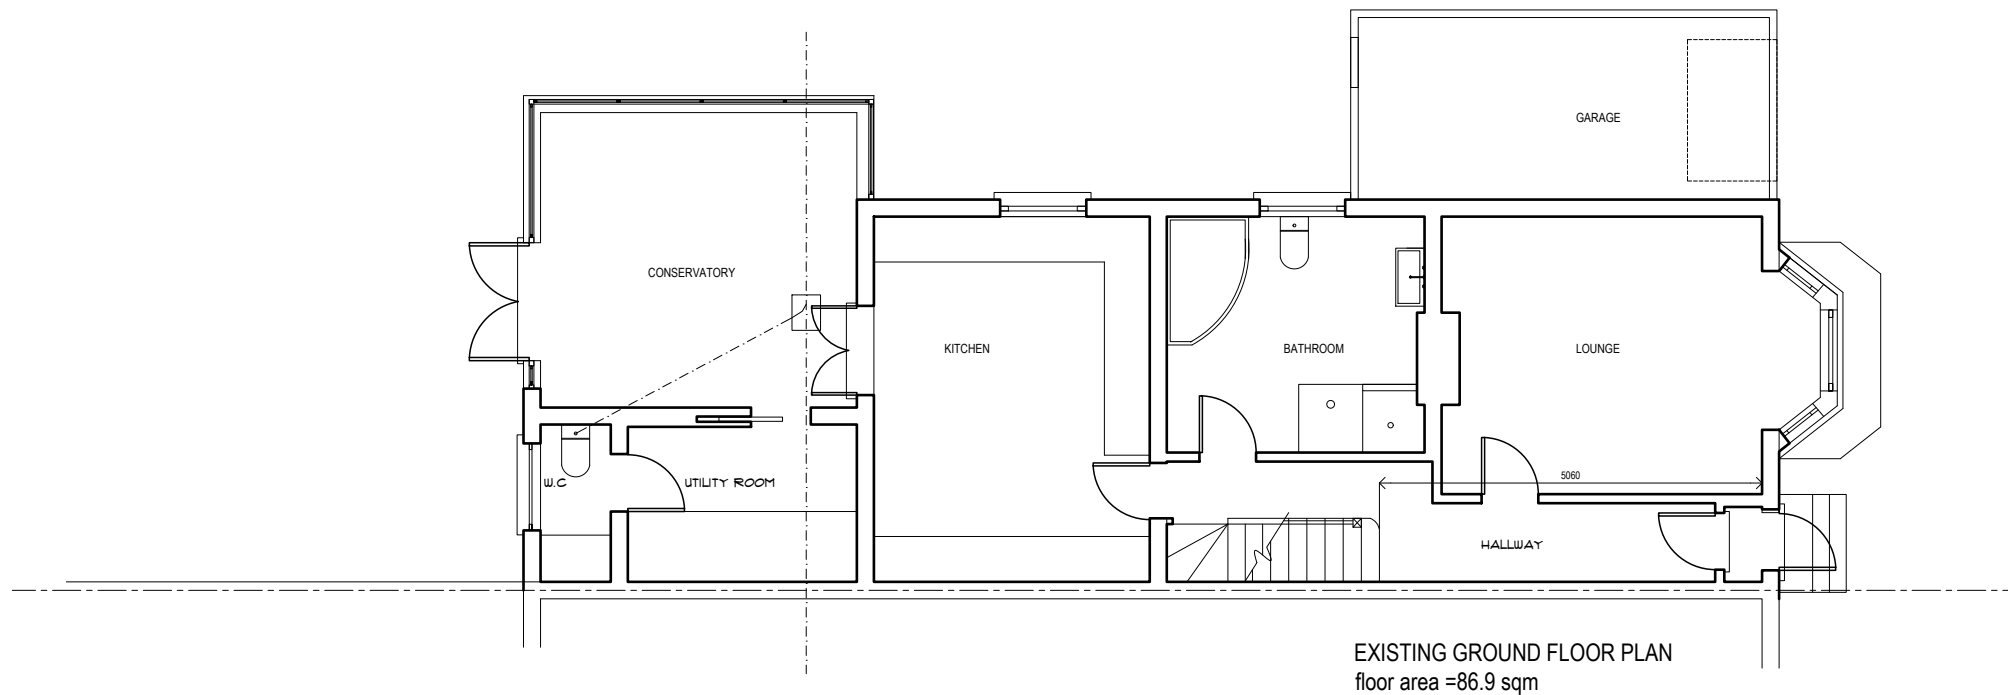


EXISTING GROUND FLOOR PLAN
floor area =86.9 sqm

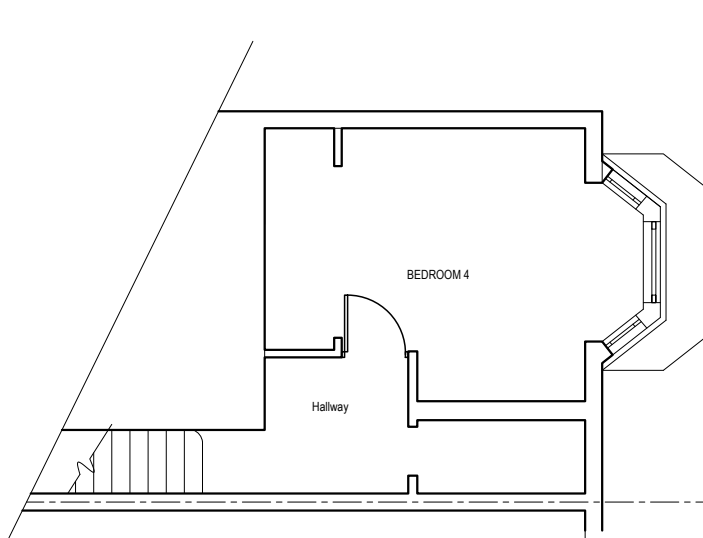

EXISTING BASEMENT FLOOR PLAN
floor area = 22.9 sqm

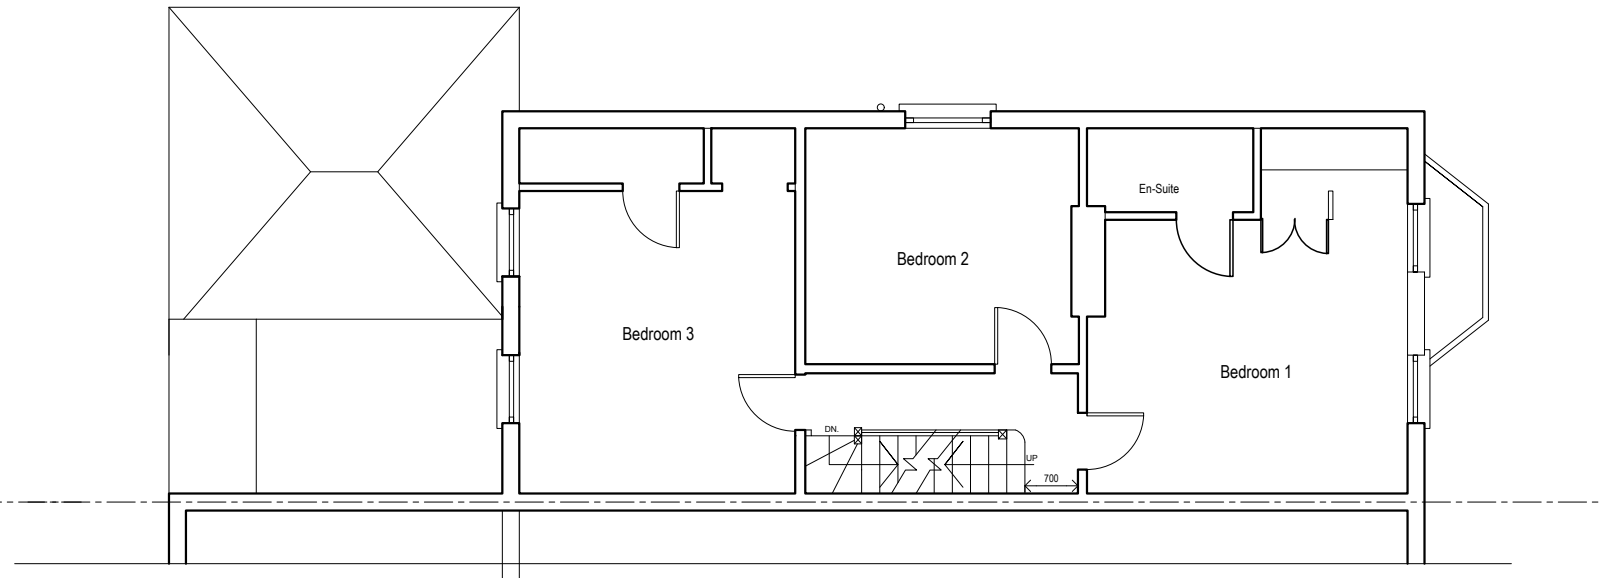

EXISTING FIRST FLOOR PLAN

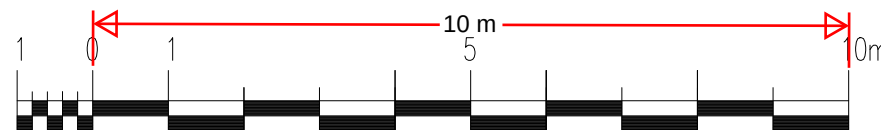

SCALE : 1/100

Revision	Description	Date
00	Text Description of Revision	00.00.00

HPDESIGN STUDIO		
HPDESIGN STUDIO 146 Essex Road Leytonstone E10 6BS T: 07946883273 E: purbeckhouse16@gmail.com		
Project	40 Springhead Rd, Northfleet, Gravesend DA11 9QY	
Title	Existing Basement Ground and First Floor Plan	
Client	Mr Mark Fante	
Lead Consultant		Project Number Spring 40/ 23
Drawing Number A-03	Revision -	Scale 1:100@A3 Date April, 2023