




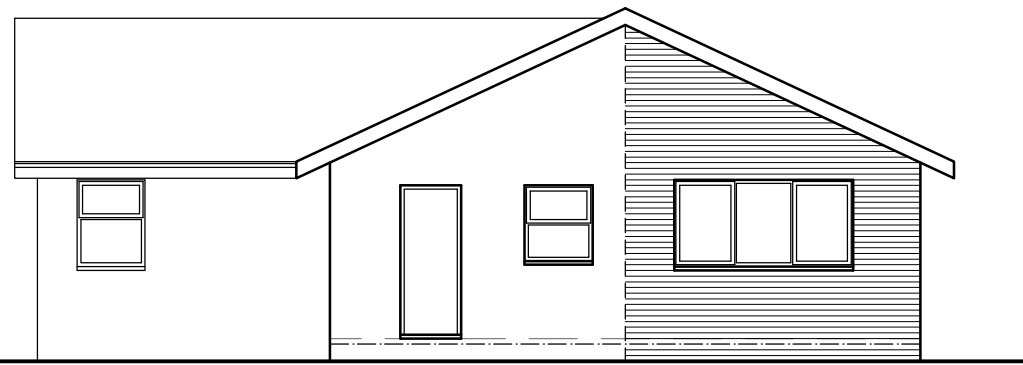


SIDE ELEVATION
(1:100)

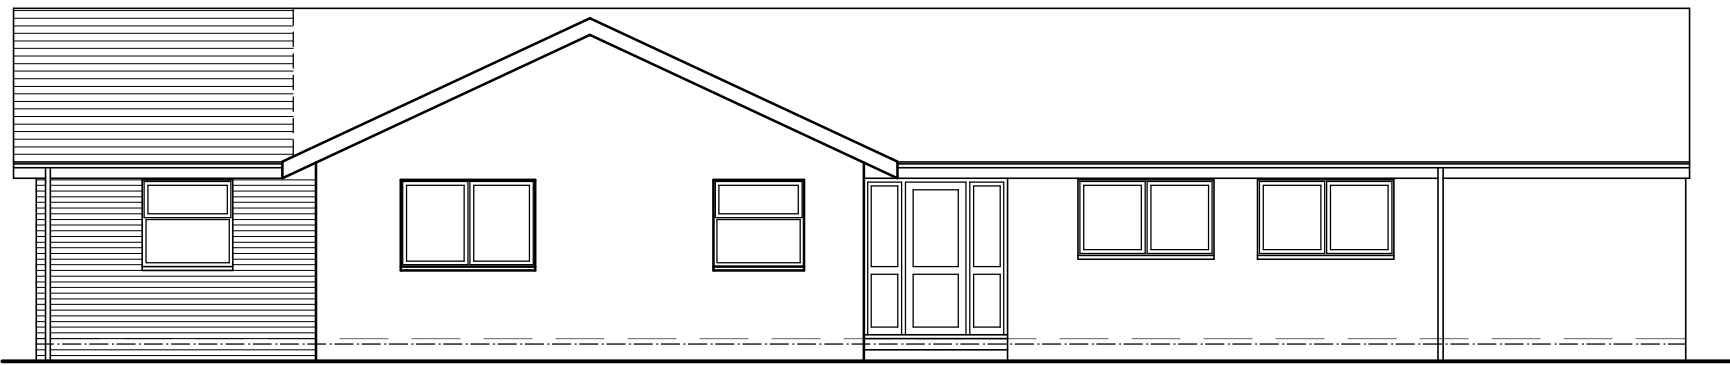

FRONT ELEVATION
(1:100)

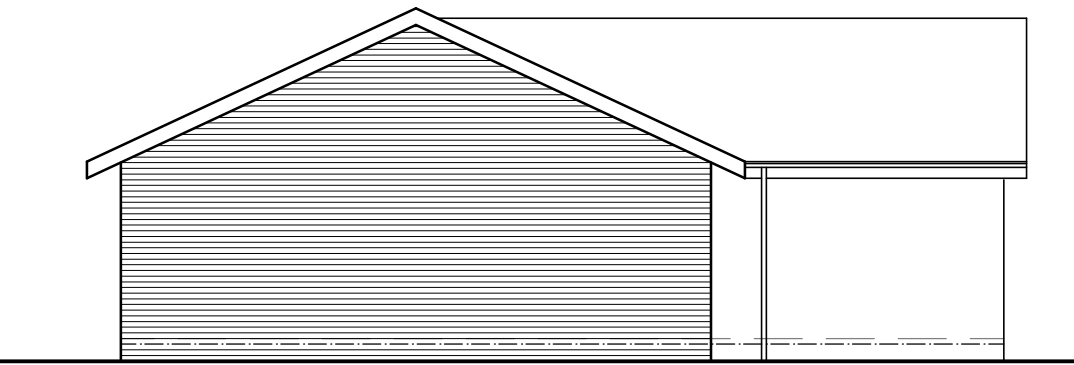



SIDE ELEVATION
(1:100)

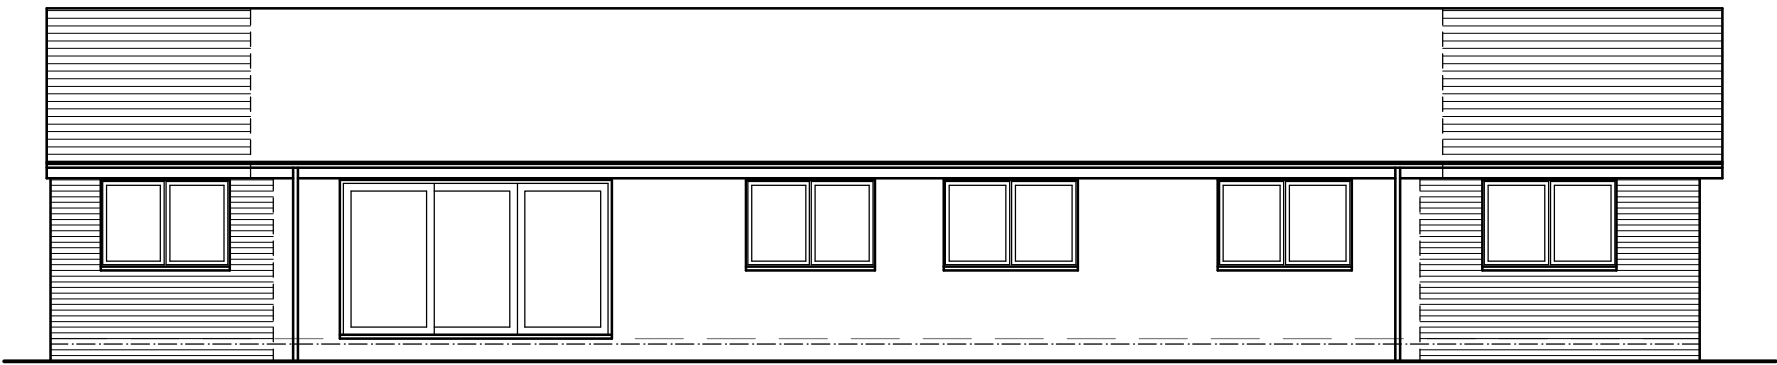


REAR ELEVATION
(1:100)

MATERIALS

ROOF - ROOF TILES TO MATCH MAIN DWELLING
WALLS - FACING BRICKWOTK TO MATCH EXISTING
WINDOWS - COLOURED uPVC TO MATCH EXISTING
DOORS - COLOURED uPVC TO MATCH EXISTING

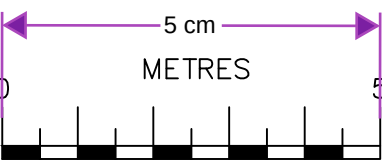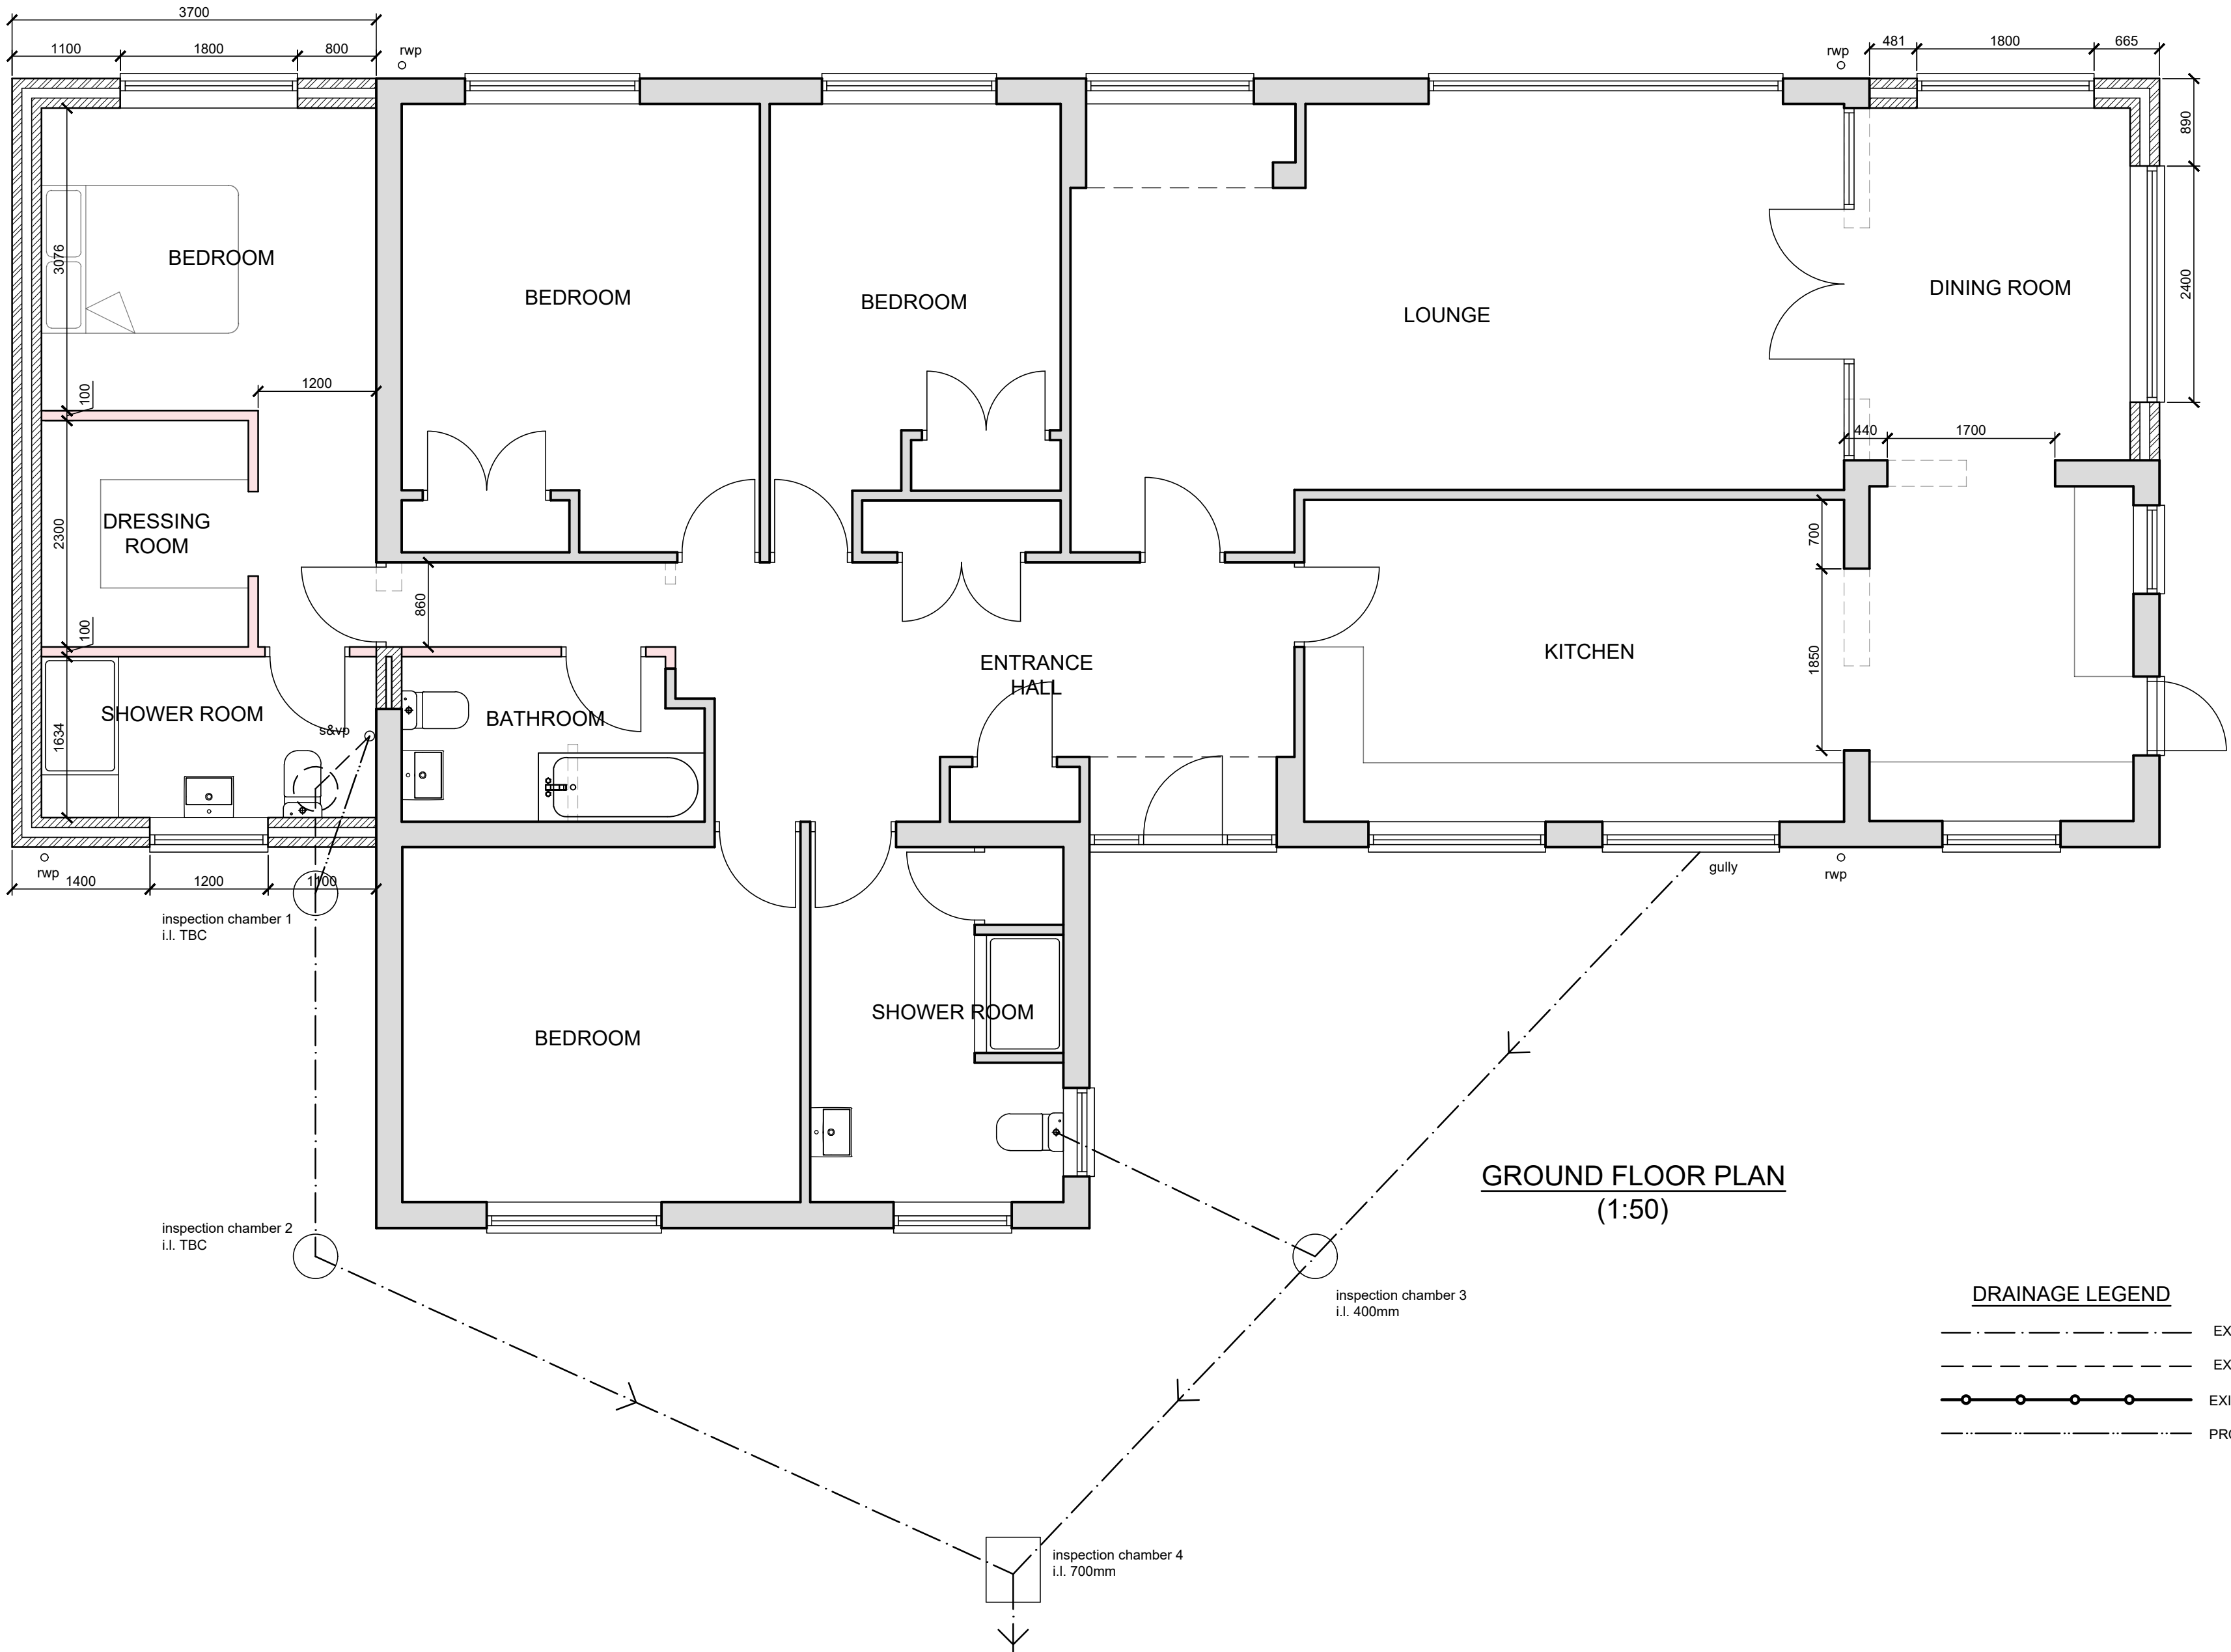

SCALE BAR @ 1:100

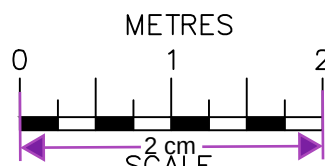

SCALE BAR @ 1:50

Date	No	Revision
Penfold Project Services		
Epmarket, Wrotham Road, Meopham, Kent, DA13 0JH Telephone: 01474 816690 e-mail: apenfold848@btinternet.com		
Job Title:	LEYWOOD FARM LEYWOOD ROAD MEOPHAM KENT DA13 0UD	
Dwg Title:	PLANS & ELEVATIONS AS PROPOSED	
Scale:	1:50 & 1:100 @ A1	
Dwg No.:	02	
Date:	November 2023	