





File Path: F:\WESTWOOD\WESTWOOD - MAIN HOUSE 2024.rvt

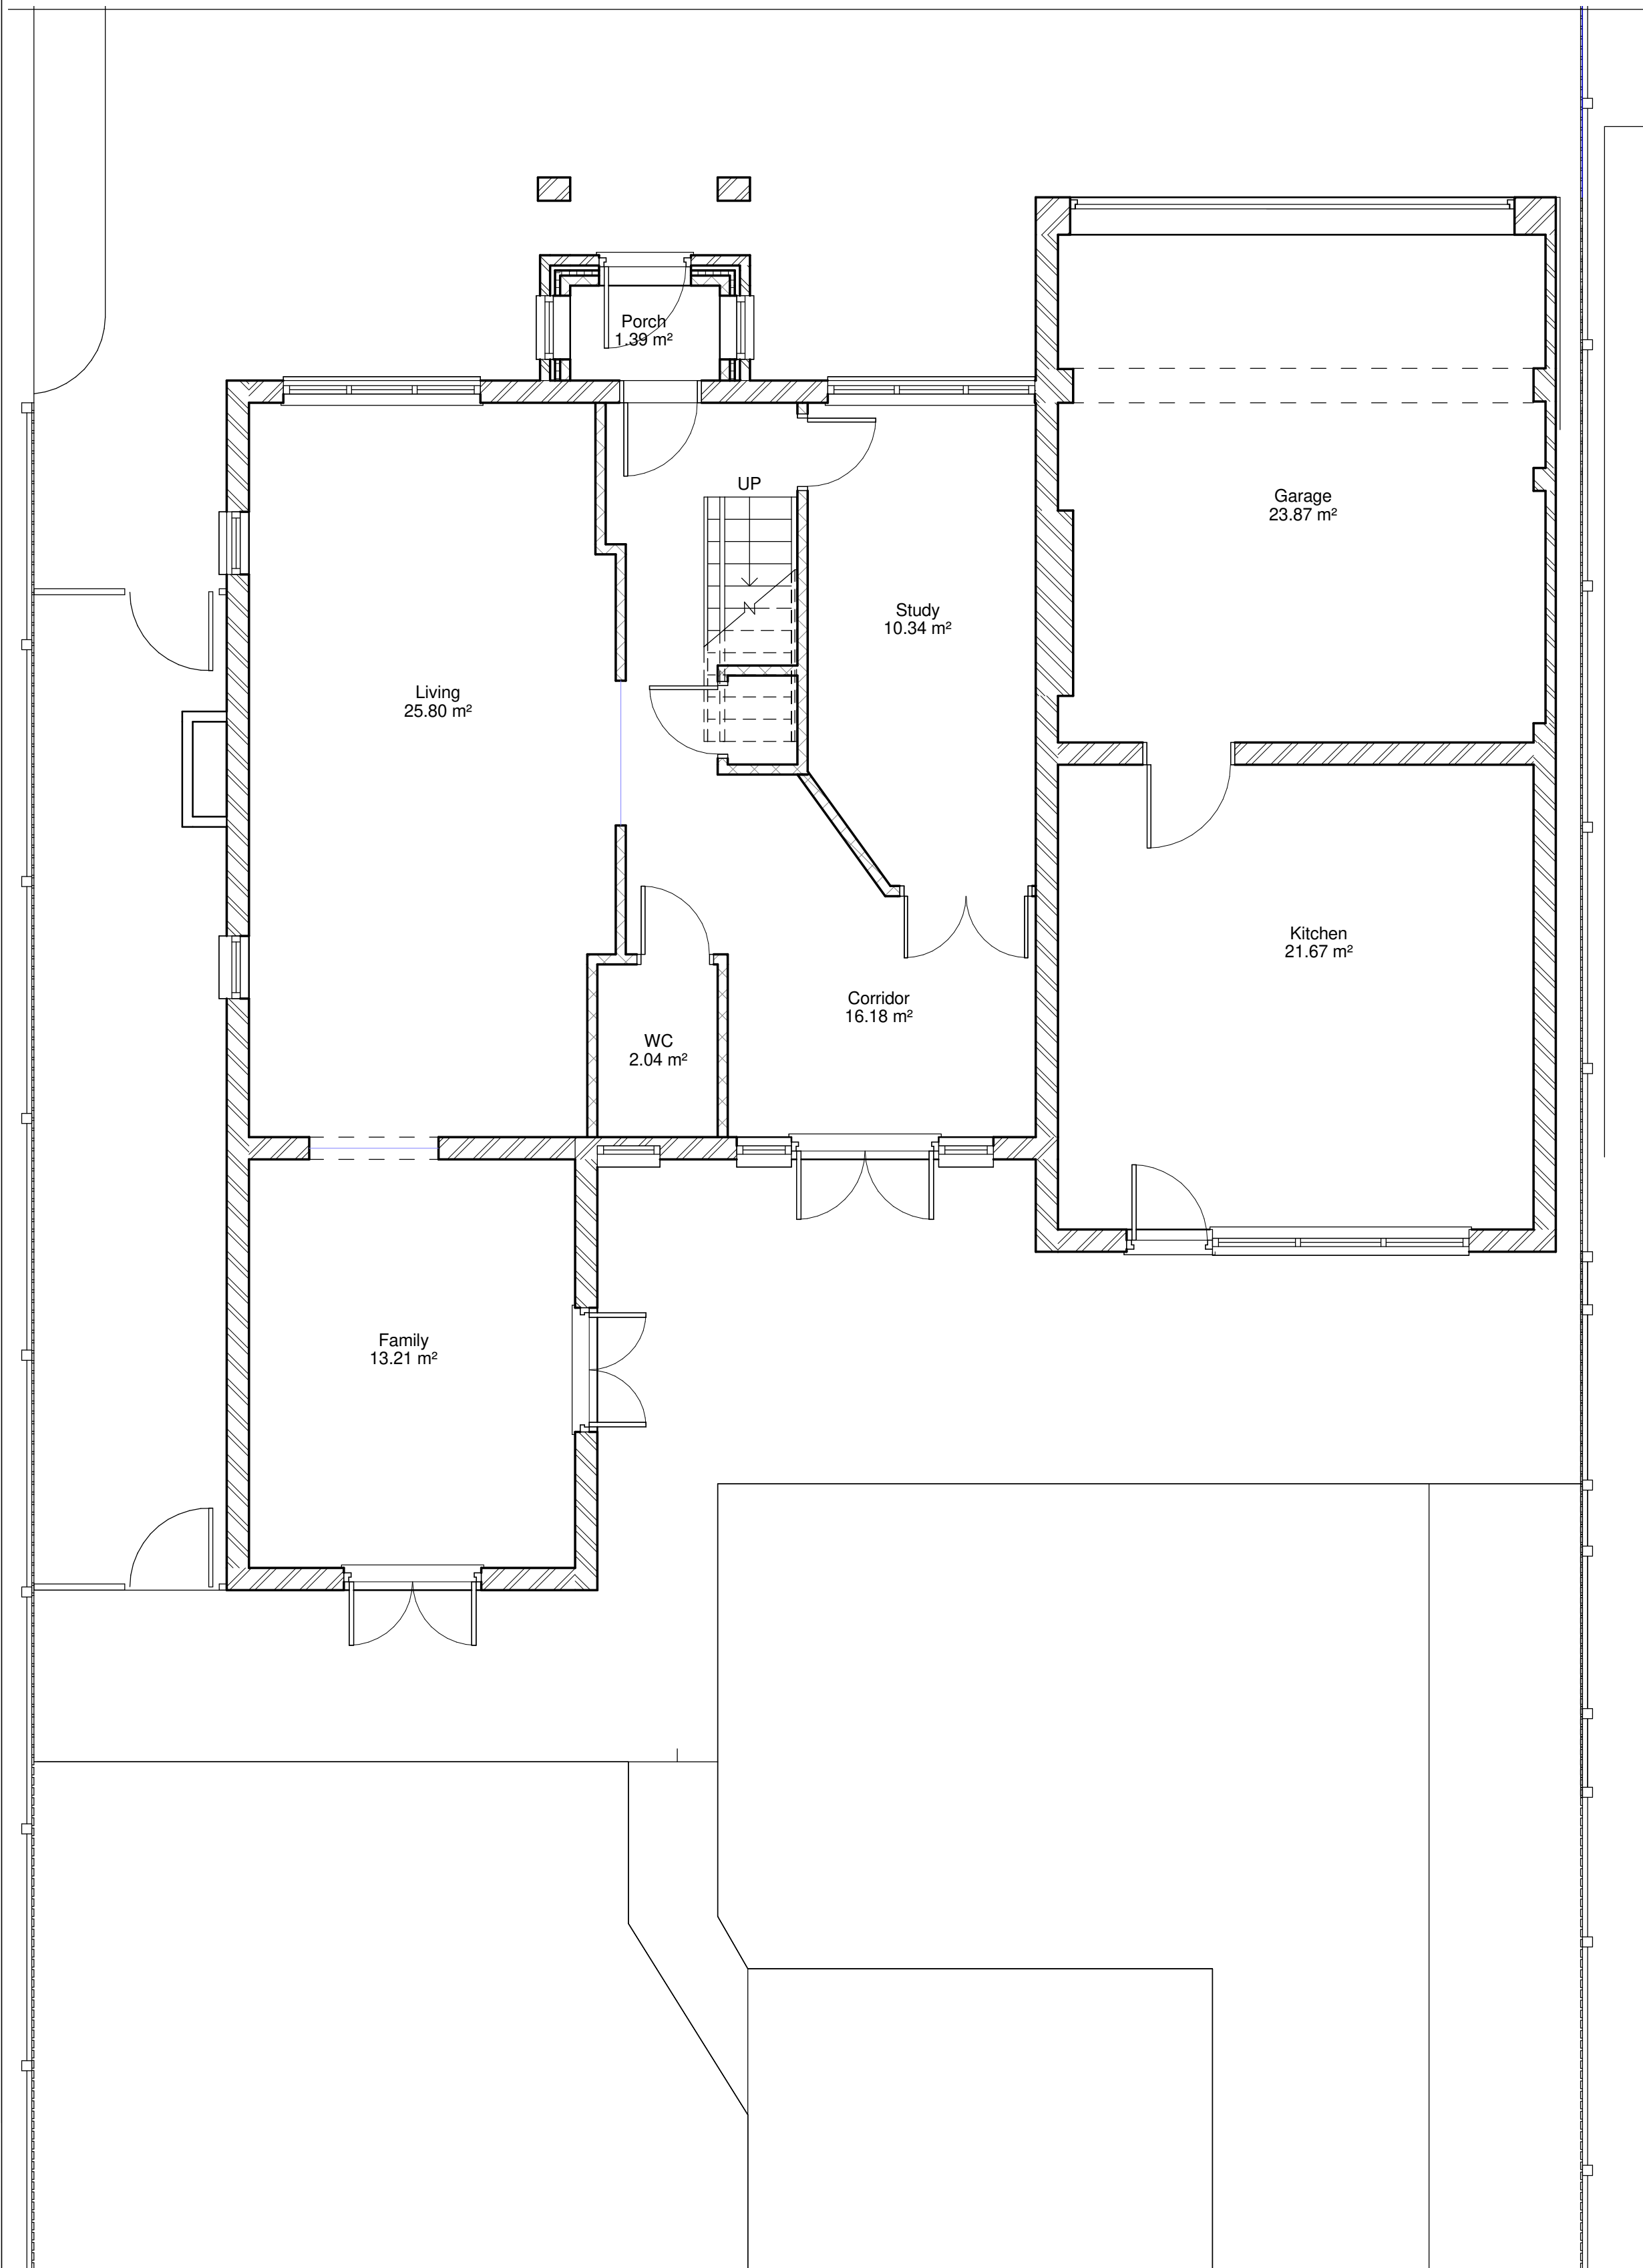

EXISTING GROUND FLOOR PLAN

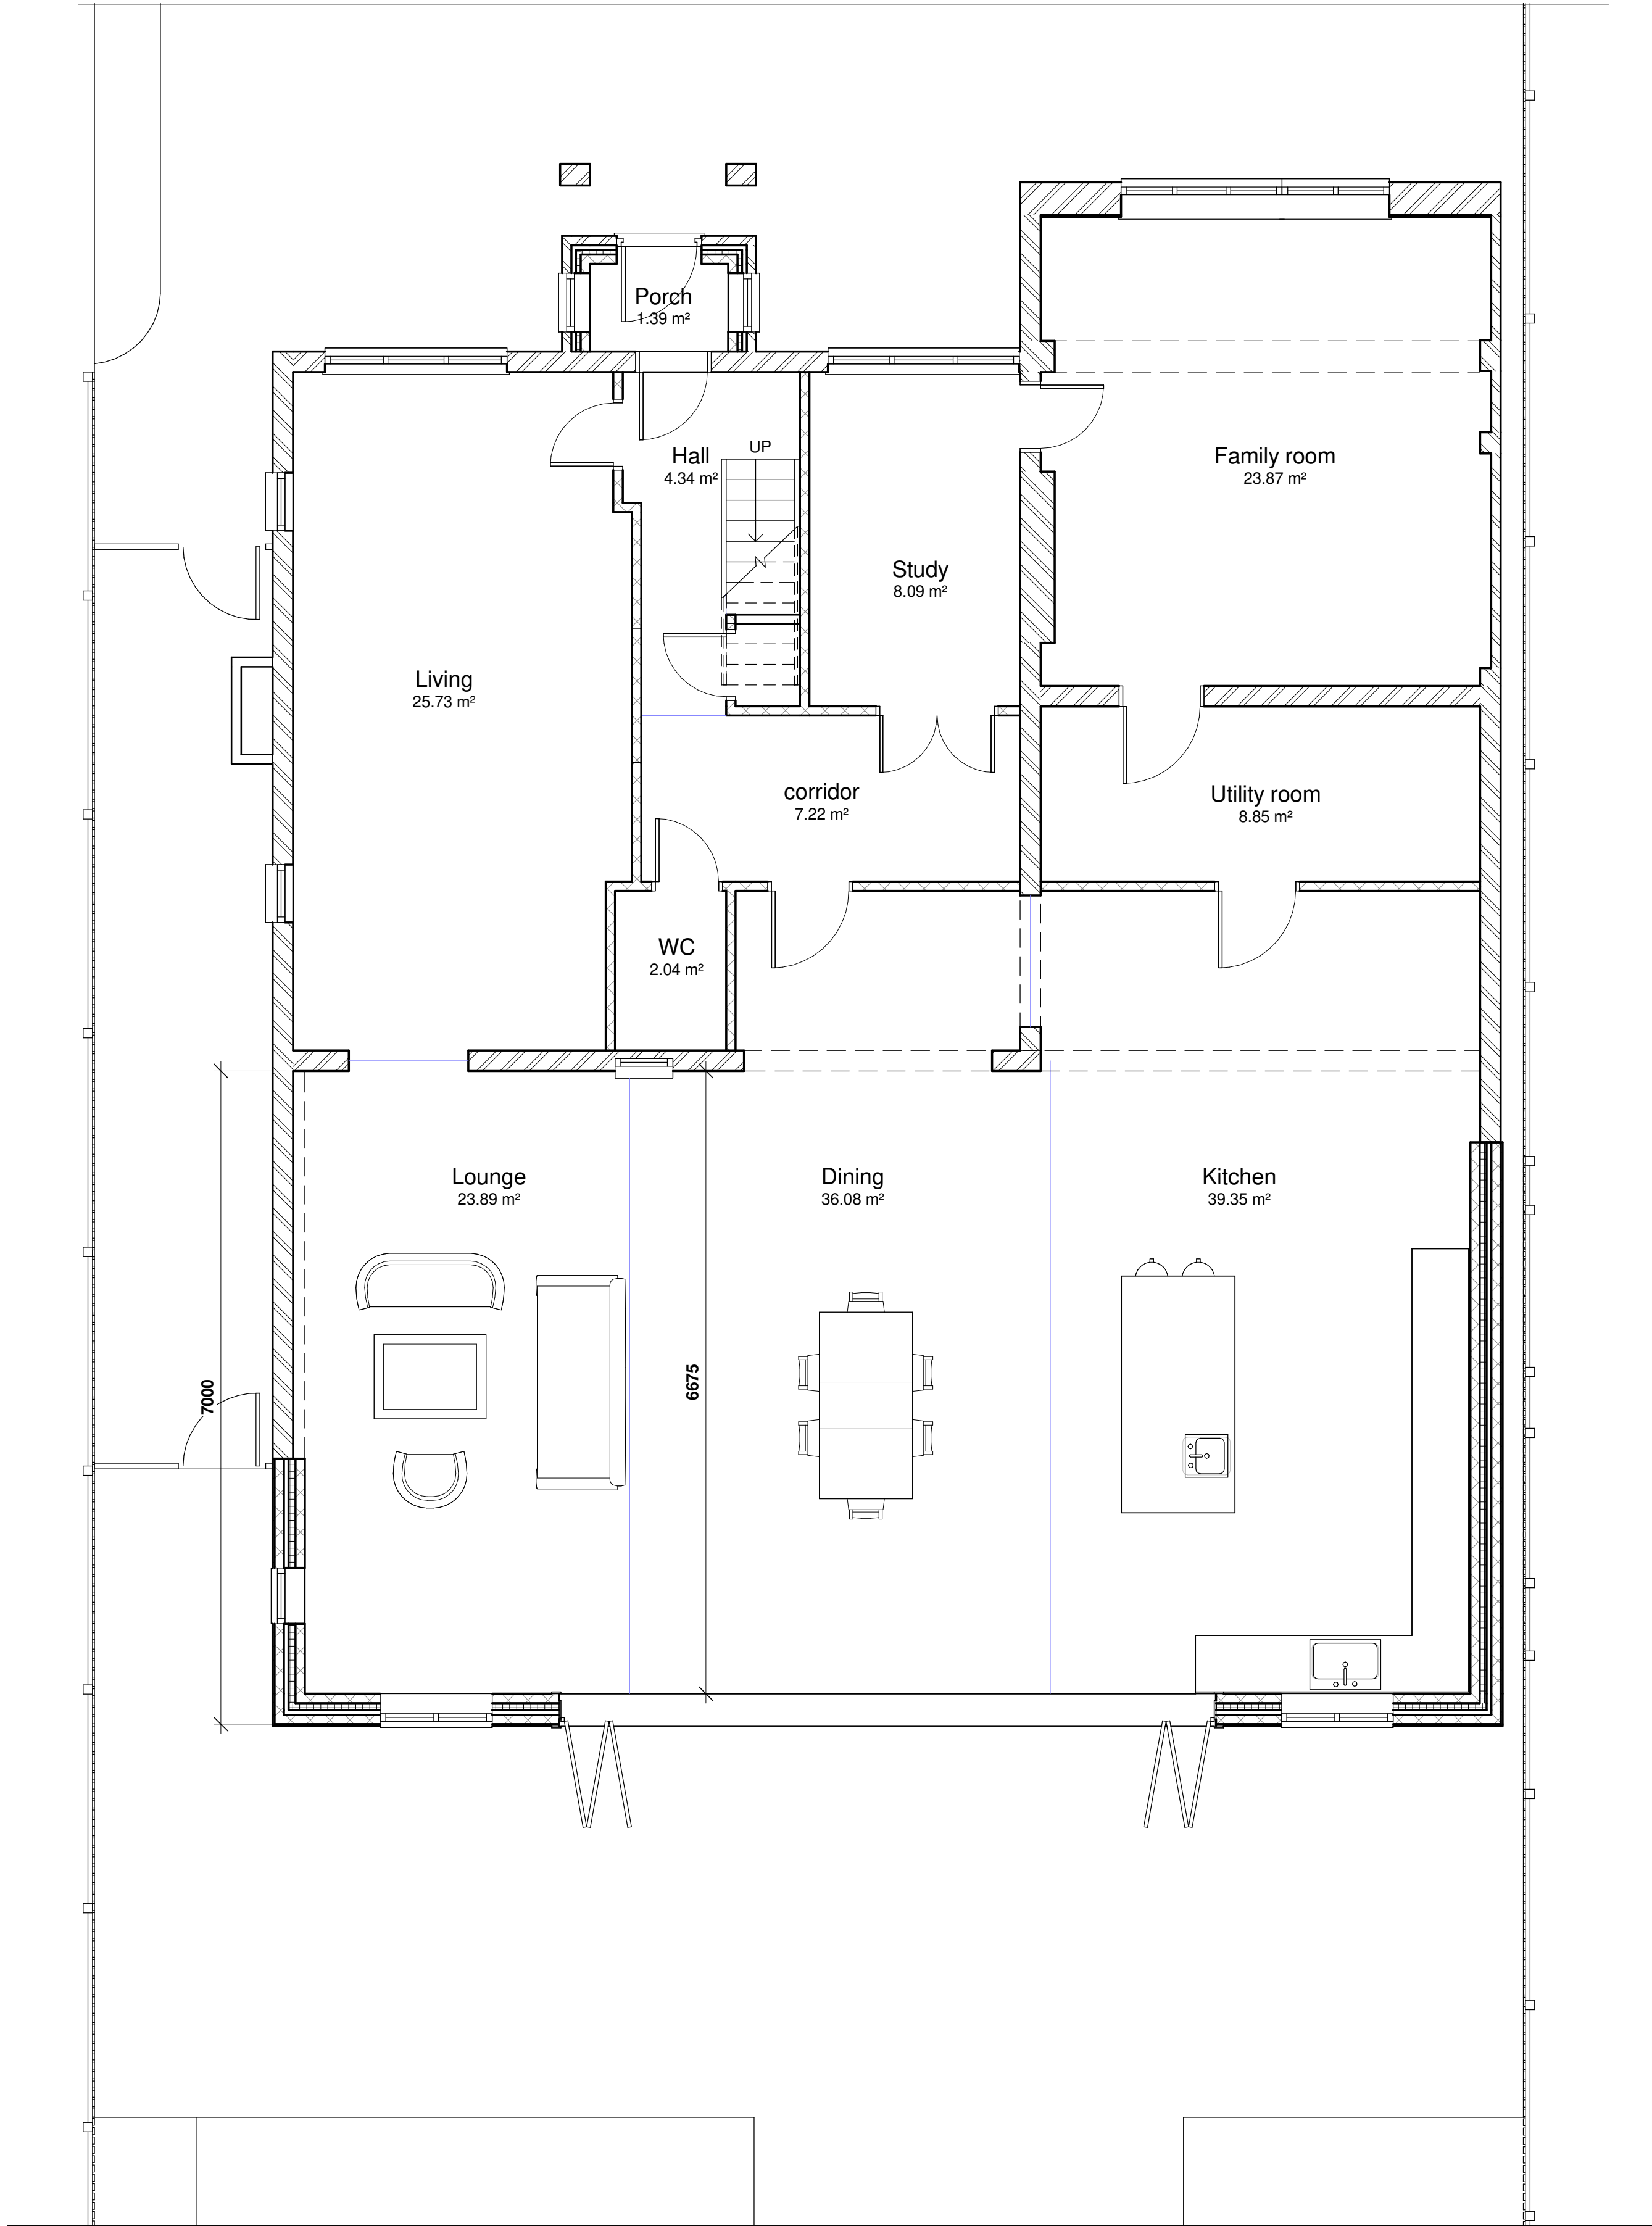

PROPOSED GROUND FLOOR PLAN

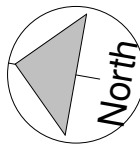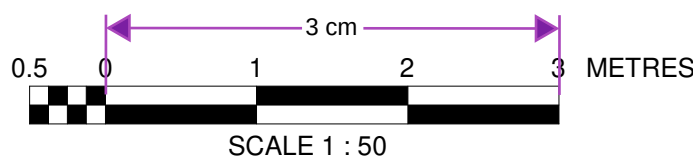

NOTES

Contractor to check all dimensions and levels on site prior to commencement of construction work on site.

Any discrepancies or variations are to be notified to the Designer before work commences.

Do not scale drawings for measurement.

This drawing and copyrights therein are the property of Designer and may not used or reproduced without his consent.

Foundations, floors, walls, roof and stairs construction to Structural Engineer's Design and Details

Rev	Description	Drawn By	Date
Drawing Title EXISTNG & PROPOSED GROUND FLOOR PLAN Project WESTWOOD WHITE POST LANE CULVERSTONE, KENT, DA13 0TW Drawn By: MM Checked: Authorised: Project No. WES/278 Drawing Status PLANNING Scale (at A1) 1 : 50 Drawing No WES/278/04 Revision			