




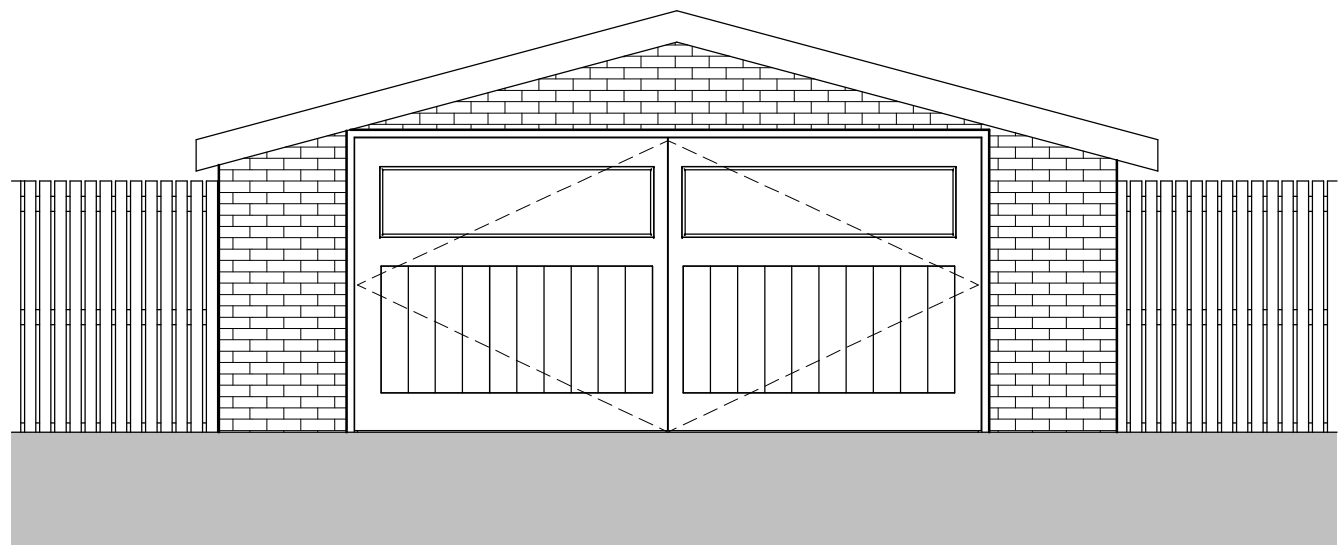


FRONT ELEVATION - GARAGE
1 : 50

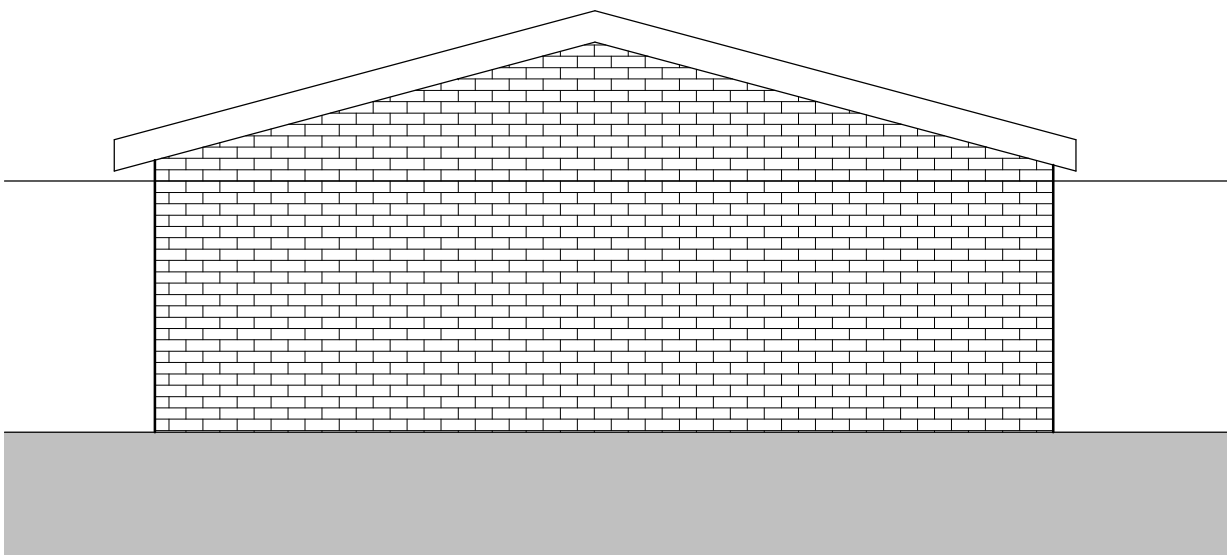


REAR ELEVATION - GARAGE
1 : 50

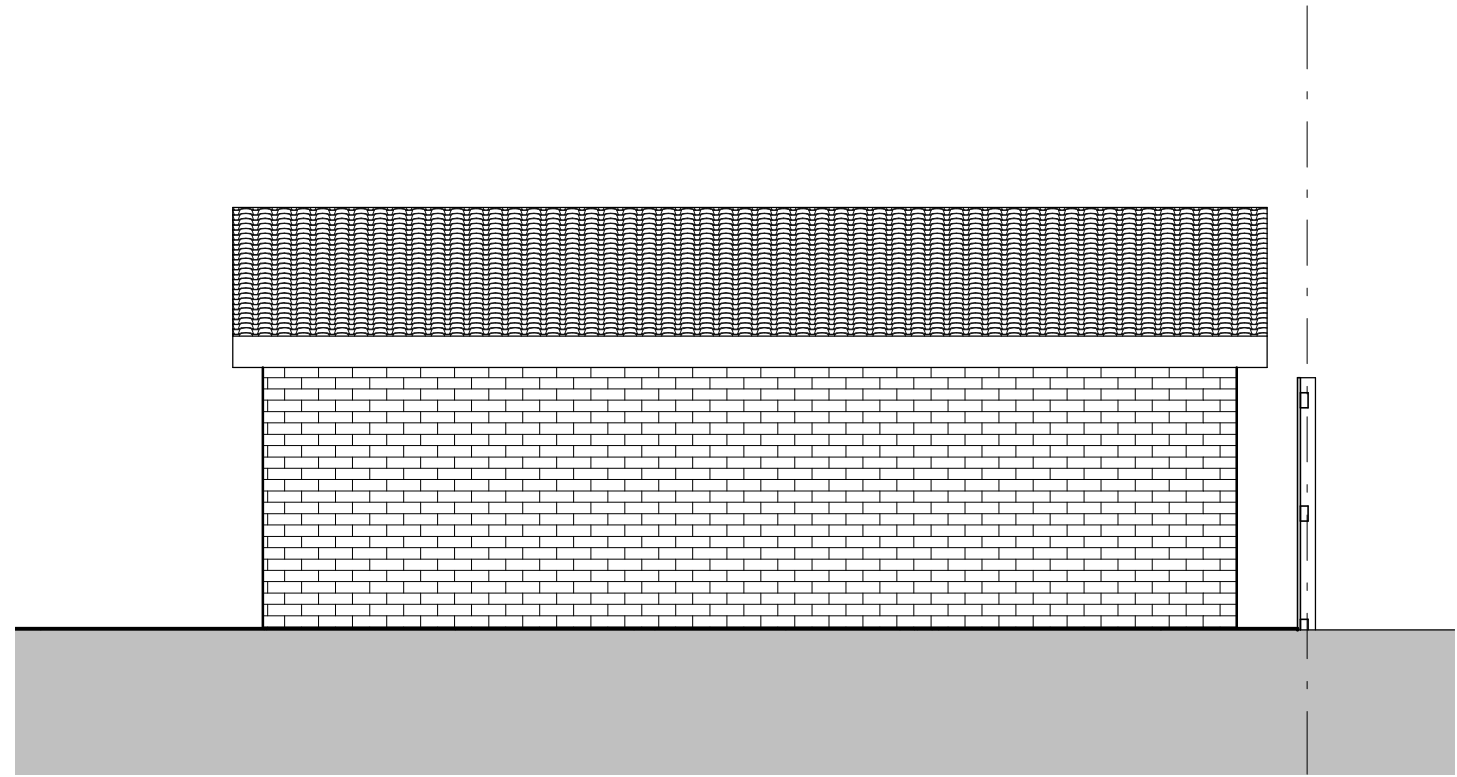


SIDE - HOUSE ELEVATION - GARAGE
1 : 50

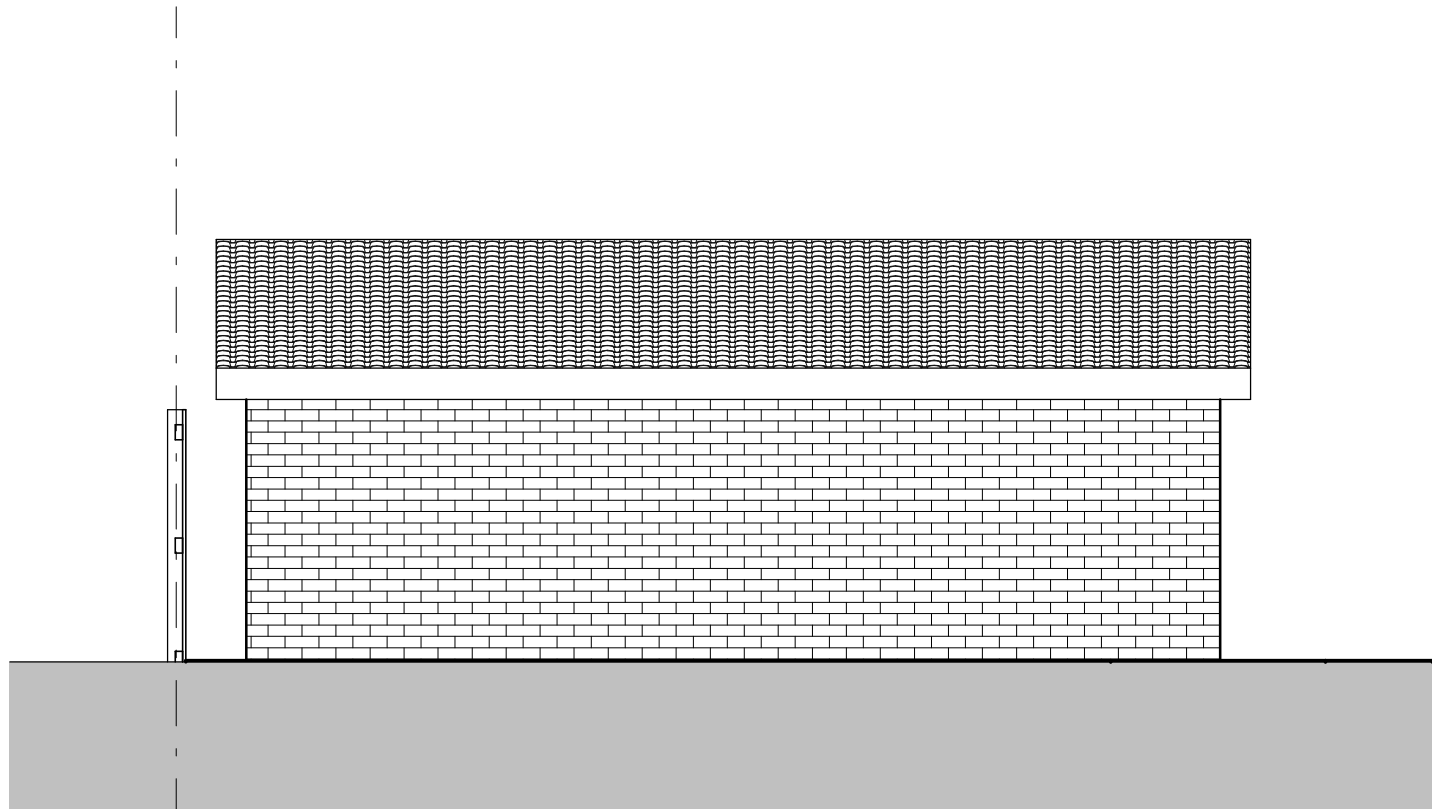


SIDE- ROAD ELEVATION - GARAGE
1 : 50

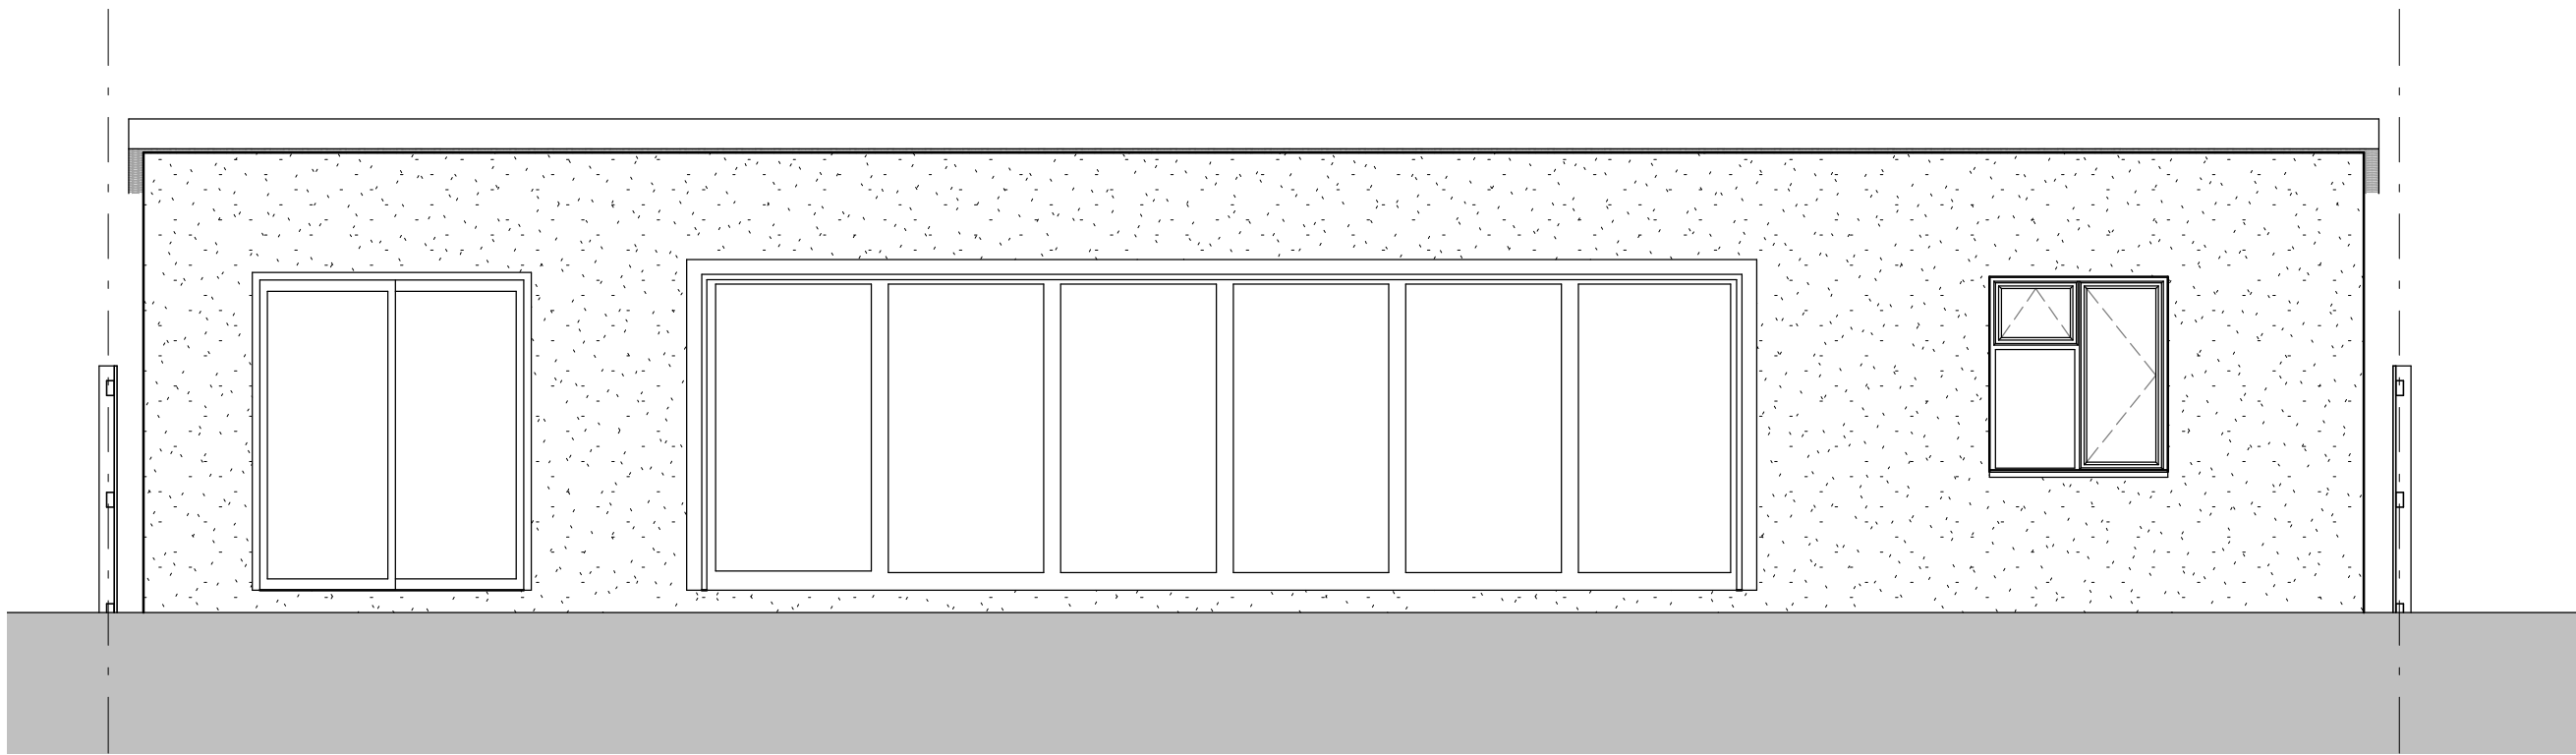


FRONT ELEVATION - OUTBUILDING
1 : 50

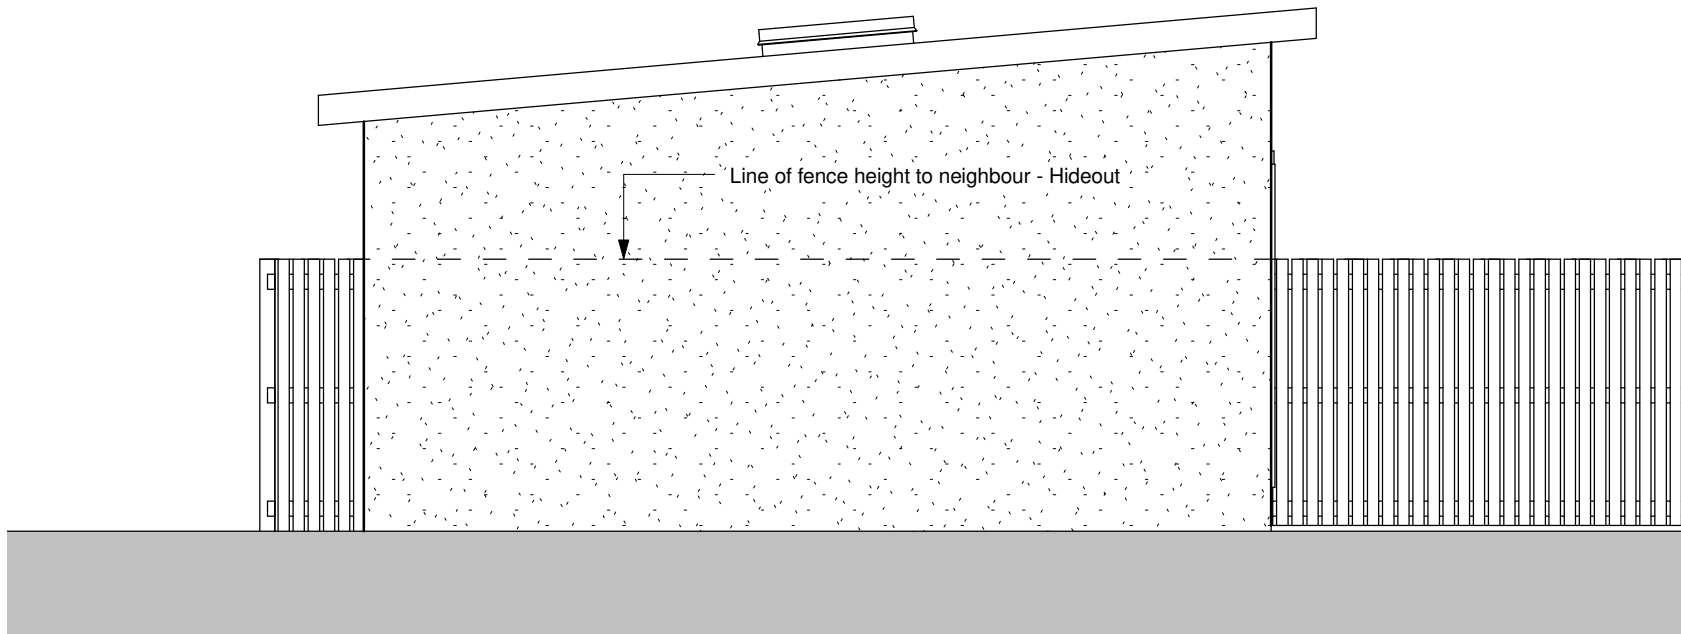


SOUH-EAST SDE ELEVATION - OUTBUILDING
1 : 50

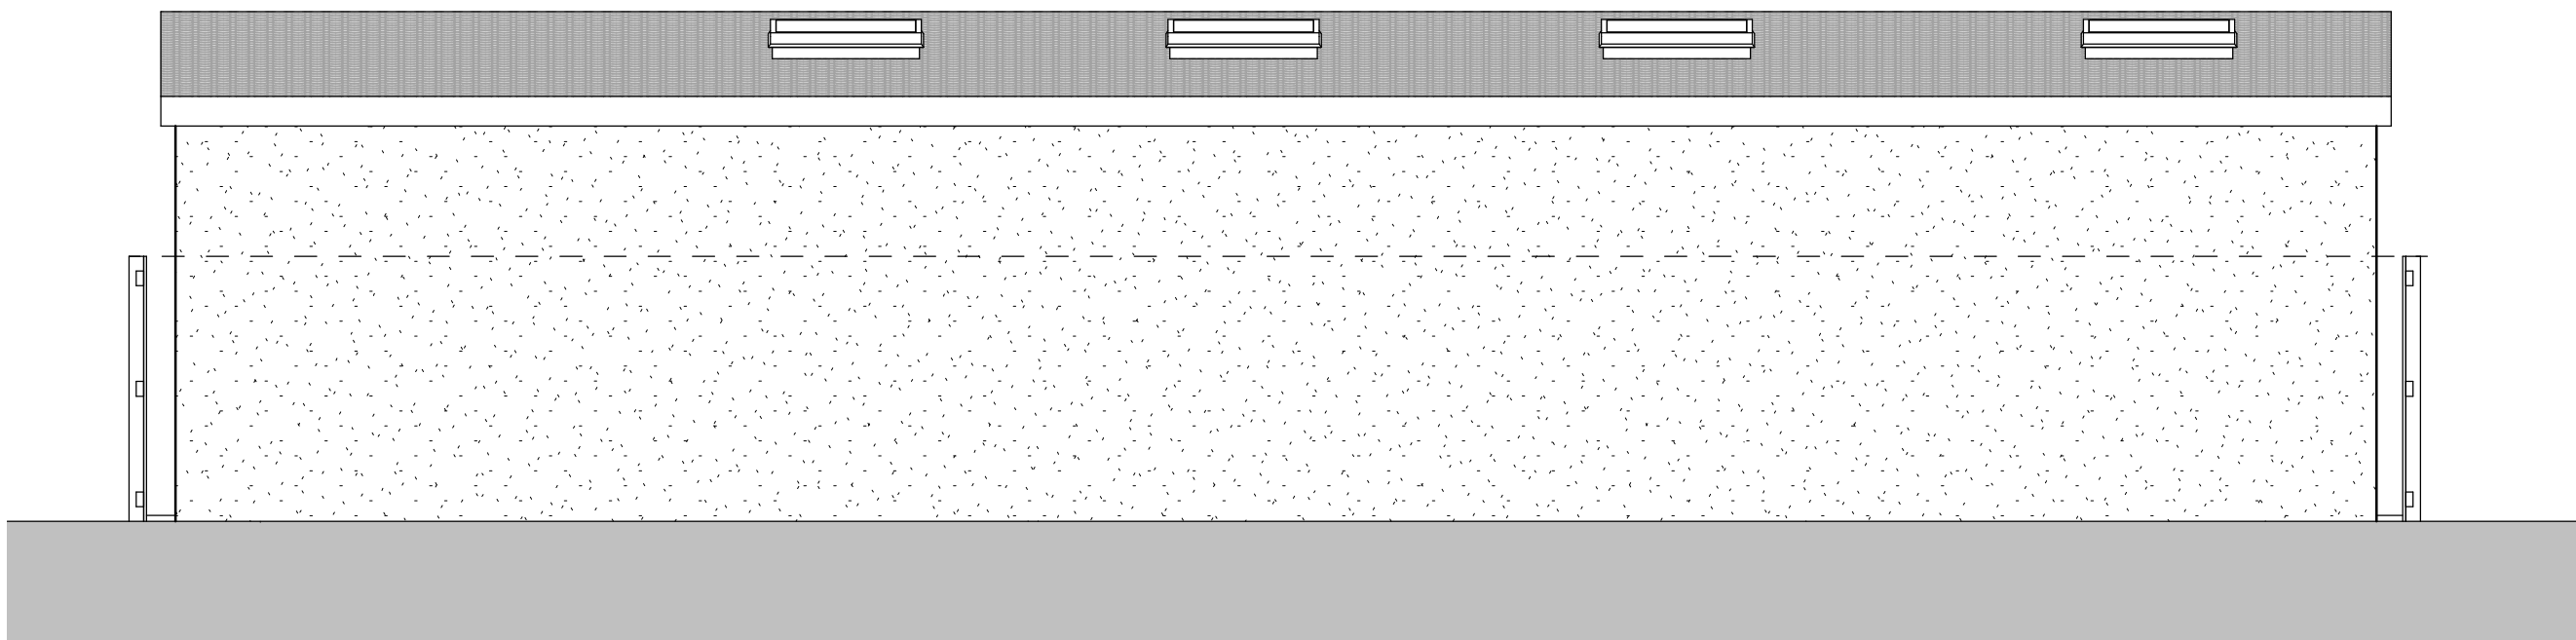

REAR ELEVATION - OUTBUILDING
1 : 50

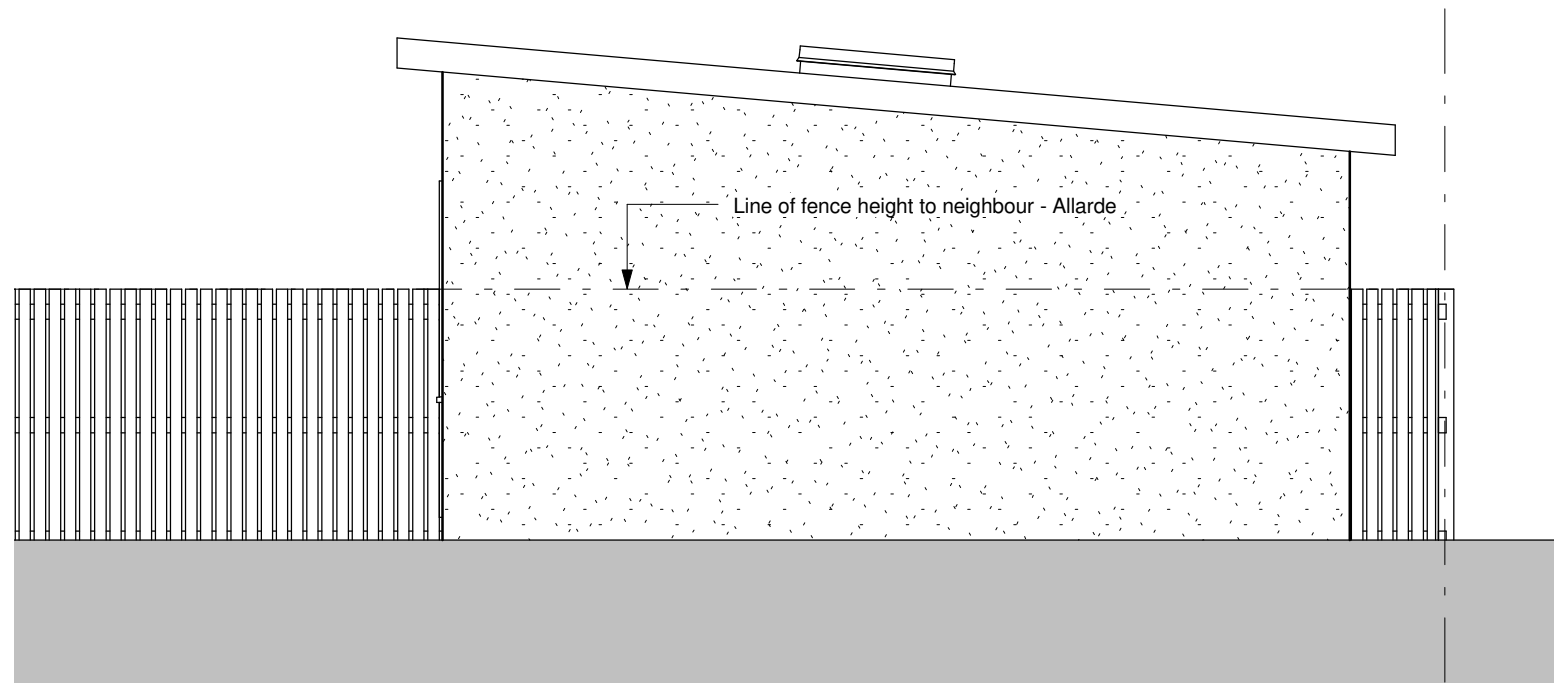

NORTH-WEST SIDE ELEVATON - OUTBUILDING
1 : 50

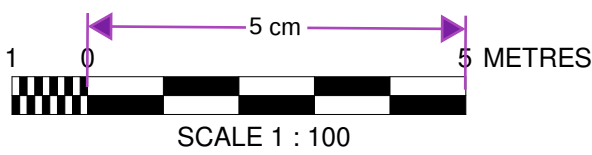

NOTES

Contractor to check all dimensions and levels on site prior to commencement of construction work on site.

Any discrepancies or variations are to be notified to the Designer before work commences.

Do not scale drawings for measurement.

This drawing and copyrights therein are the property of Designer and may not used or reproduced without his consent.

Foundations, floors, walls, roof and stairs construction to Structural Engineer's Design and Details

Rev	Description	Drawn By	Date
-----	-------------	----------	------

Drawing Title
PROPOSED ELEVATIONS - GARAGE & OUTBUILDING

Project
**WESTWOOD
WHITE POST LANE
CULVERSTONE, KENT, DA13 0TW**

Drawn By: MM
Checked:
Authorised:

Signature
Date
JAN 2024

Project No.	Drawing Status	Scale (at A1)
WES/278	PLANNING	1 : 50

Drawing No	Revision
WES/278/09	