





EXISTING FRONT ELEVATION
1 : 100



EXISTING REAR ELEVATION
1 : 100

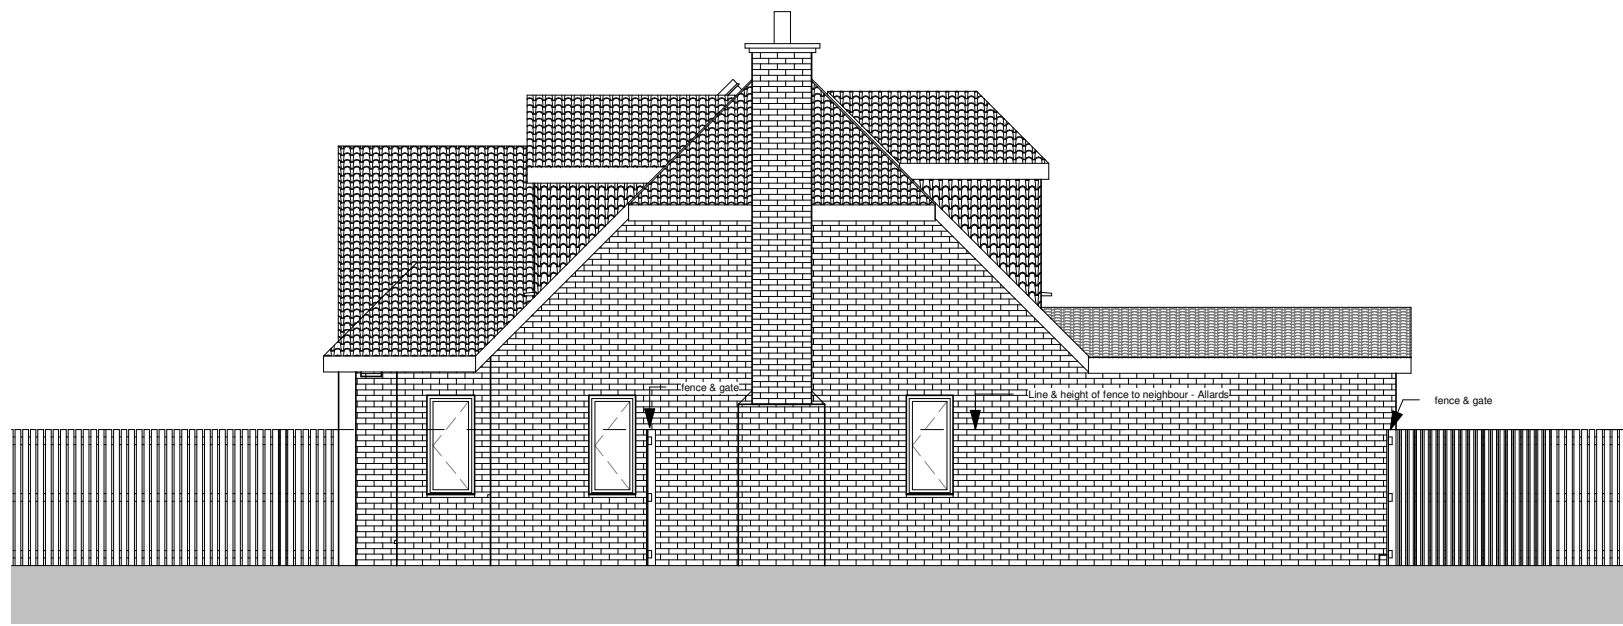

EXISTNG NORTH-WEST SIDE ELEVATION
1 : 100

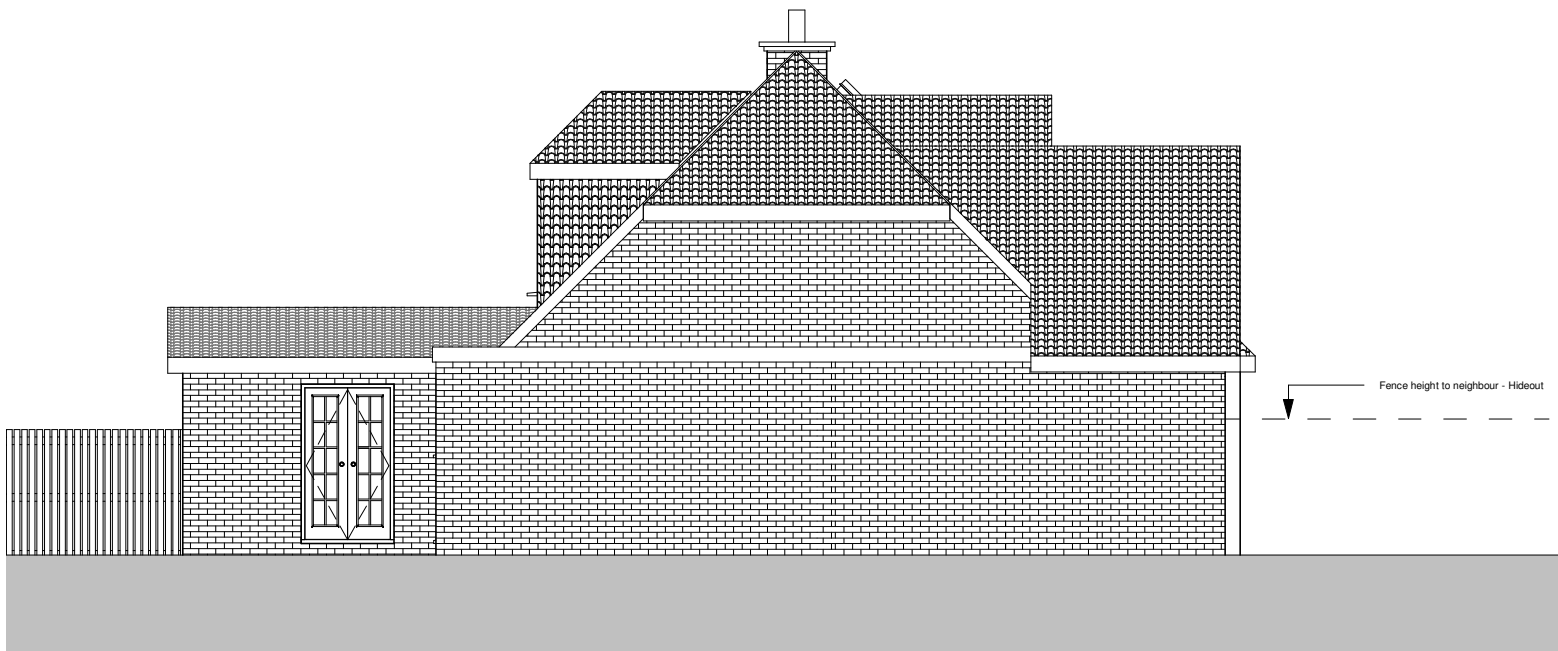

EXISTNG SOUTH-EAST SIDE ELEVATION
1 : 100

NOTES

Contractor to check all dimensions and levels on site prior to commencement of construction work on site.

Any discrepancies or variations are to be notified to the Designer before work commences.

Do not scale drawings for measurement.

This drawing and copyrights therein are the property of Designer and may not used or reproduced without his consent.

Foundations, floors, walls, roof and stairs construction to Structural Engineer's Design and Details

Rev	Description	Drawn By	Date
-----	-------------	----------	------

Drawing Title
EXISTING ELEVATIONS

Project
WESTWOOD
WHITE POST LANE
CULVERSTONE, KENT, DA13 0TW

Drawn By: MM
Checked:
Authorised:

Signature
Date
JAN 2024

Project No. WES/278
Drawing Status PLANNING
Scale (at A1) 1 : 100

Drawing No. WES/278/07
Revision

