

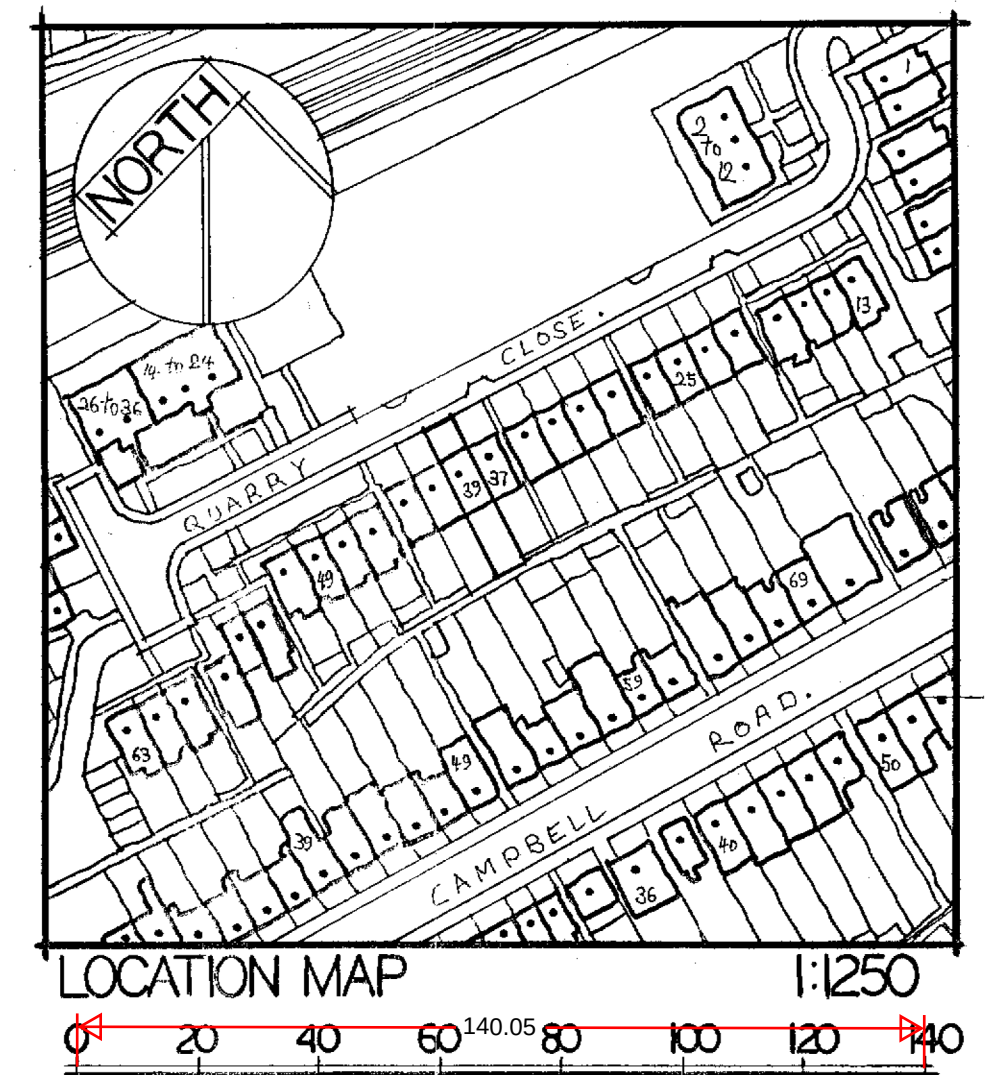
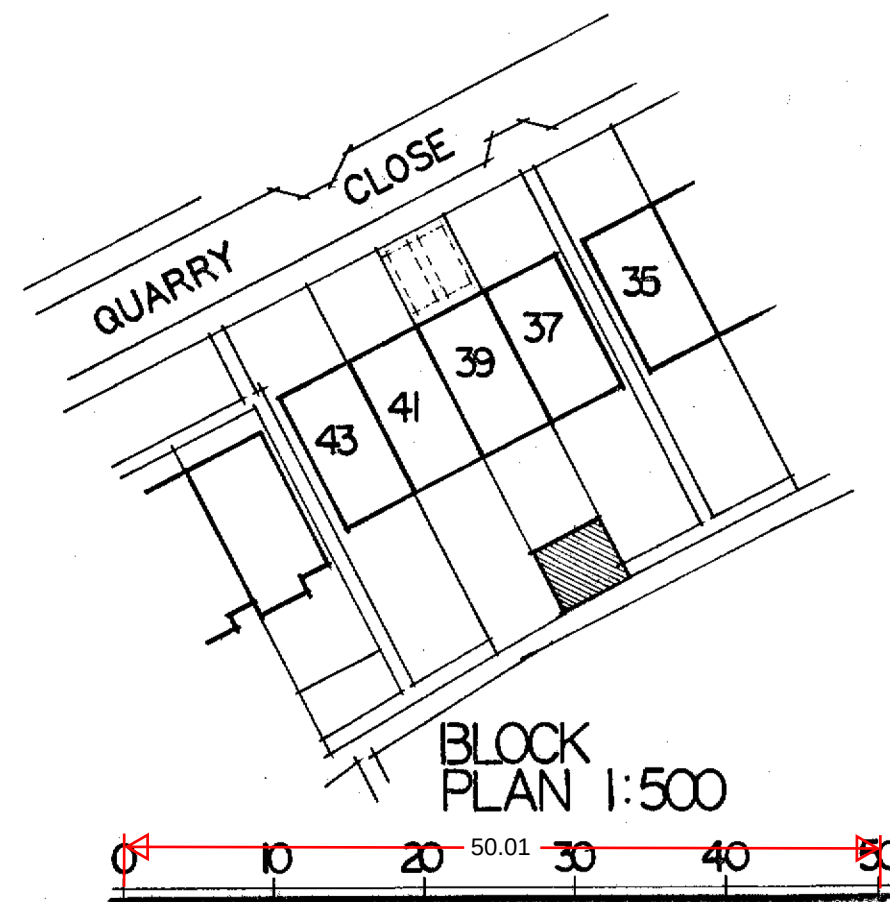


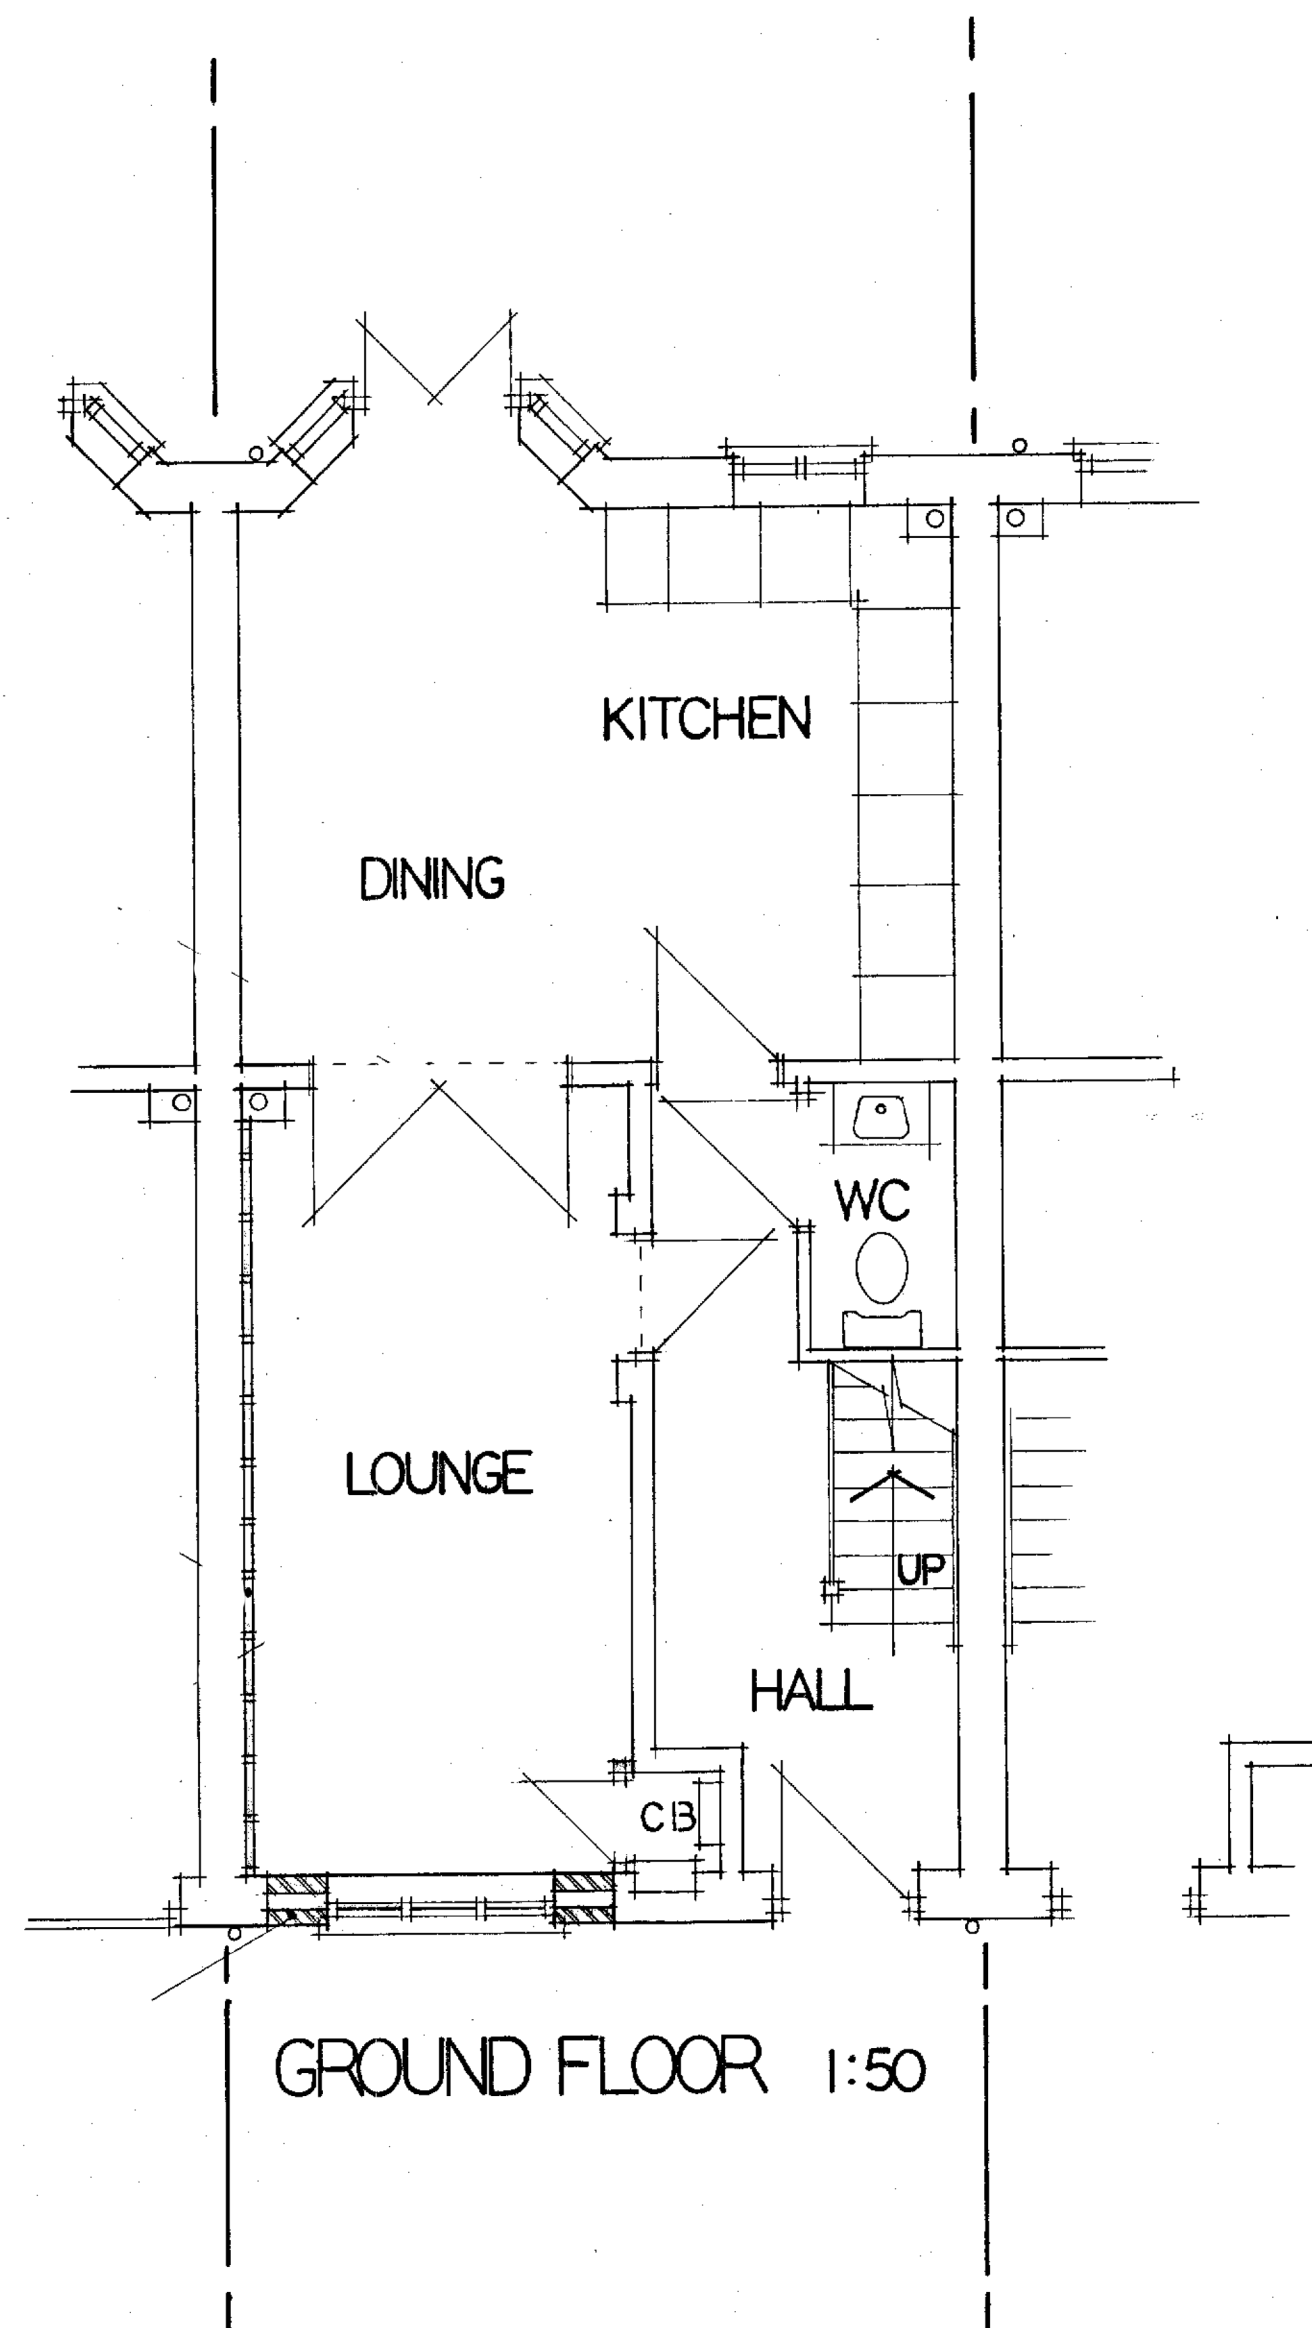

EXISTING
FLOOR PLAN.

SCALE 1:50

 

PROJECT.

39 QUARRY CLOSE
GRAVESEND
KENT
DA11 0GA.

CLIENT.

MR & MRS S. BAINS.

PROPOSED TITLE.

**Installation: Heat
Pump**

SCALE. 1:50.

A2