

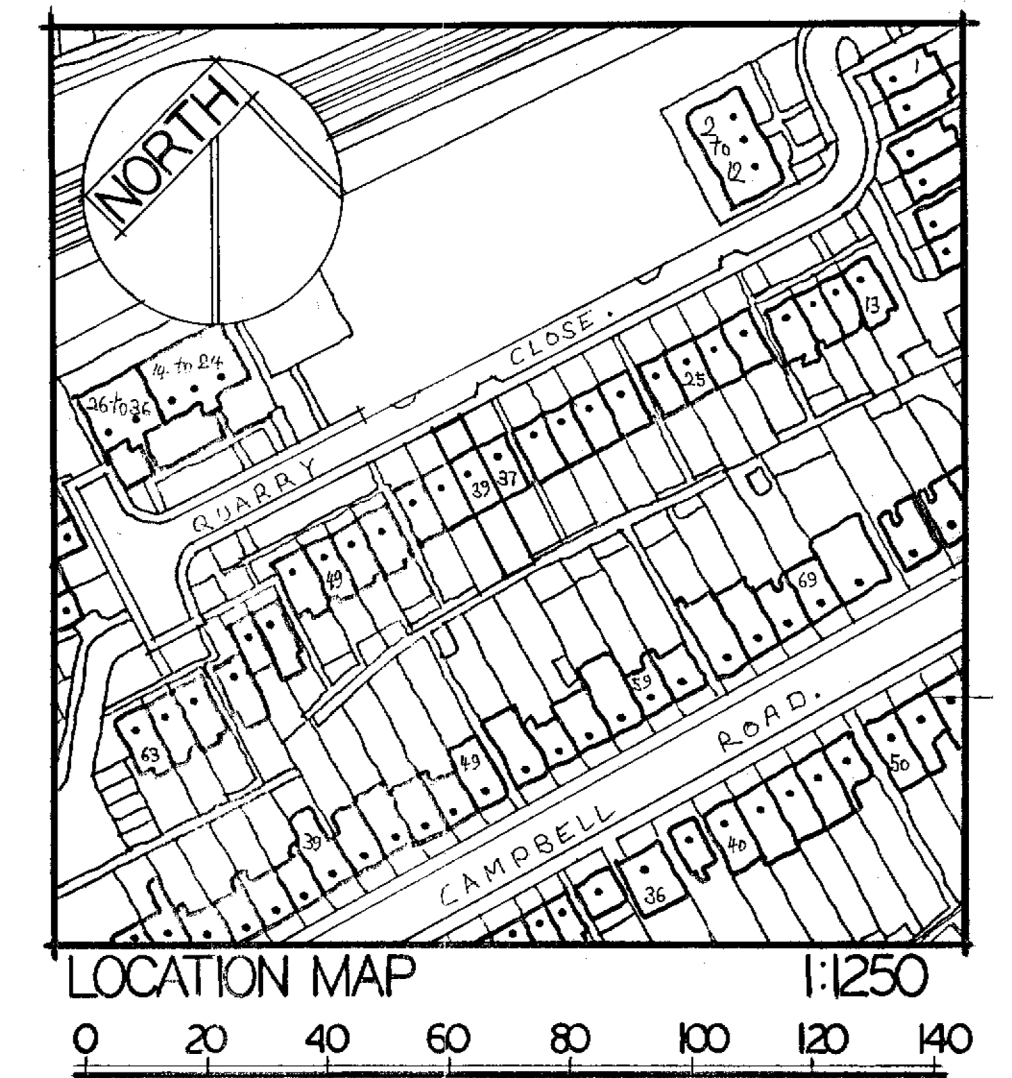
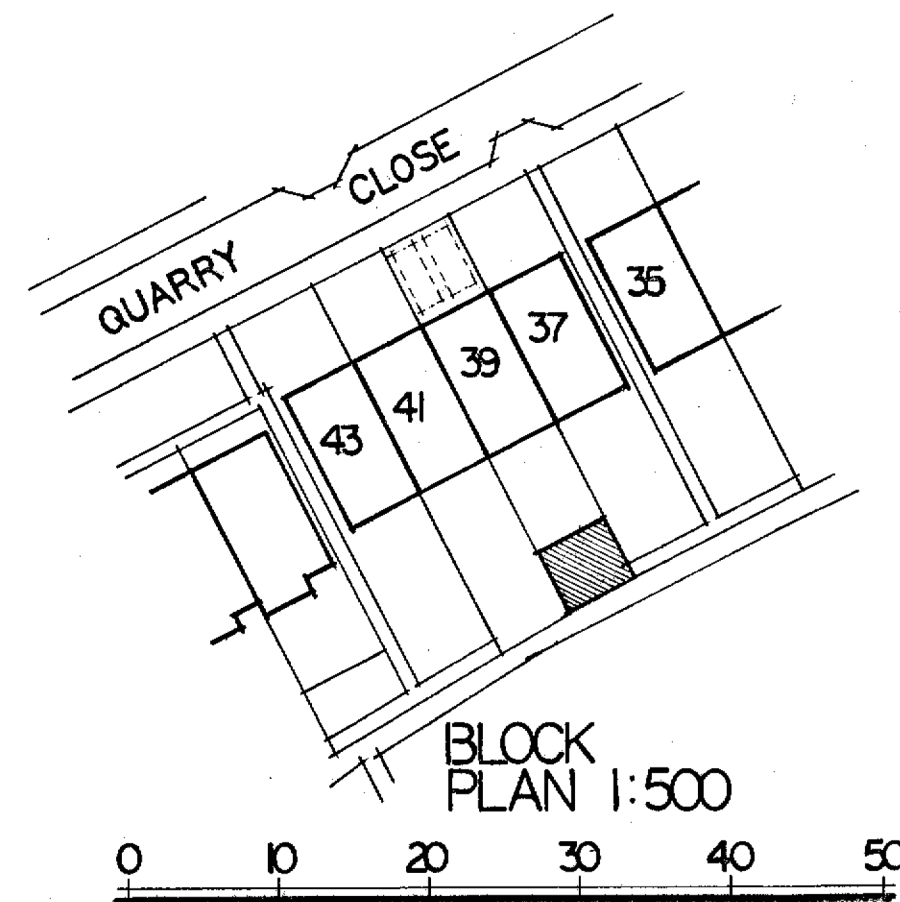


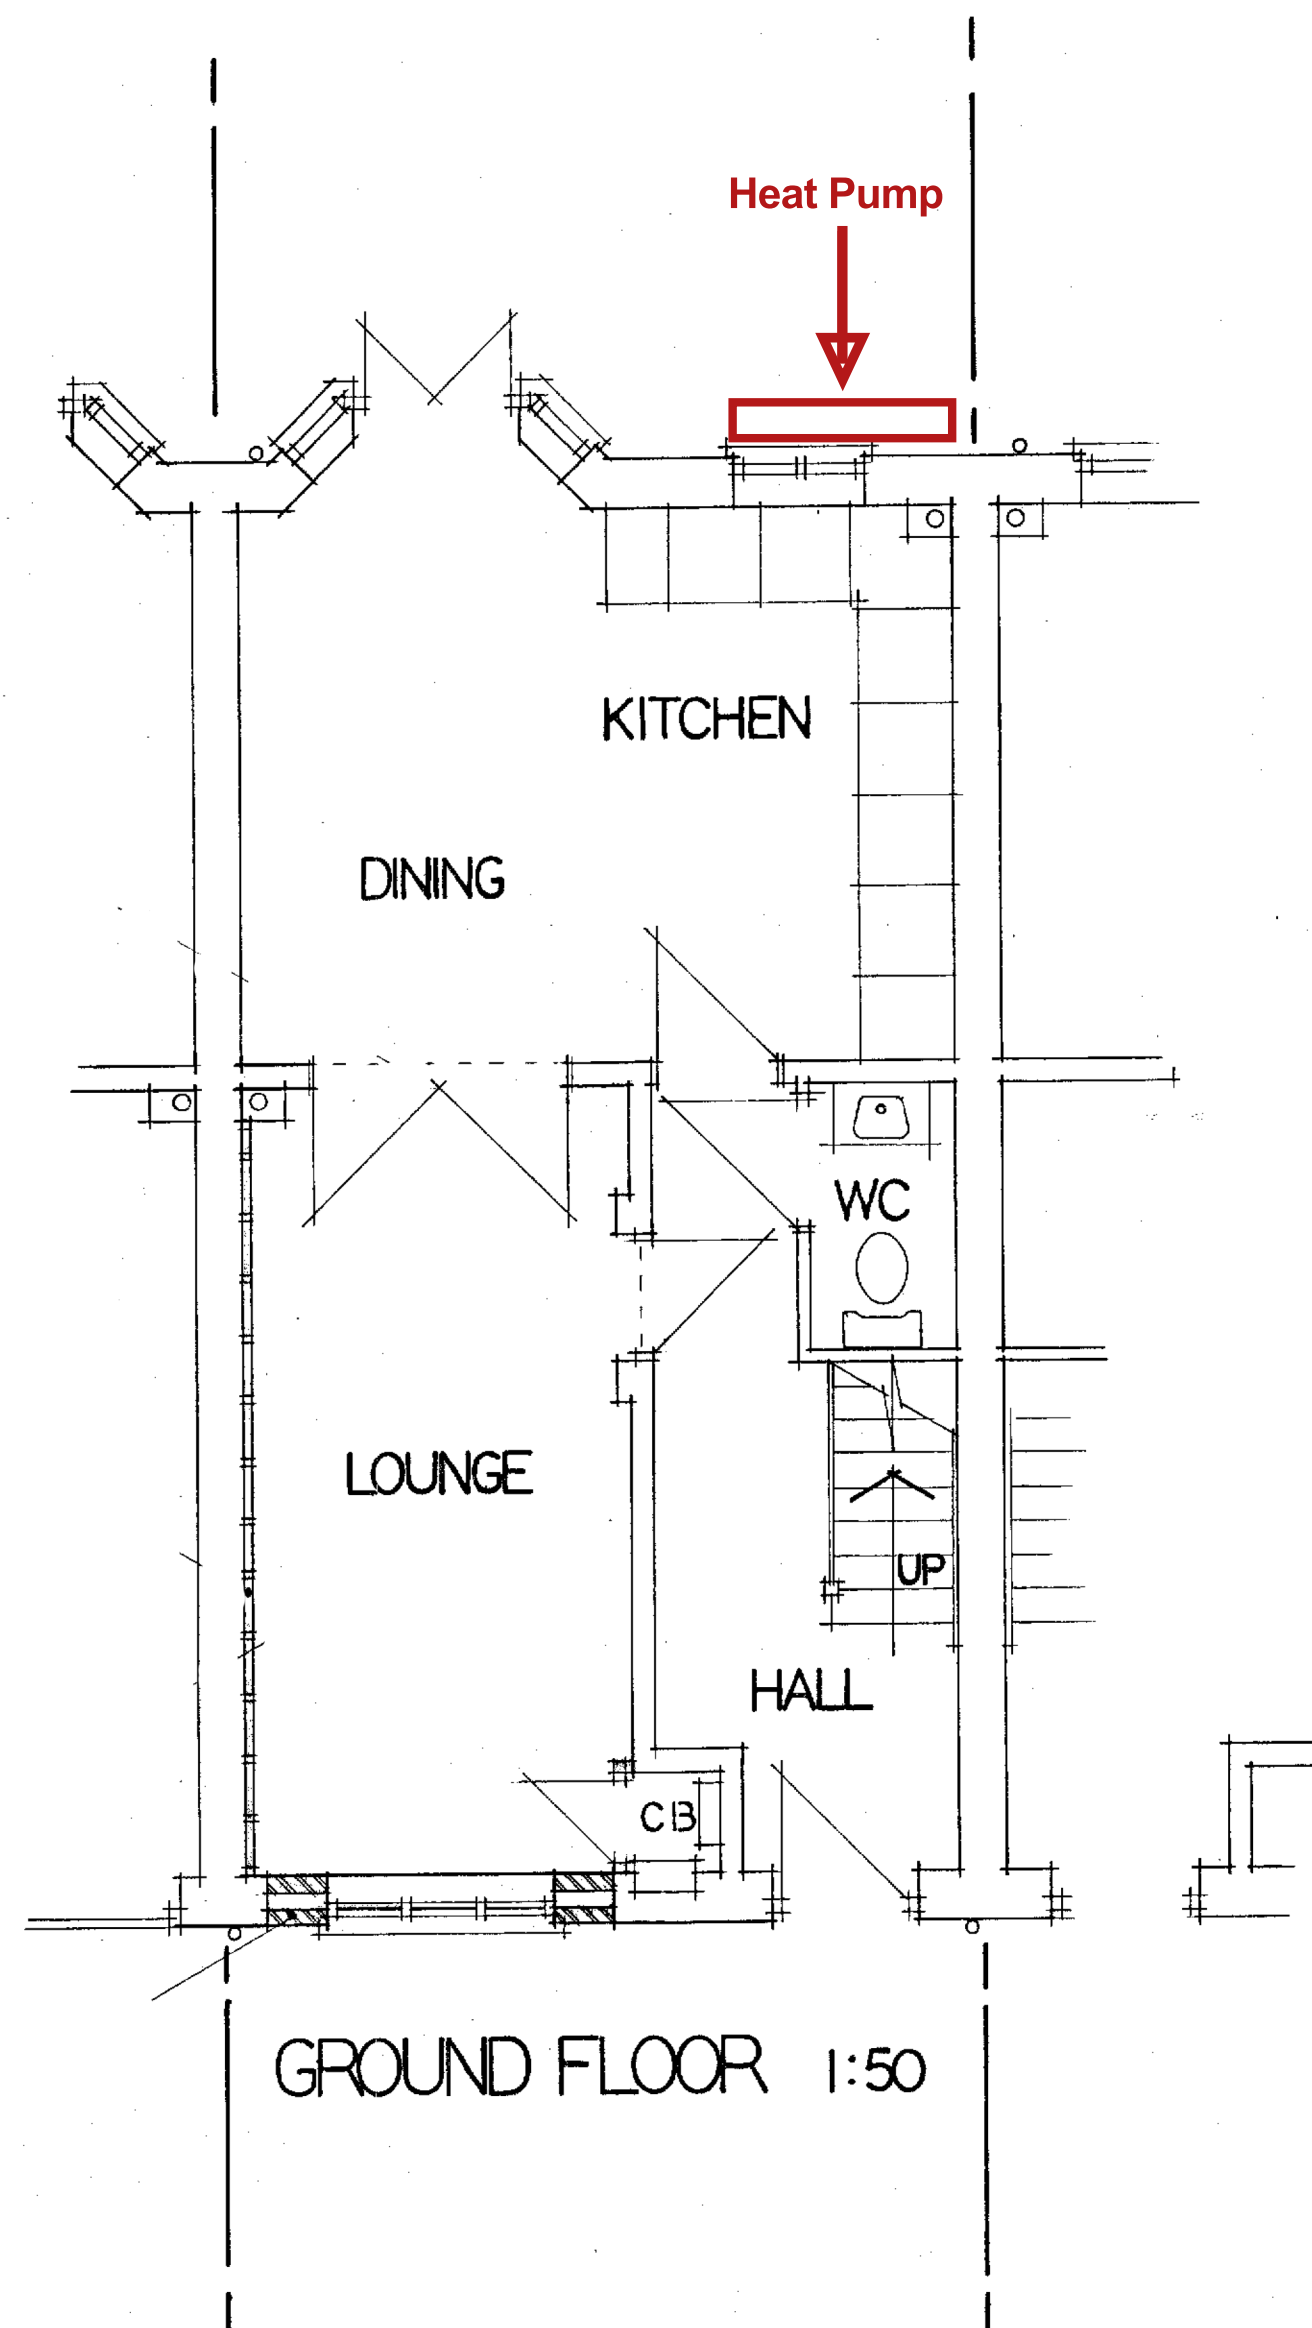


Heat Pump Dimensions.

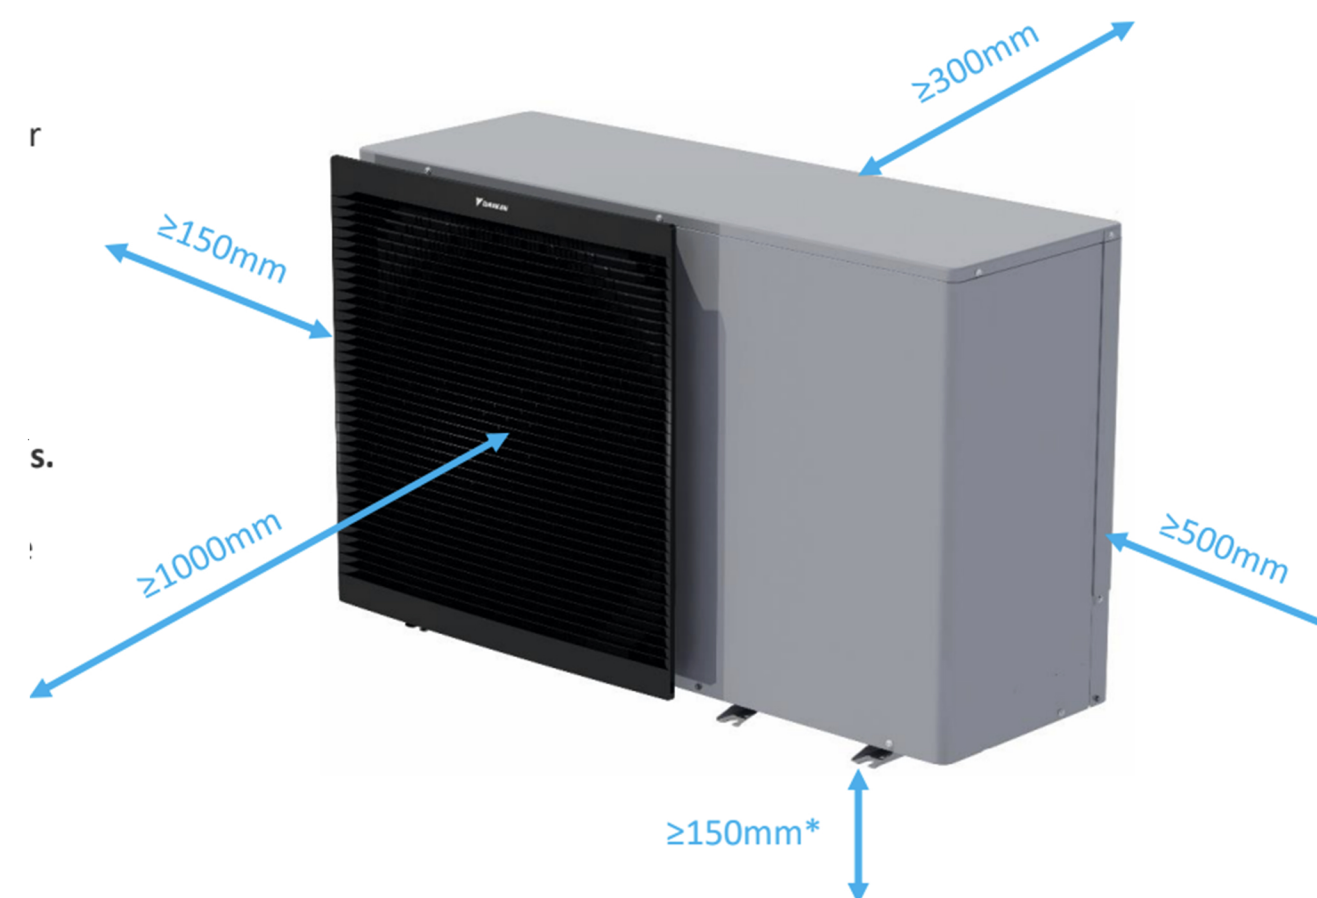

PROPOSED FLOOR PLANS.

SCALE 1:50

 

PROJECT.

39 QUARRY CLOSE
GRAVESEND
KEN
DA11 0GA.

CLIENT.

MR & MRS S. BAINS.

PROPOSED TITLE.

Installation: Heat Pump

SCALE. 1:50.

A2